IH-35E ROW Acquisition Map

Riverview Drive to US 380

CSJ 0196-01-100
CSJ 0196-01-099
CSJ 0195-03-072

North Segment: *Page 2 of 4*

DRAFT 08/06/2013

500 250 0 500
FEET

- Commercial Parcel ID
- Residential Parcel ID
- Access Denial
- Proposed ROW
- Existing ROW
- Phase 1: Already Acquired
- Phase 1: Undergoing Acquisition
- Phase 1: To Be Acquired
- Phase 1: Options
- Phase 2

Location Map

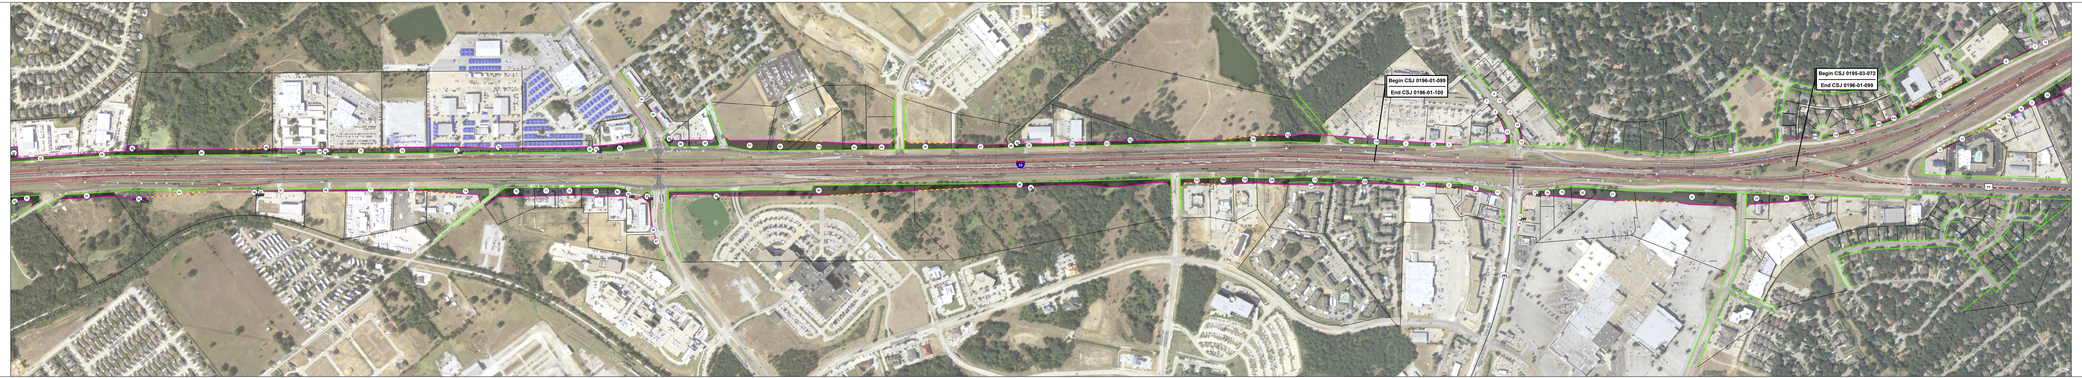

IH-35E ROW Acquisition Map

Riverview Drive to US 380

CSJ 0196-01-100
CSJ 0196-01-099
CSJ 0195-03-072

North Segment: *Page 2 of 4*

DRAFT 08/06/2013

500 250 0 500
FEET

- Commercial Parcel ID
- Residential Parcel ID
- Access Denial
- Proposed ROW
- Existing ROW
- Phase 1: Already Acquired
- Phase 1: Undergoing Acquisition
- Phase 1: To Be Acquired
- Phase 1: Options
- Phase 2

Location Map