IH-35E ROW Acquisition Map

IH 635 to PGBT

CSJ 0196-03-246
CSJ 0196-03-247
CSJ 0196-03-248

South Segment: *Page 2 of 2*

DRAFT 08/06/2013

500 250 0 500
Feet

- Commercial Parcel ID
- Residential Parcel ID
- Access Denial
- Proposed ROW
- Existing ROW
- Phase 1: Already Acquired
- Phase 1: Undergoing Acquisition
- Phase 1: To Be Acquired
- Phase 1: Options
- Phase 2

Location Map

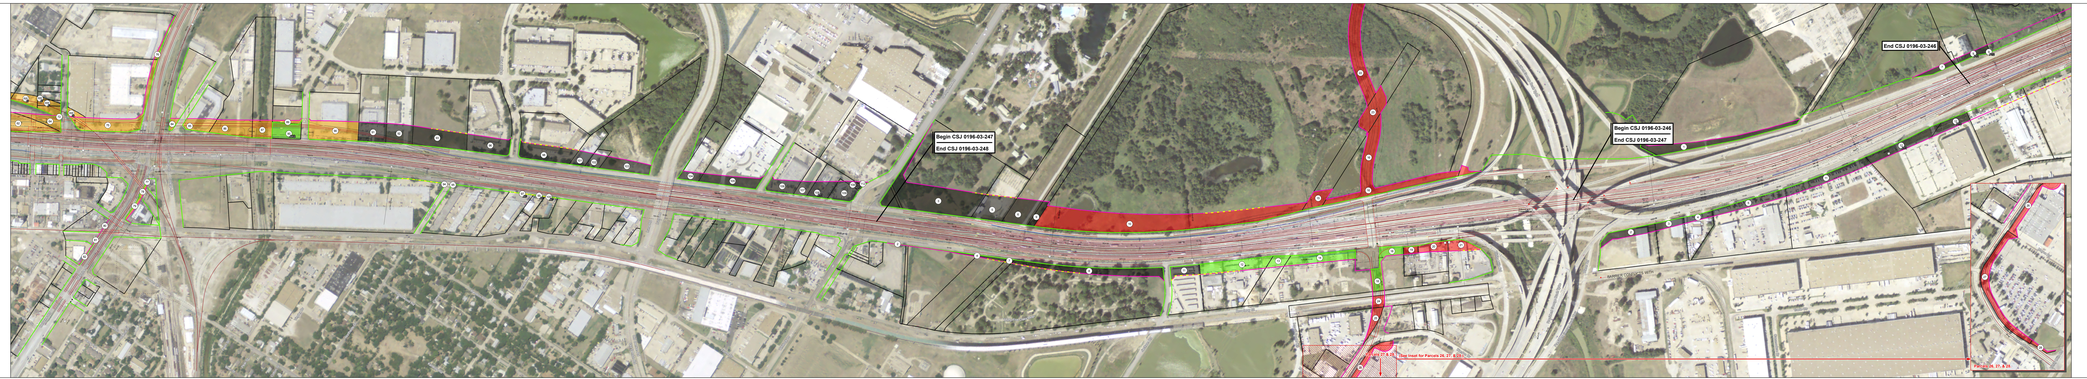

IH-35E ROW Acquisition Map

IH 635 to PGBT

CSJ 0196-03-246
CSJ 0196-03-247
CSJ 0196-03-248

South Segment: *Page 2 of 2*

DRAFT 08/06/2013

500 250 0 500
Feet

- Commercial Parcel ID
- Residential Parcel ID
- Access Denial
- Proposed ROW
- Existing ROW
- Phase 1: Already Acquired
- Phase 1: Undergoing Acquisition
- Phase 1: To Be Acquired
- Phase 1: Options
- Phase 2

Location Map