WESTERN TERMINUS AND DONIPHAN EXTENSION

BORDER B

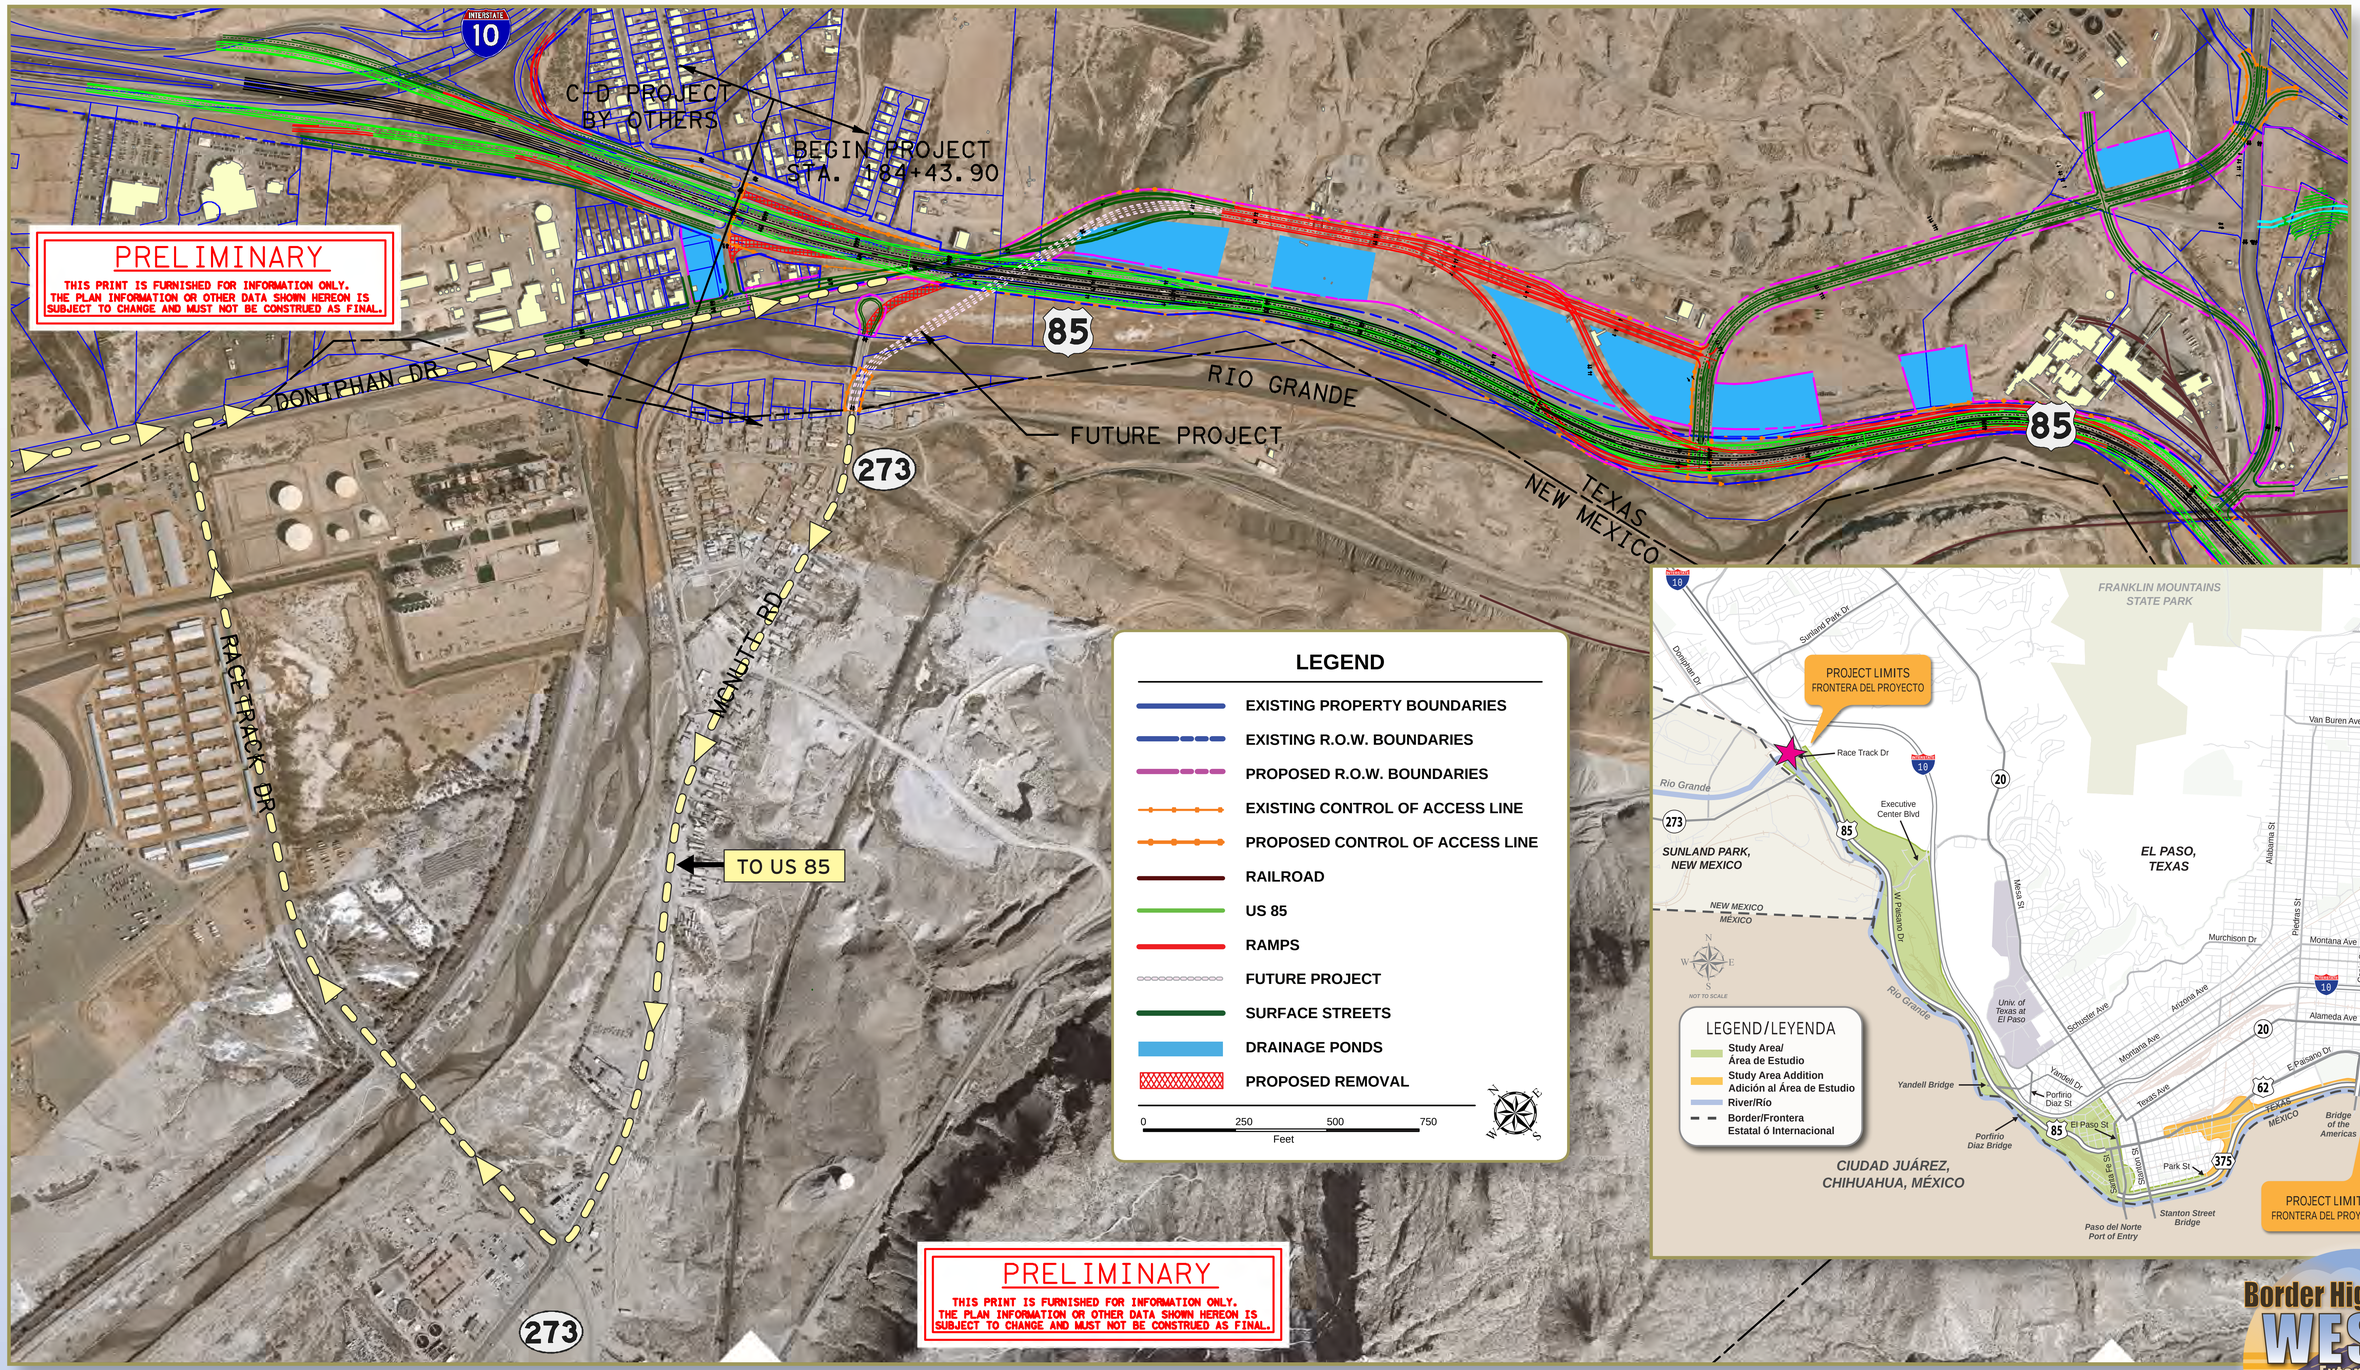

Border Highway WEST Extension Project