WESTERN TERMINUS AND DONIPHAN EXTENSION

RAIL YARD B

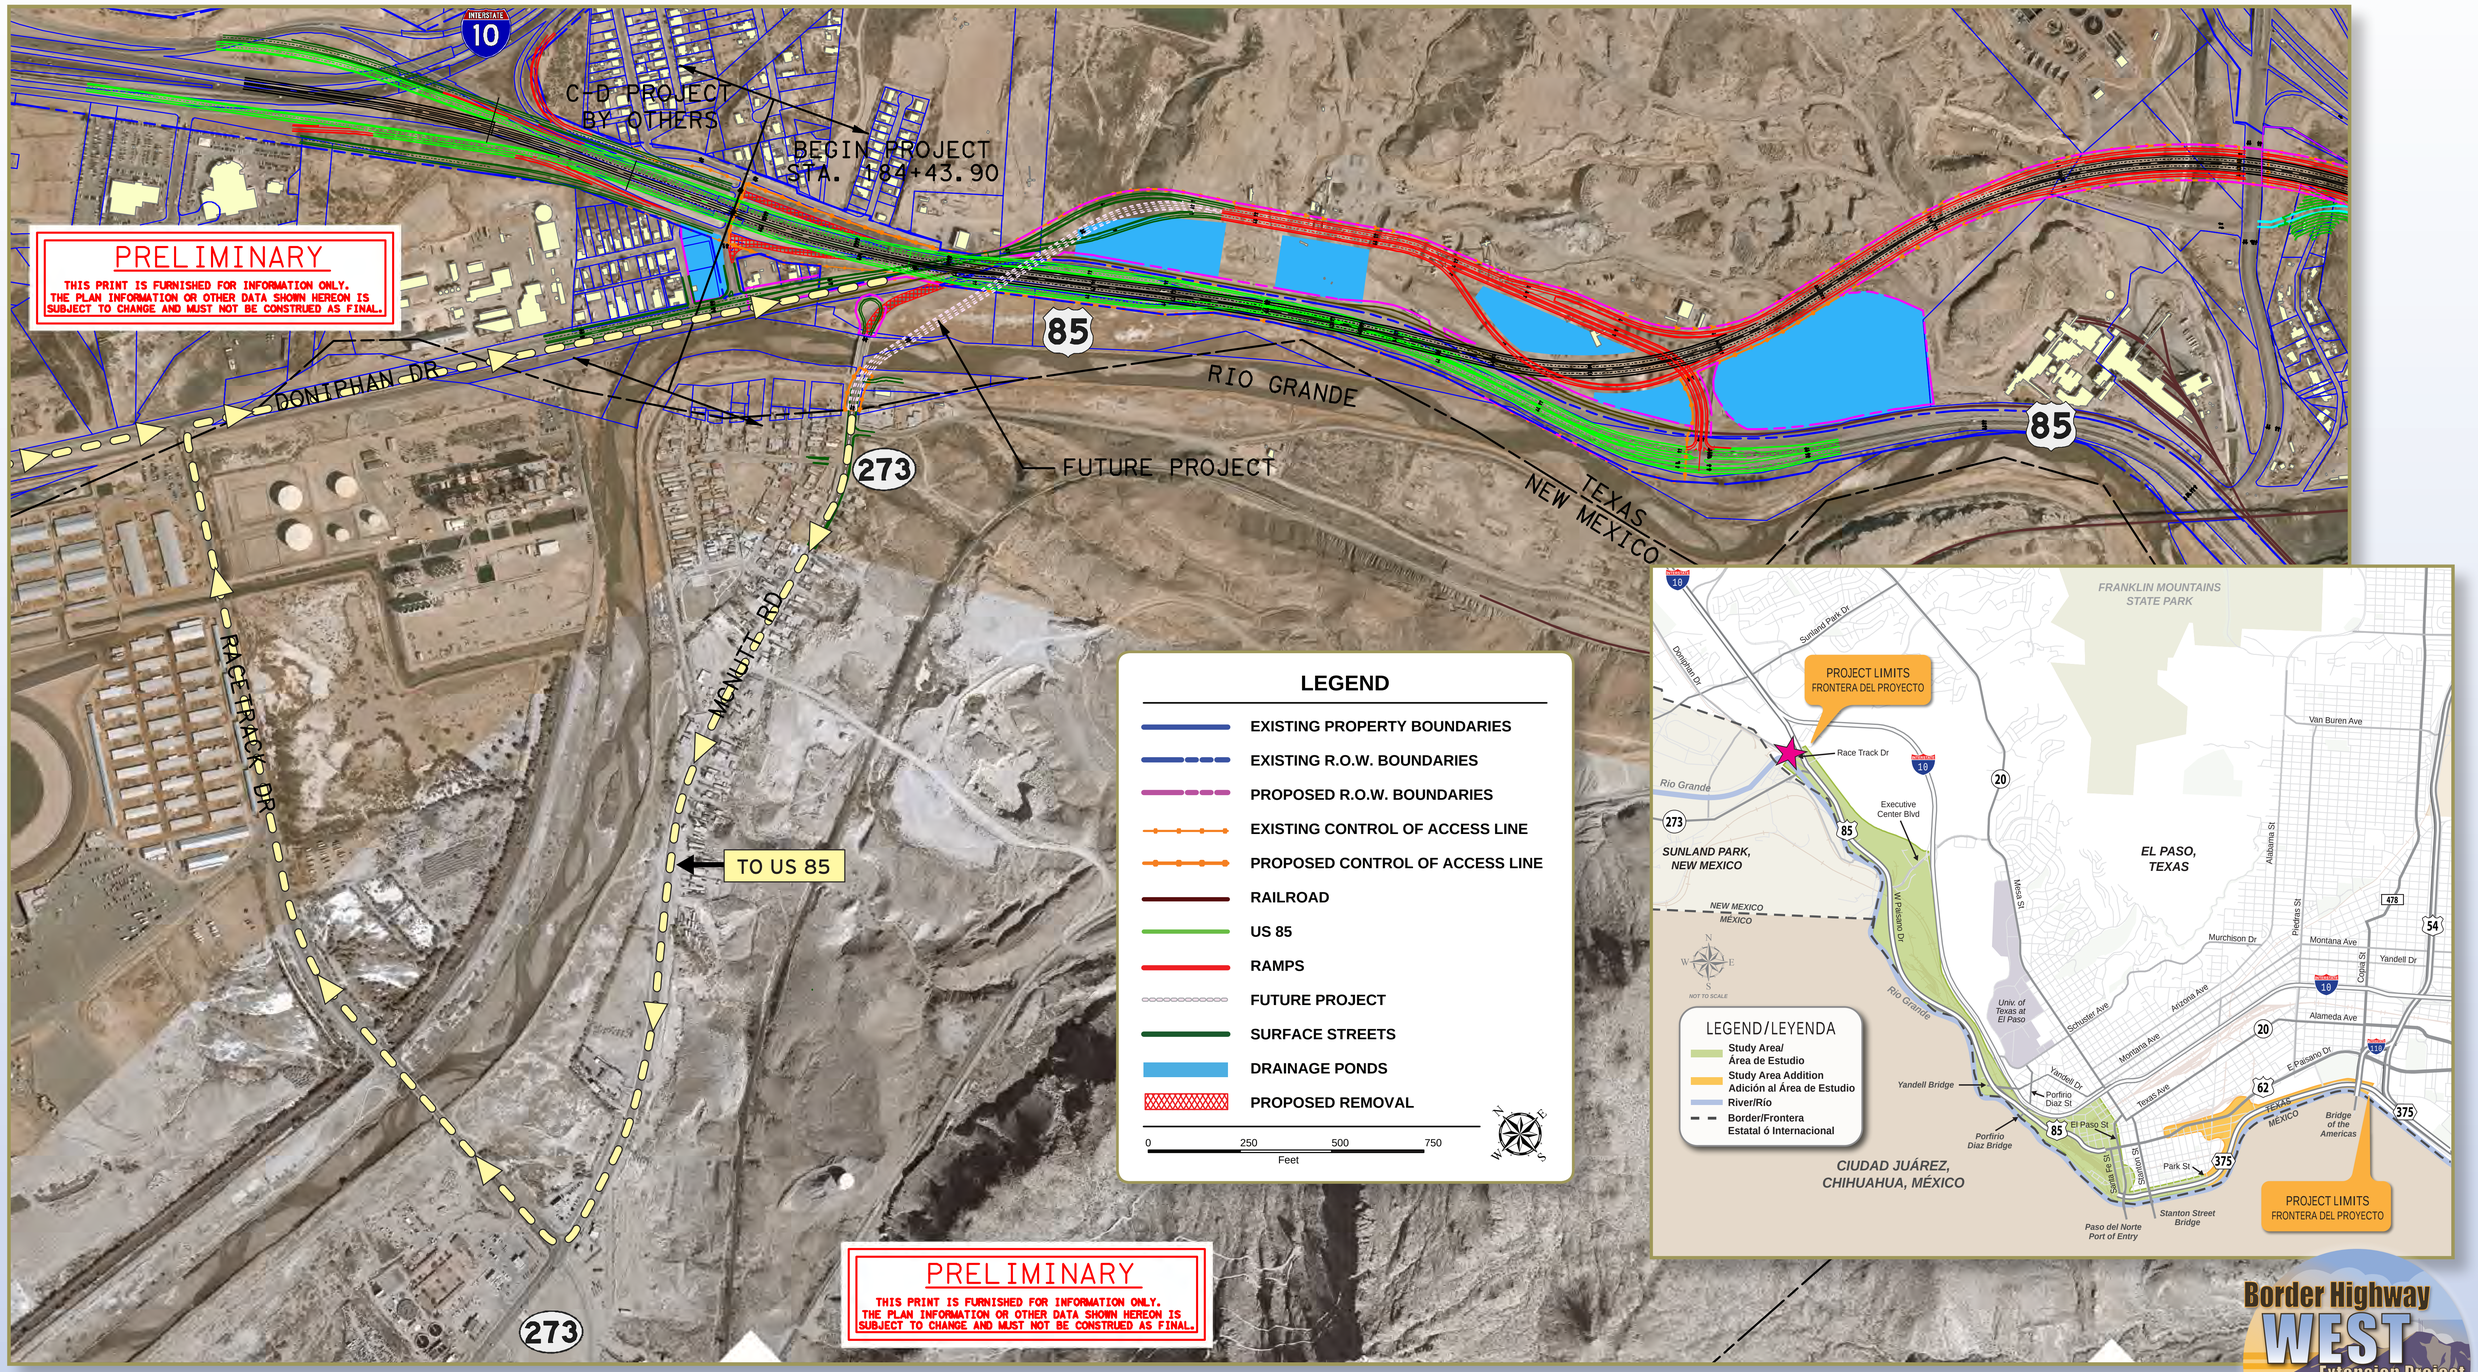

Border Highway WEST Extension Project