Legend:

- Wetlands
- Managed Lakes
- Other Cemeteries
- Drainage Ponds/Surface Oil
- Ponds
- Appropriate Structure Location
- Proposed Sidewalk
- Managed Lane Toll Gantry
- Ramp Toll Gantry
- HOV Declaration Area
- 2026 Design Hourly Volume
- Value Adj.
- Displaced Residence
- Existing Pavement Removal
- Traffic Direction
- Existing Right-of-Way
- Proposed Control-of-Access
- Proposed Right-of-Way
- Access Restriction
- Proposed Right-of-Way
- Proposed Retaining Wall
- Edge of Shoulder
- Edge of Lane
- Proposed Striping
- Edge of Lane
- Edge of Shoulder
- XX Early Installation

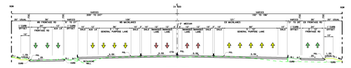

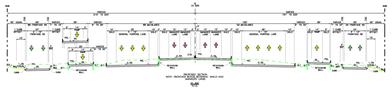

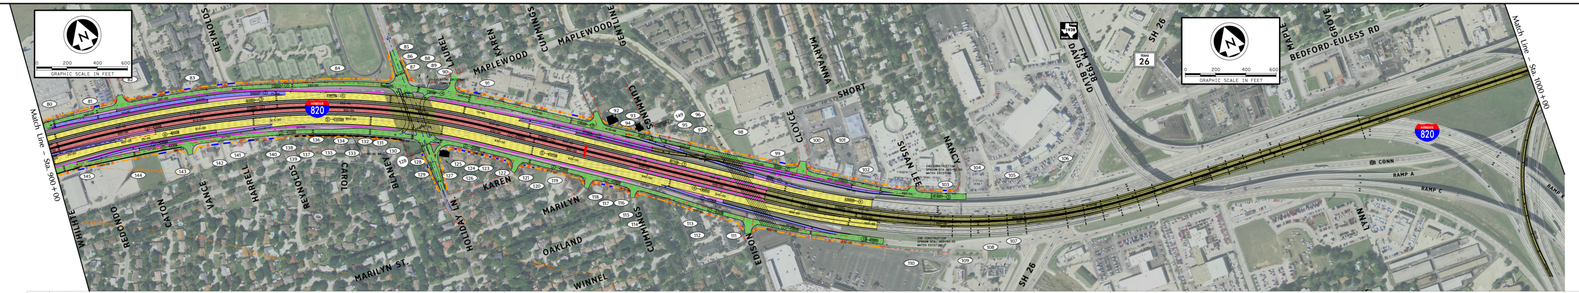

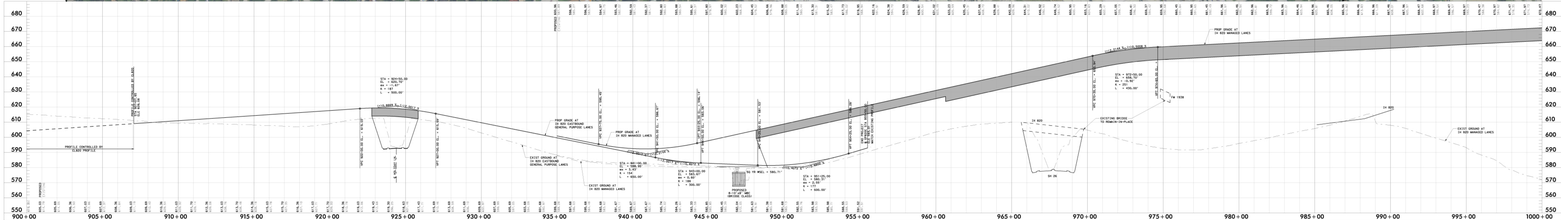
680
670
660
650
640
630
620
610
600
590
580
570
560
550
900 + 00
905 + 00
910 + 00
915 + 00
920 + 00
925 + 00
930 + 00
935 + 00
940 + 00
945 + 00
950 + 00
955 + 00
960 + 00
965 + 00
970 + 00
975 + 00
980 + 00
985 + 00
990 + 00
995 + 00
1000 + 00
