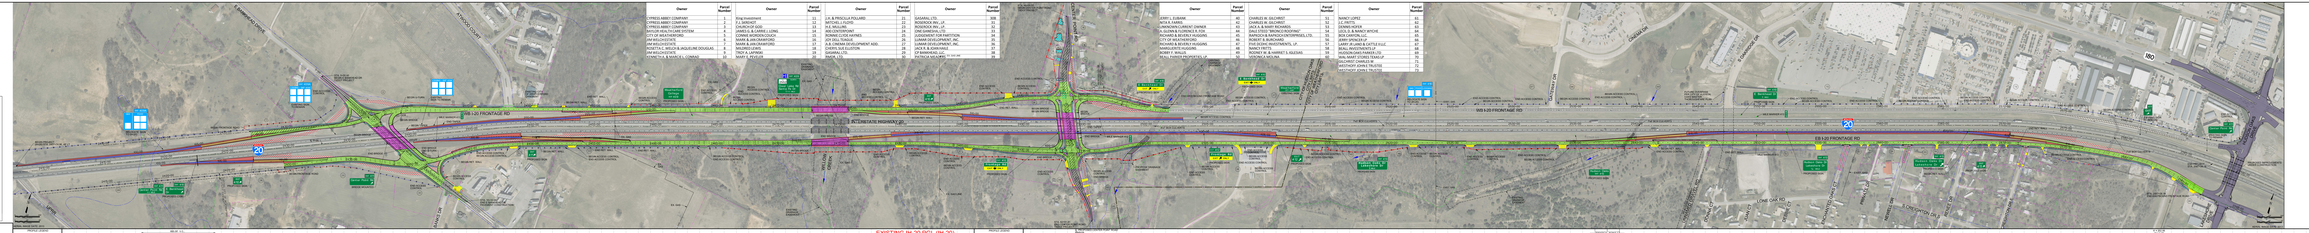
IH-10 FRONTAGE RD
INTERSTATE HIGHWAY 10
IH-10 EASTBOUND FRONTAGE ROAD (EBFR)
DESIGN SPEED: 50 MPH
WESTBOUND ENTRANCE RAMP FROM BANKHEAD HIGHWAY
(WB-ENT-EBANK)
DESIGN SPEED: 50 MPH
EXISTING IH-20 PGL (IH-20)
MATCHLINE STA 2000+00
MATCHLINE STA 2010+00
MATCHLINE STA