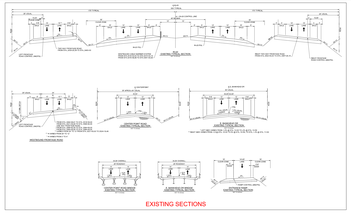
EXISTING SECTIONS

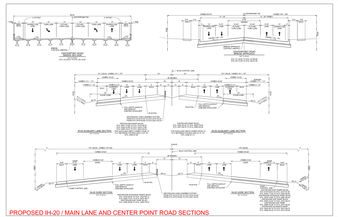
PROPOSED IH-20 / MAIN LANE AND CENTER POINT ROAD SECTIONS

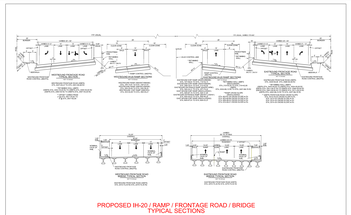
PROPOSED IH-20 / RAMP / FRONTAGE ROAD / BRIDGE
TYPICAL SECTIONS

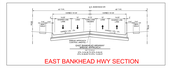
EAST BANKHEAD HWY SECTION

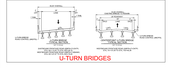
U-TURN BRIDGES

EAST BANKHEAD HIGHWAY BRIDGE SECTION

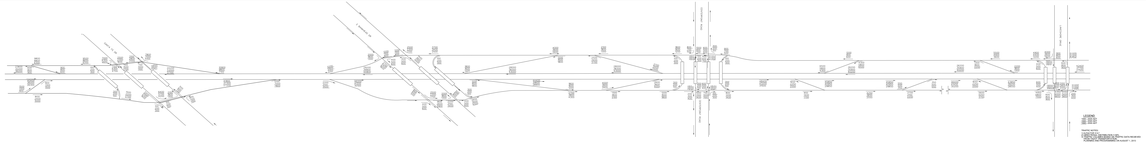

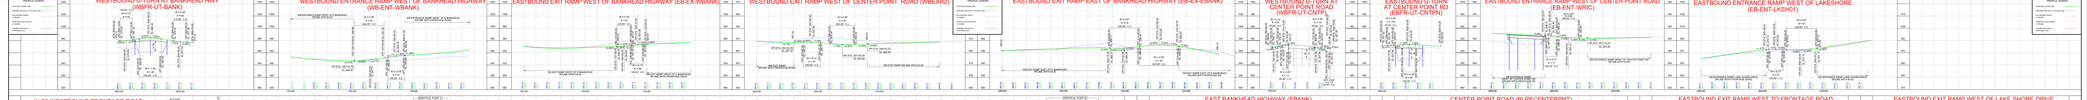
WESTBOUND U-TURN AT BANKHEAD HWY (WBFR-UT-BANK)
WESTBOUND ENTRANCE RAMP WEST OF BANKHEAD HIGHWAY (WB-ENT-WBANK)
EASTBOUND EXIT RAMP WEST OF BANKHEAD HIGHWAY (EB-EX-WBANK)
WESTBOUND EXIT RAMP WEST OF CENTER POINT ROAD (WBEXR2)
EASTBOUND EXIT RAMP EAST OF BANKHEAD HIGHWAY (EB-EX-EBANK)
WESTBOUND U-TURN AT CENTER POINT ROAD (WBFR-UT-CNTPT)
EASTBOUND U-TURN AT CENTER POINT RD (EBFR-UT-CNTPN)
EASTBOUND ENTRANCE RAMP WEST OF CENTER POINT ROAD (EB-ENT-WRIC)
EASTBOUND ENTRANCE RAMP WEST OF LAKESHORE (EB-ENT-LKSH01)
IH-20 WESTBOUND FRONTAGE ROAD (WBFR)
EAST BANKHEAD HIGHWAY (EBANK)
CENTER POINT ROAD (BLRECENTERPNT)
EASTBOUND EXIT RAMP WEST TO FRONTAGE ROAD (EB-EX-LKSH01)
EASTBOUND EXIT RAMP WEST OF LAKE SHORE DRIVE (EB-EX-LKSH02)

CONSTRUCTION SEQUENCE PLAN
CONSTRUCTION PHASE I
CONSTRUCTION PHASE II
CONSTRUCTION PHASE III
CONSTRUCTION PHASE IV
CONSTRUCTION PHASE V