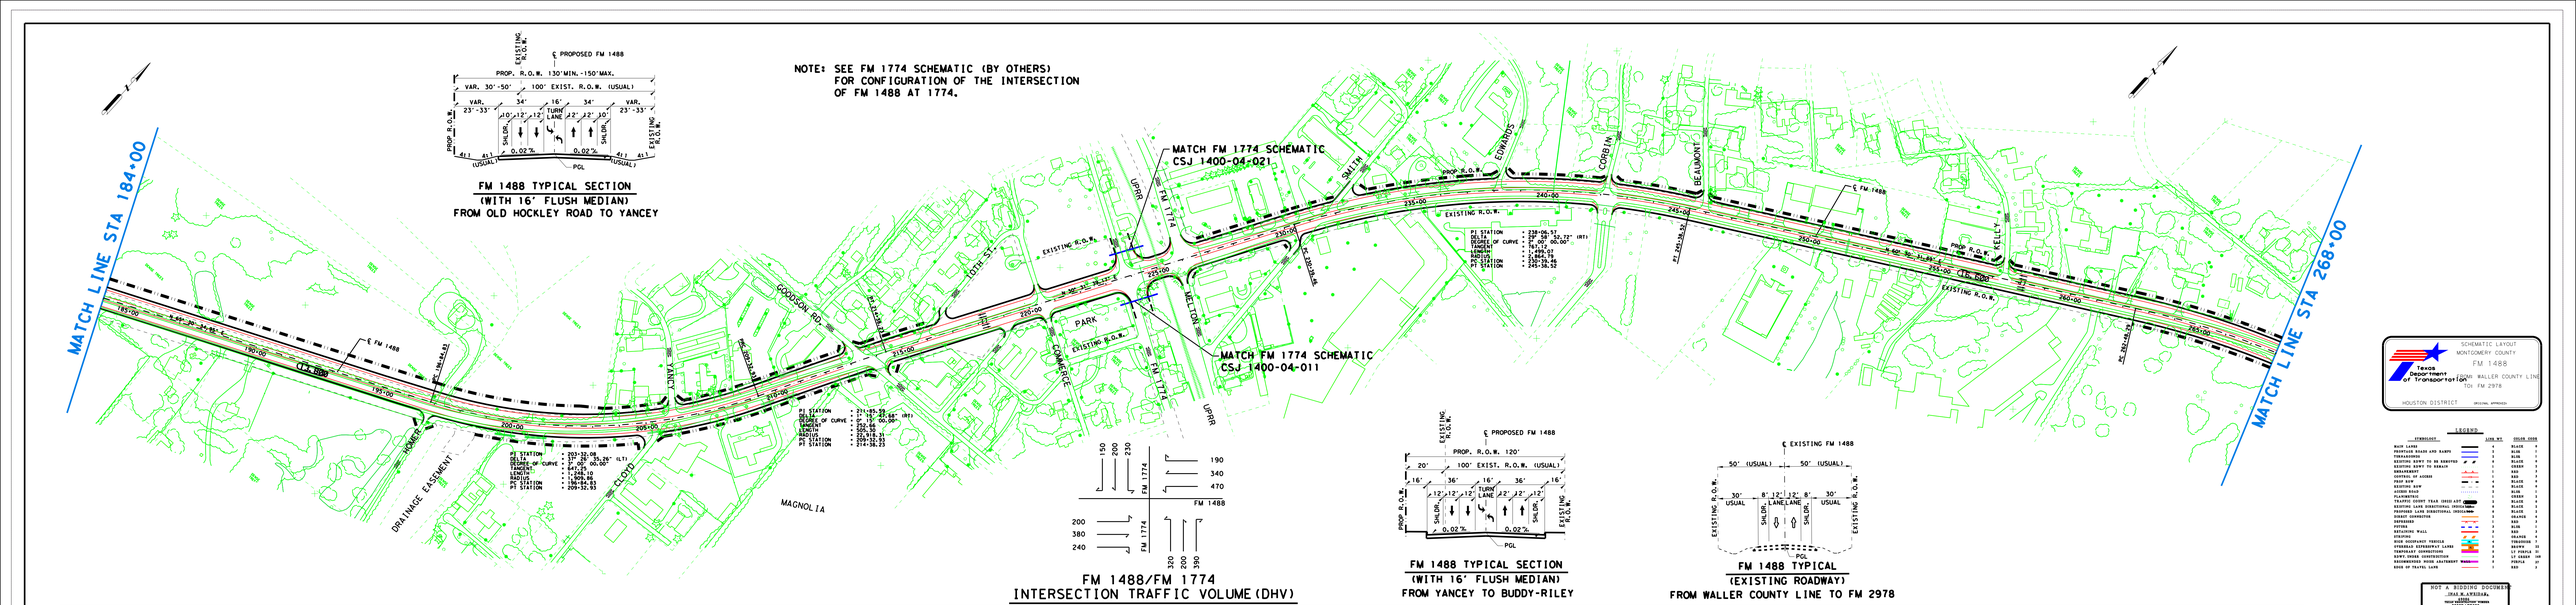






SCHEMATIC LAYOUT
MONTGOMERY COUNTY
FM 1488
FROM WALLER COUNTY LINE TO FM 2978
HOUSTON DISTRICT
(REVISED, APPROVED)

LEGEND

STANDARD	LINE WT.	COLOR CODE
MAIN LANES	3	BLACK 1
PROPOSED ROADS AND RAMPS	3	BLUE 5
EXISTING ROADS	3	BLACK 1
EXISTING ROAD TO BE DEMOLISHED	3	BLACK 1
EXISTING ROAD TO REMAIN	3	GREEN 3
EASEMENT	3	RED 6
CENTERS OF CURVE	3	RED 6
RIGHT OF WAY	3	BLACK 1
EXISTING ROW	3	BLACK 1
ACCESS ROAD	3	BLUE 5
RAILROADS	3	BLACK 1
TRAFFIC COUNT TRUK (2020 ADT)	3	BLACK 1
EXISTING LANE DIRECTIONAL INDICATORS	3	BLACK 1
PROPOSED LANE DIRECTIONAL INDICATORS	3	BLACK 1
BRIDGE CONNECTION	3	ORANGE 2
DEPRESSED	3	RED 6
RETAINING	3	RED 6
RETAINING WALL	3	RED 6
DITCHES	3	ORANGE 2
SURFACE DRAINAGE CONSTRUCTION	3	LT. GRAY 14
RECOMMENDED MEDIAN ARRANGEMENT	3	PURPLE 21
EDGE OF TRAVEL LANE	3	RED 6

NOT A BIDDING DOCUMENT
IRAN M. KAMKAR, P.E.
LICENSED
CONSULTING ENGINEER
86888
TEXAS
SCALES: 0 50 100 150 200 250

REVISIONS

REVISION NO.	DATE	DESCRIPTION	APPROVAL DATE
1	MAY-2022	Changed vertical to horizontal, POR west of FM 1774/Roy Hartman Road, Sht. No. 5	
2	AUG-2022	Changed Point of begin project to Joseph Road	
		instead of Waller County Line (Sheet No. 1)	

FUNCTIONAL CLASSIFICATION:
SUBURBAN/URBAN MAJOR COLLECTOR

DESIGN SPEED
40 MPH URBAN SECTION
YANCY (STA 205+00) TO ROY (STA 290+00)
NICKABURN CREEK (STA 813+00) TO
FM 2978 (STA 834+22.51)
60 MPH SUBURBAN SECTION
WALLER C/L (STA 36+58.30) TO YANCY (STA 205+00)
ROY (STA 290+00) TO NICKABURN CREEK (STA 813+00)
25 MPH LOCAL ACCESS ROADS
AT FM 1488 AND FM 149-RAILROAD INTERCHANGE

HNTB ARCHITECTS ENGINEERS PLANNERS
WILBUR SMITH ASSOCIATES | EPSILON ENGINEERING, INC.

WALLER COUNTY LINE TO FM 2978
PRELIMINARY DESIGN
SCHEMATIC OF FM 1488
SHEET 3 OF 9

CSJ No. 1 0523-08-007 CSJ No. 3 0523-10-016
CSJ No. 2 0523-09-009