TEXAS DEPARTMENT OF TRANSPORTATION
HOUSTON DISTRICT

PUBLIC MEETING EXHIBIT
FORT BEND COUNTY
FM 521

LIMITS : FROM FM 1093
TO SH 6
CSJ : 0912-03-118
LENGTH = 5.6 MILES

DESIGN SPEED = 45 MPH
RAMP DESIGN SPEED = 20 MPH
CURRENT ADT = 21,400 (2020)
DESIGN ADT = 30,000 (2045)
FUNCTIONAL CLASS : URBAN ARTERIAL

LOCATION MAP

PRELIMINARY
SUBJECT TO CHANGE

UNIT A RAMIREZ DOCUMENT
LJA Work #1
Date: 2/2/2021

LEGEND

LEGEND	SYMBOLOGY	WEIGHT	COLOR
END OF PAVEMENT/ FACE OF CURB			
PROPOSED ROW			
EXIST ROW			
TIME ZONE			
EXISTING LANE DIRECTIONAL INDICATOR			
PROPOSED LANE DIRECTIONAL INDICATOR			
PROPOSED PLANTINGS			
PROPOSED CONCRETE PAVEMENT			
PROPOSED HMAC/ASPHALT PAVEMENT			
PROPOSED CURB			
PROPOSED SIDEWALK			
PROPOSED DRIVEWAYS			
PROPOSED RETAINING WALL			
EXISTING TO BE REMOVED			
TO BE USE FOR PROJECT IDENTITY			
CONTOURS AT 10 FEET			

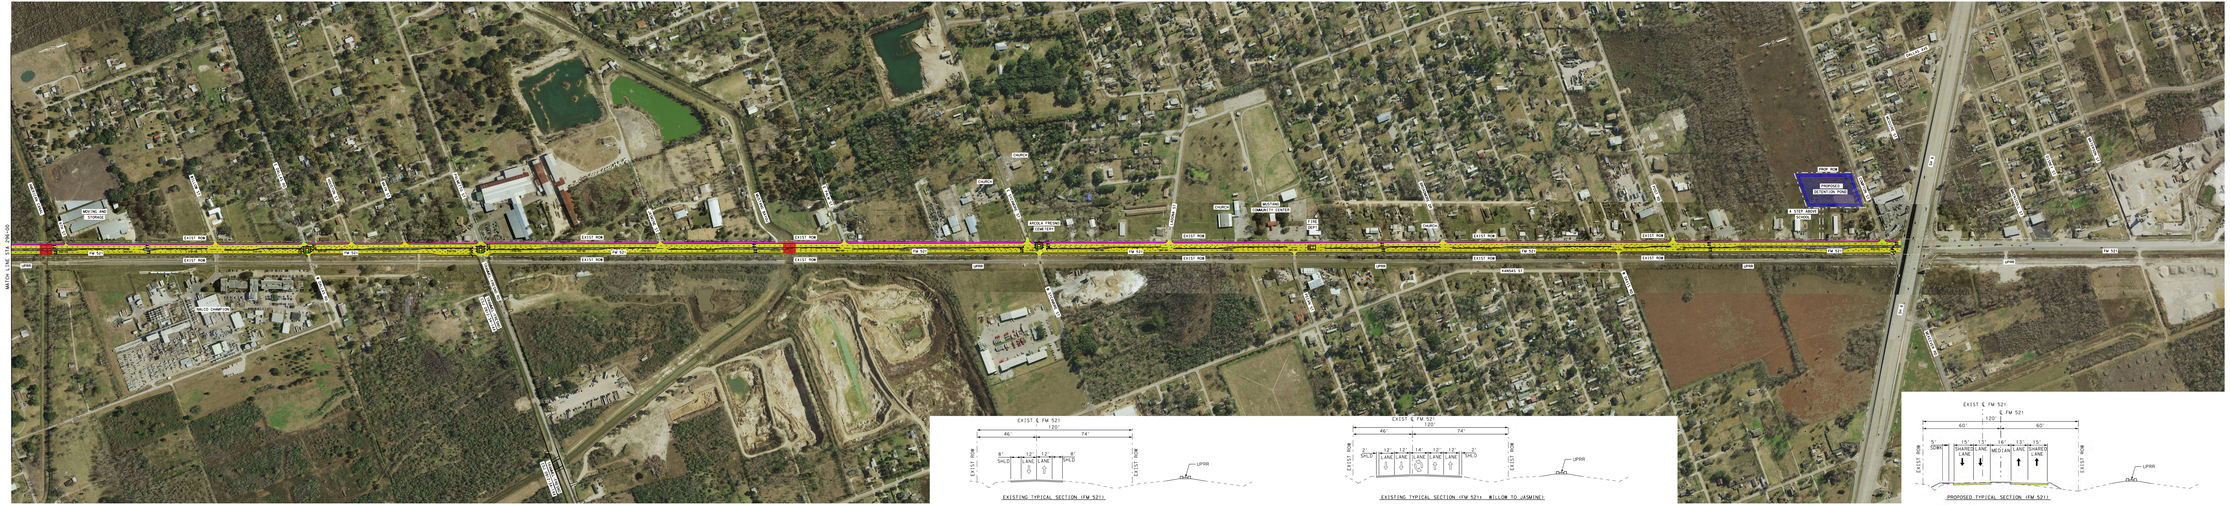
WATER LINE ITEM 544.60
EXIST ROW
FM 521
EXIST ROW
FM 521
EXIST ROW
FM 521