HOUSTON DISTRICT
PROJECT DEVELOPMENT

FM 2854

PRELIMINARY
SUBJECT TO CHANGE

SCHEMATIC LAYOUT

FM 2854

DISTRICT: HOUSTON | COUNTY: MONTGOMERY | CSJ: 0912-33-XXX | PROJECT TYPE: ROADWAY | PROJECT LENGTH: 2.5 MILES | PROJECT APPROVAL DATE: XX

RECOMMENDED BY: _____ DATE: _____

APPROVED BY: _____ DATE: _____

LEGEND

DESCRIPTION	SYMBOL	SPEC	STANDARD
PROPOSED ROADWAY			
PROPOSED CONCRETE PAVING			
PROPOSED CONCRETE CURB			
PROPOSED CONCRETE CURB & GUTTER			
PROPOSED DRIVEWAYS			
PROPOSED SIDEWALKS			
PROPOSED RIGHT-OF-WAY			
PROPOSED ROW MONUMENT			
PROPOSED CONSTRUCTION EASEMENT			
PROPOSED TEMPORARY EASEMENT			
PROPOSED DRAINAGE EASEMENT			

COLORFILL LEGEND

SIDEWALKS
DRIVES
DRIVES

SCALE

DESIGN CRITERIA

FUNCTIONAL CLASSIFICATION: MINOR ARTERIAL
TRAFFIC LANE WIDTHS: VARIES - SEE TYPICAL SECTIONS
DESIGN SPEED: 45 MPH
POSTED SPEED: 45 MPH

CURVE DATA

PC STATION = 1+27.50
DELTA or CURVE = 4° 00' 00.00" RT
DEGREE of CURVE = 4° 00' 00.00"
RADIUS = 1432.70
LENGTH = 100.00
TANGENT = 50.01
PT STATION = 2+27.50
SUPERELEVATION REQUIRED




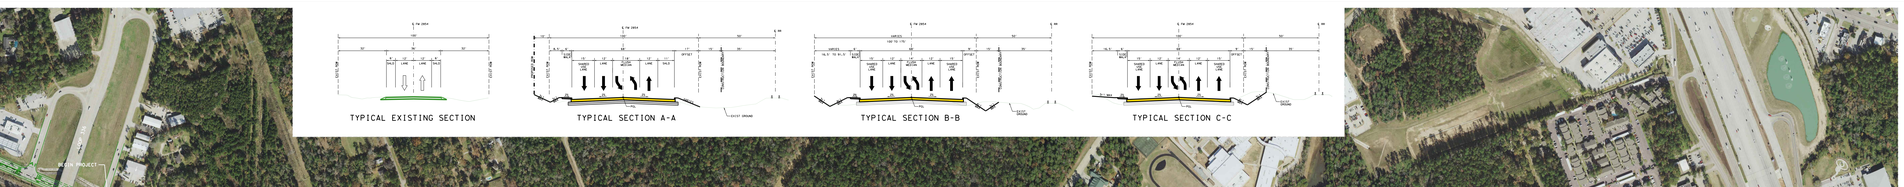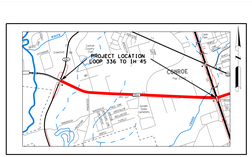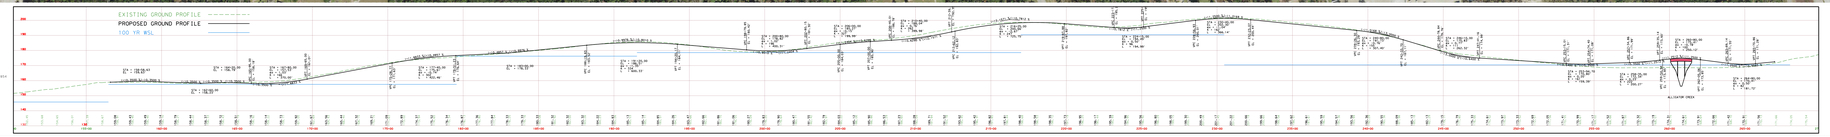
TRAFFIC COUNT (DHV)