SH 105	MAJOR COLLECTOR - URBAN FROM 10TH STREET (BUSINESS 105) TO SH 242 (FM 2854)	45 MPH
SH 105	MAJOR COLLECTOR - STREAMER FROM STA 20+00 TO STA 108+00	45 MPH
SH 105	MAJOR COLLECTOR - RURAL TO 10TH STREET (BUSINESS 105)	70 MPH

LEGEND

FUNCTIONAL		LINE WT.	COLOR CODE
MAJOR LANDS BOUNDARY			BLACK
BOUNDARY			BLACK
EXISTING ROW			BLUE
PROPOSED ROW			BLUE
PLANIMETRIC			GREEN
EXISTING CURB (EXT. EDGE)			BROWN
EXISTING LANE DIRECTIONAL INDICATOR			BROWN
PROPOSED LANE DIRECTIONAL INDICATOR			BROWN
DETAILED AREA			BLUE
EASEMENT TO BE REMOVED			BLUE
EASEMENT			BLUE
CONTOUR			BROWN
POTENTIAL HAZARDOUS MATERIAL SITES			
WRECK			
POND & POND AREA			
LIGHT-POST LIGHTS			

SCALE: 1" = 100'
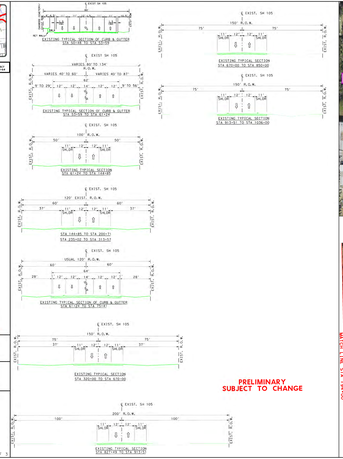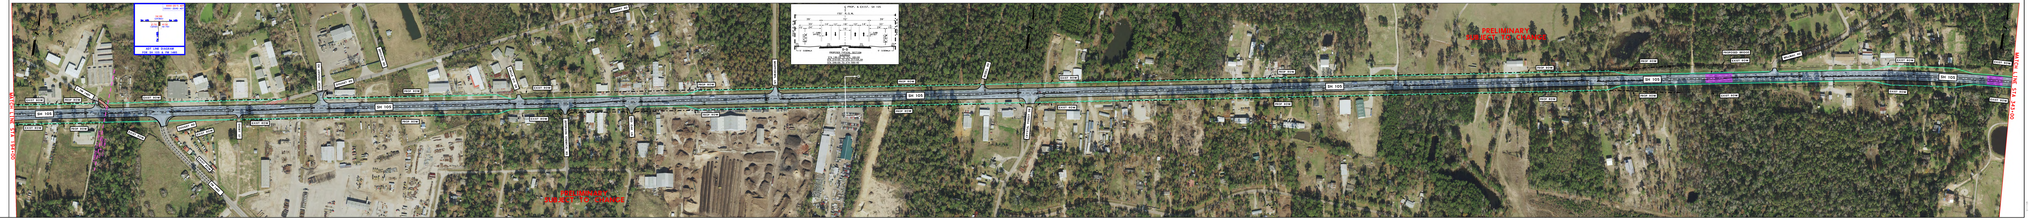
PRELIMINARY
SUBJECT TO CHANGE