HALFF
AMERICAN FORK, UT
ALLEN, TX
ANCHORAGE, AK
BOISE, ID
CHICAGO, IL
DENVER, CO
FORT WORTH, TX
HOUSTON, TX
LAS VEGAS, NV
LOS ANGELES, CA
MIAMI, FL
NEW YORK, NY
PHOENIX, AZ
SACRAMENTO, CA
SAN DIEGO, CA
SEATTLE, WA
TAMPA, FL
WASHINGTON, DC

TEXAS DEPARTMENT OF TRANSPORTATION

ALTERNATIVE N2 CONCEPTUAL PLAN
FROM SH 289 TO US 75
CITY OF SHERMAN
GRAYSON COUNTY, TEXAS
FORT WORTH DISTRICT

No.	DATE	BY	DESCRIPTION
1	03/30/2020	AJF	ADDED RAMPS TO BE REMOVED

DESIGNED	DRAWN	CHECKED	APPROVED
AJF	AJF		

SCALE	DATE	SHEET
NONE	03/30/2020	1 OF 1
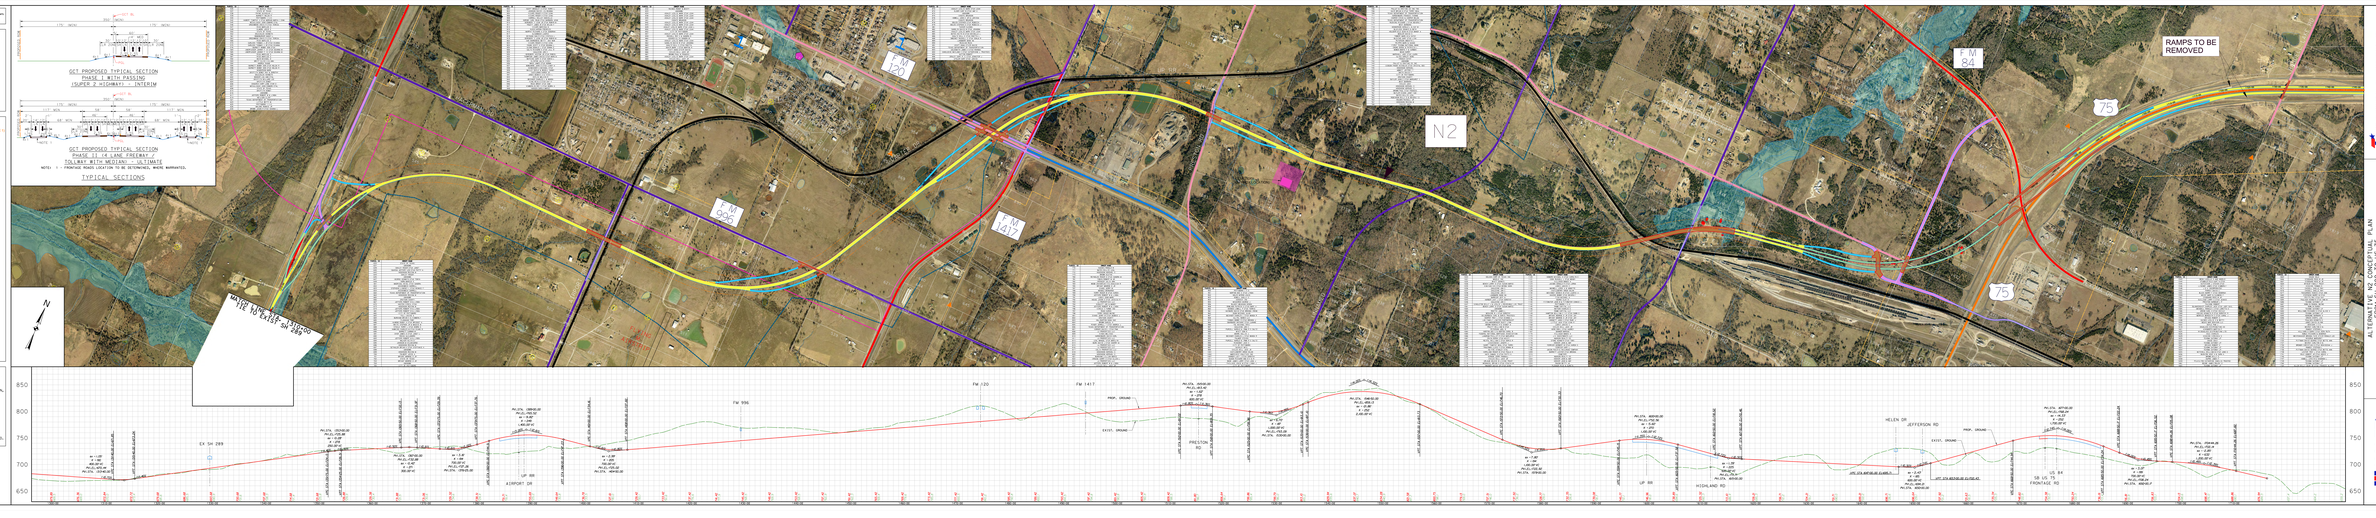
FILE	CONTROL	SECTION	JOB