ALIGNMENT S2E-MOD

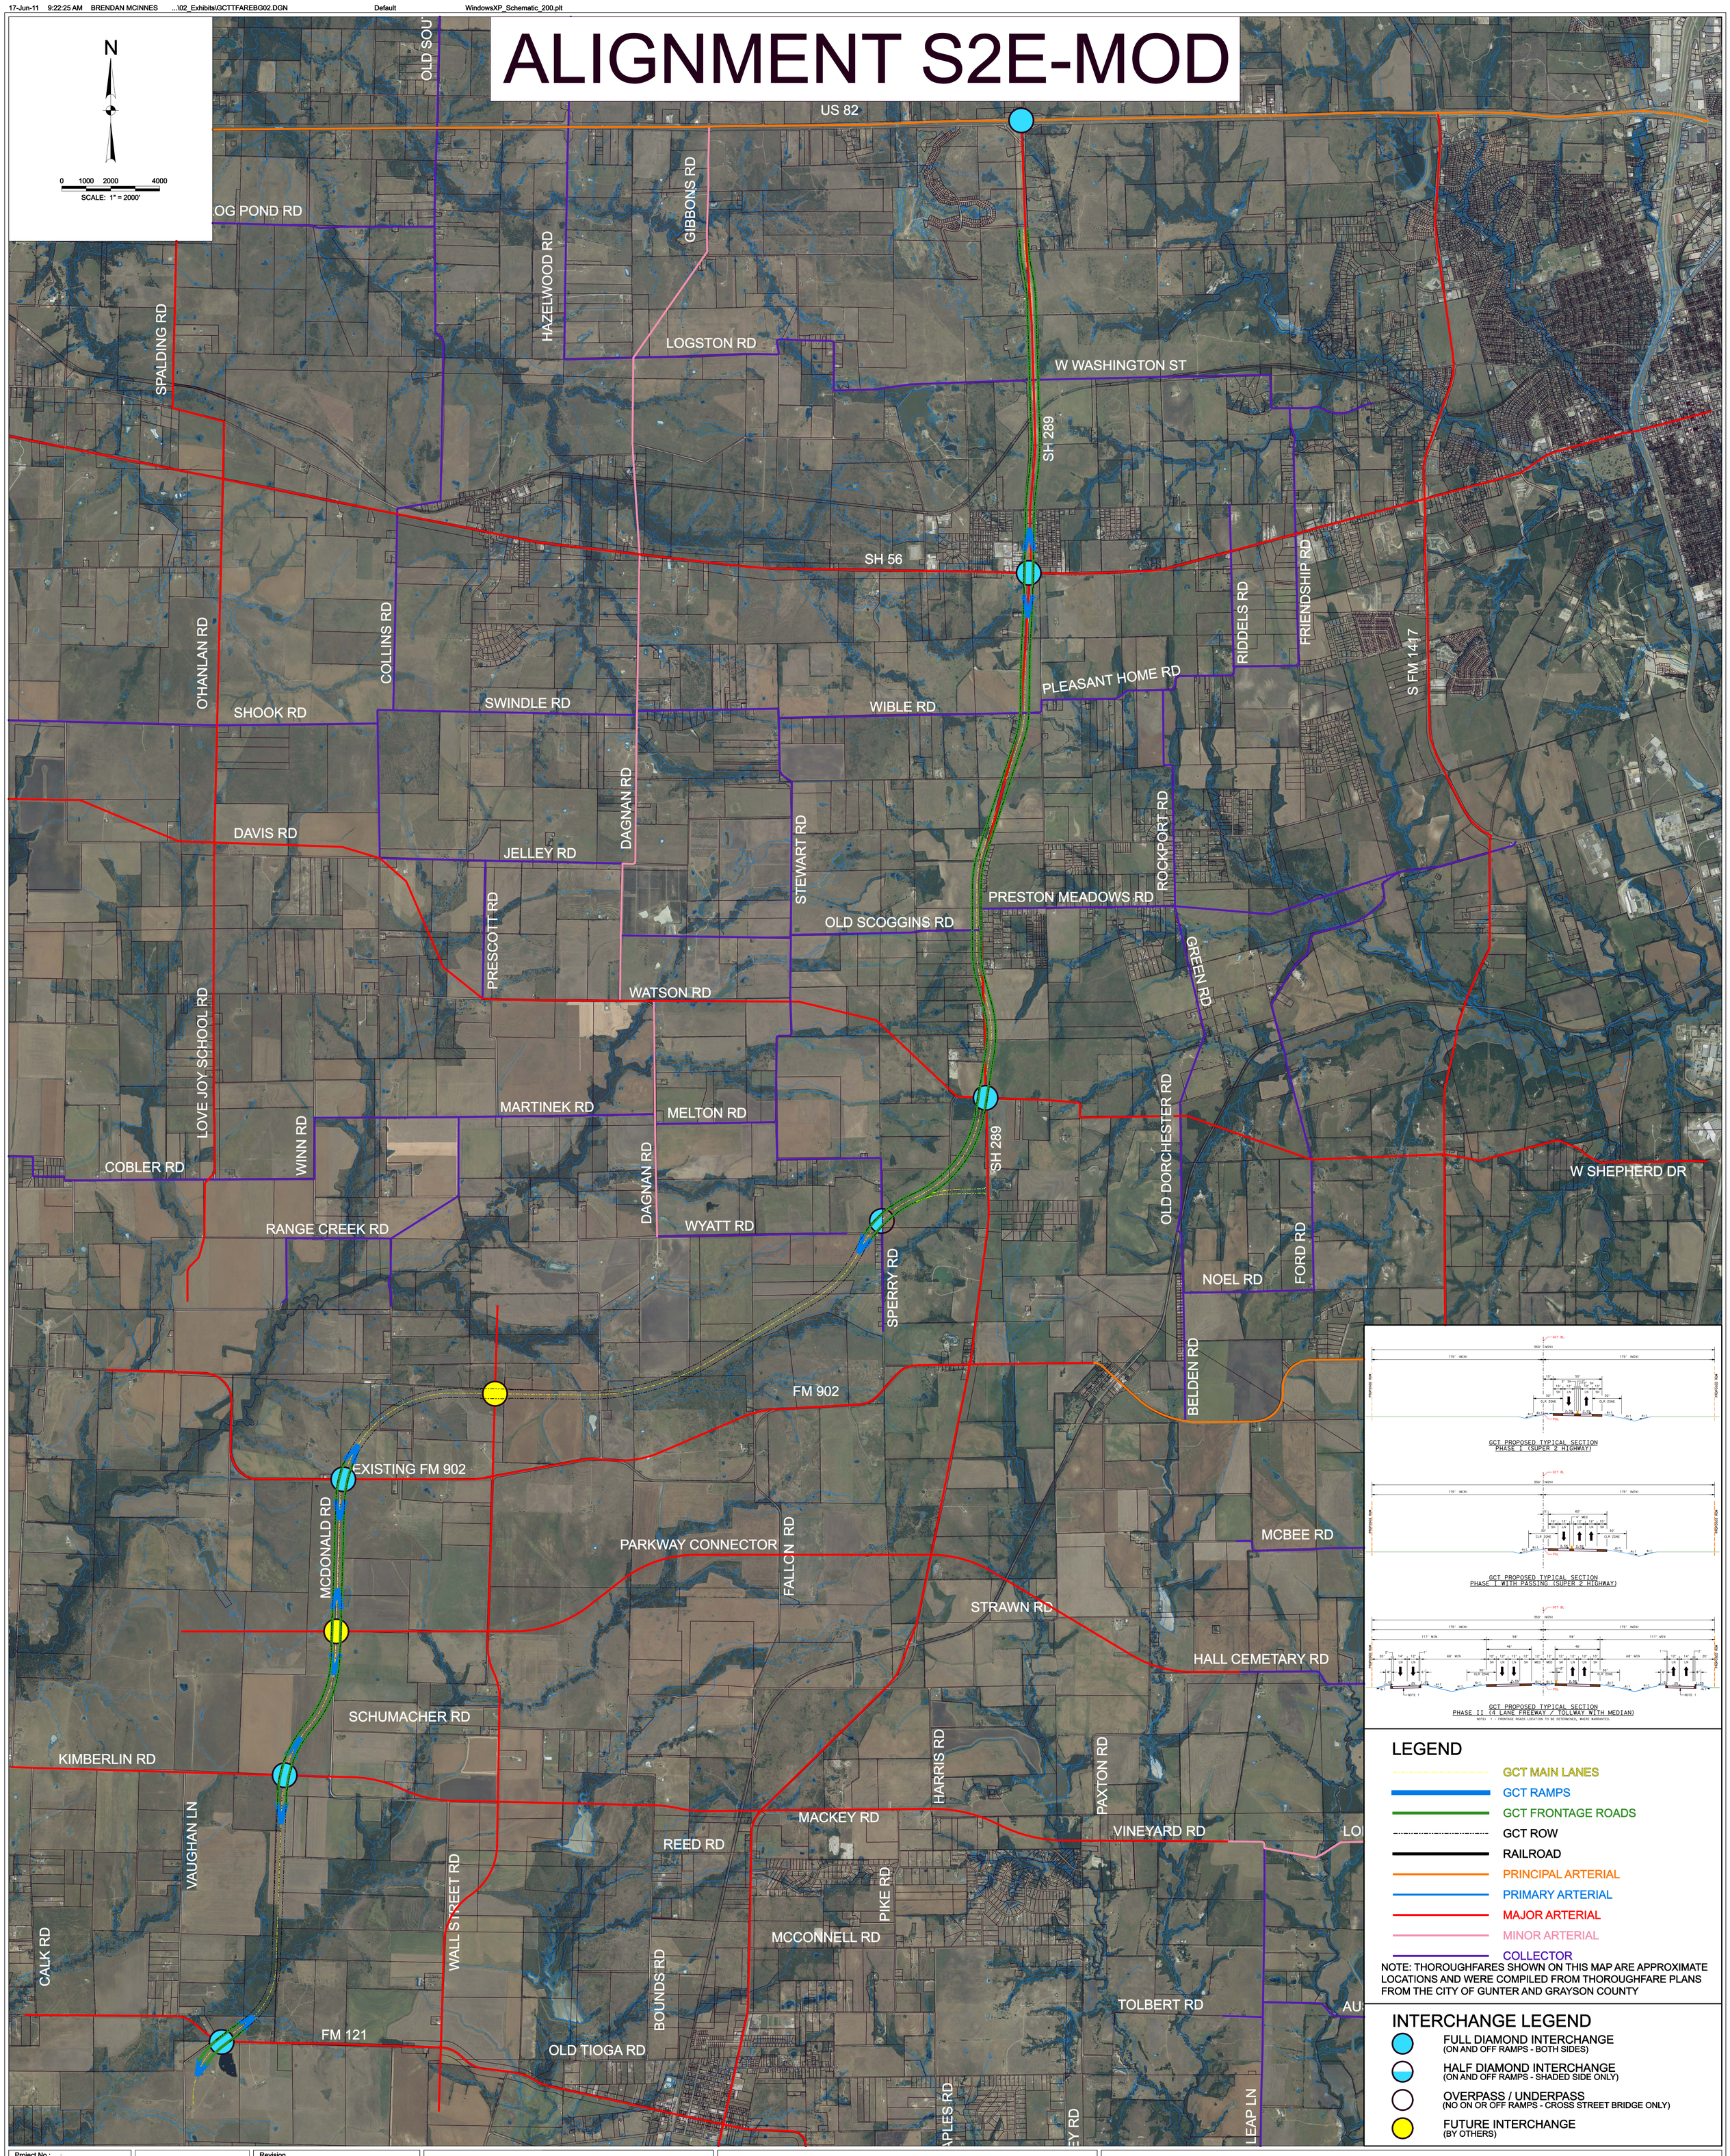

Project No.:	-
Issued:	-
Drawn By:	ADL
Checked By:	ADL
Scale:	1" = 2000'
Sheet Title	
Sheet Number	

PRELIMINARY
FOR INTERIM REVIEW ONLY
These documents are for Interim Review and not intended for Regulatory Approval, Permit, Bidding or Construction Purposes. They were prepared by or under the Supervision of:
MICHAEL H. GARRISON PE# 78285 17-Jun-11

Revision		
No.	Date	Description
-	-	-
-	-	-
-	-	-
-	-	-
-	-	-
-	-	-
-	-	-

BROWN & GAY ENGINEERS, INC.

Brown & Gay Engineers, Inc.
Houston • Austin • Dallas • Fort Worth • Frisco
TBPE Registration No. F-1046

TEXAS DEPARTMENT OF TRANSPORTATION

GRAYSON COUNTY TOLLWAY
PROPOSED INTERCHANGE CONCEPTS - ALIGN S2E-MOD
GRAYSON COUNTY, TEXAS