Texas Department of Transportation

TECHNICAL PROVISIONS

FOR

LOOP 1604 WESTERN EXTENSION

Design-Build Project

ATTACHMENT 1-2

OPTION LIMITS OF MILL AND OVERLAY

April 26, 2013

LEGEND

- LIMITS OF MILL AND OVERLAY
- /// PROPOSED CONTROL-OF-ACCESS
- EXISTING RIGHT-OF-WAY
- (2) NUMBER OF TRAFFIC LANES
- TRAFFIC DIRECTION

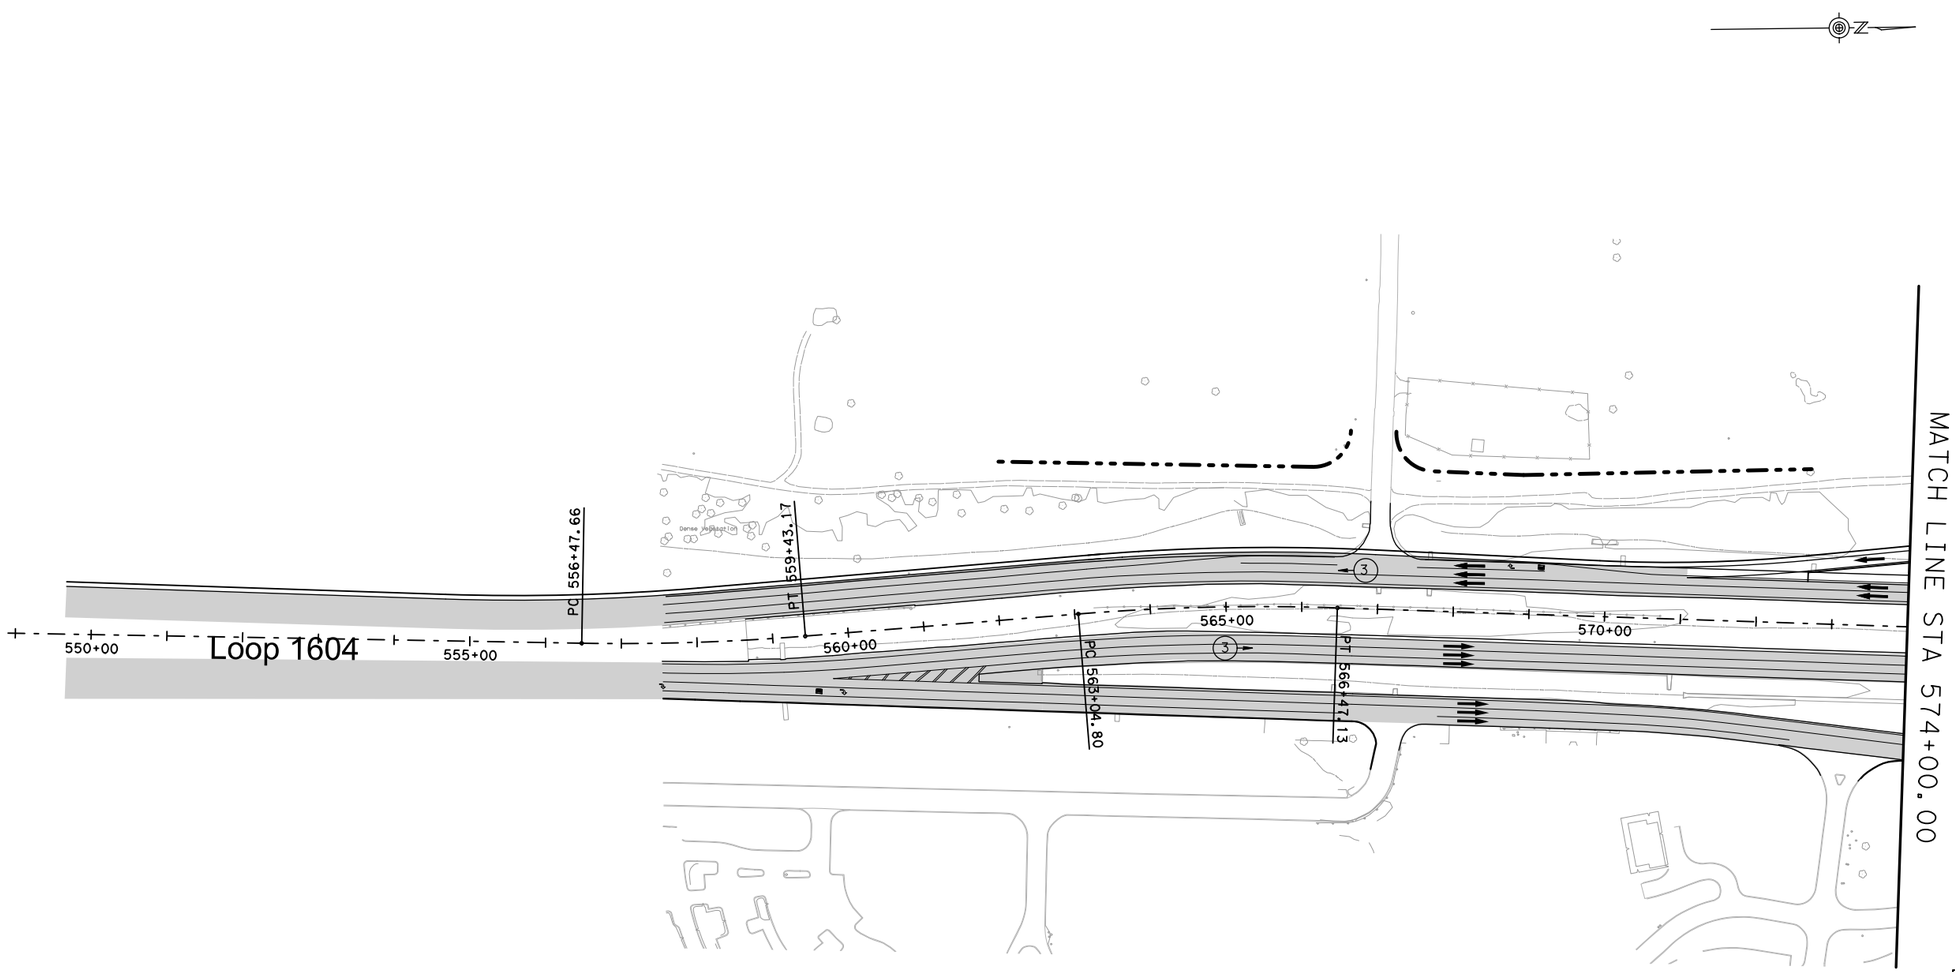

Texas Department of Transportation
© 2013

OPTION ATTACHMENT 1-2
LIMITS OF MILL AND OVERLAY

SCALE: 1" = 200'

SHEET 1 OF 6

COUNTY: BEXAR	HIGHWAY: LOOP 1604/151	SHEET 1
DESIGN: GL, JS	GRAPHICS: GL	CHECK: JS, GL

FILE: Z:\Projects\JEC0201 LP 1604 Sch Review\dgn\alt3_Overlay01.dgn
DATE: 4/22/2013 TIME: 3:47:05 PM

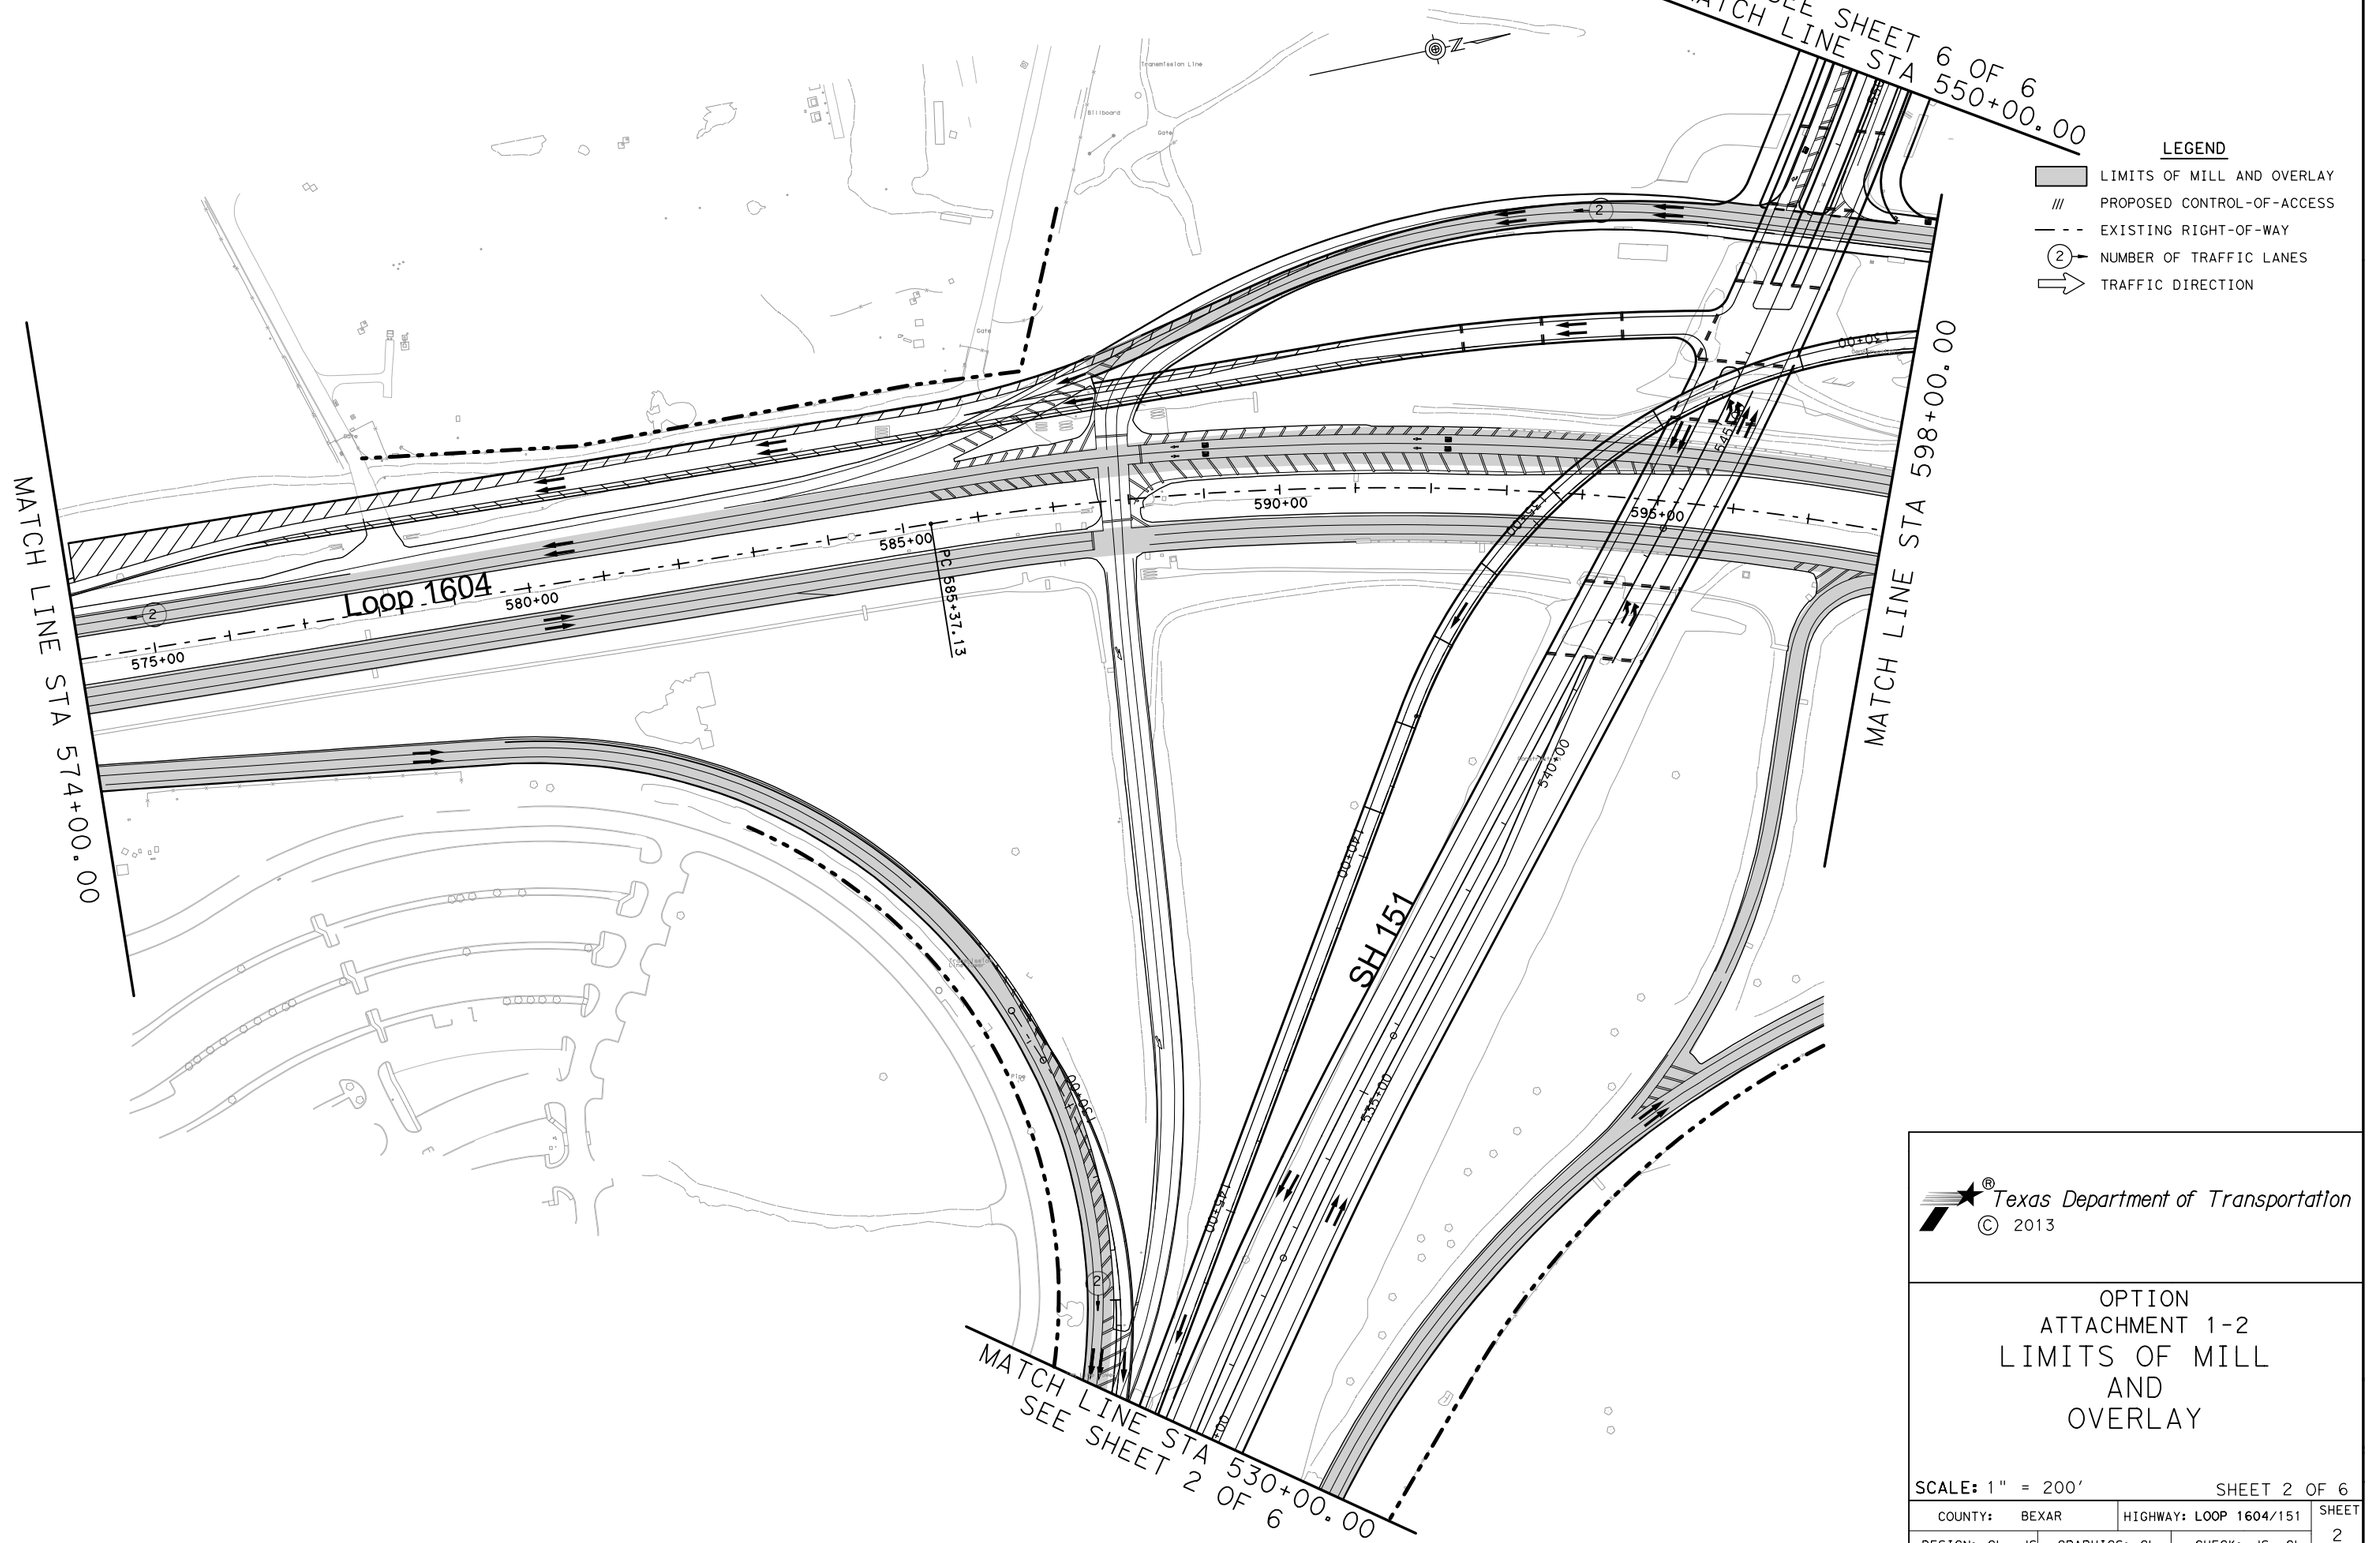

Texas Department of Transportation
© 2013

OPTION
ATTACHMENT 1-2
LIMITS OF MILL AND OVERLAY

SCALE: 1" = 200'

SHEET 2 OF 6

COUNTY: BEXAR	HIGHWAY: LOOP 1604/151	SHEET 2
DESIGN: GL, JS	GRAPHICS: GL	CHECK: JS, GL

FILE: Z:\Projects\JEC0201 LP 1604 Sch Review\dgn\alt3_Overlay02.dgn
DATE: 4/22/2013 TIME: 3:47:10 PM

LEGEND

- LIMITS OF MILL AND OVERLAY
- /// PROPOSED CONTROL-OF-ACCESS
- EXISTING RIGHT-OF-WAY
- (2) NUMBER OF TRAFFIC LANES
- TRAFFIC DIRECTION

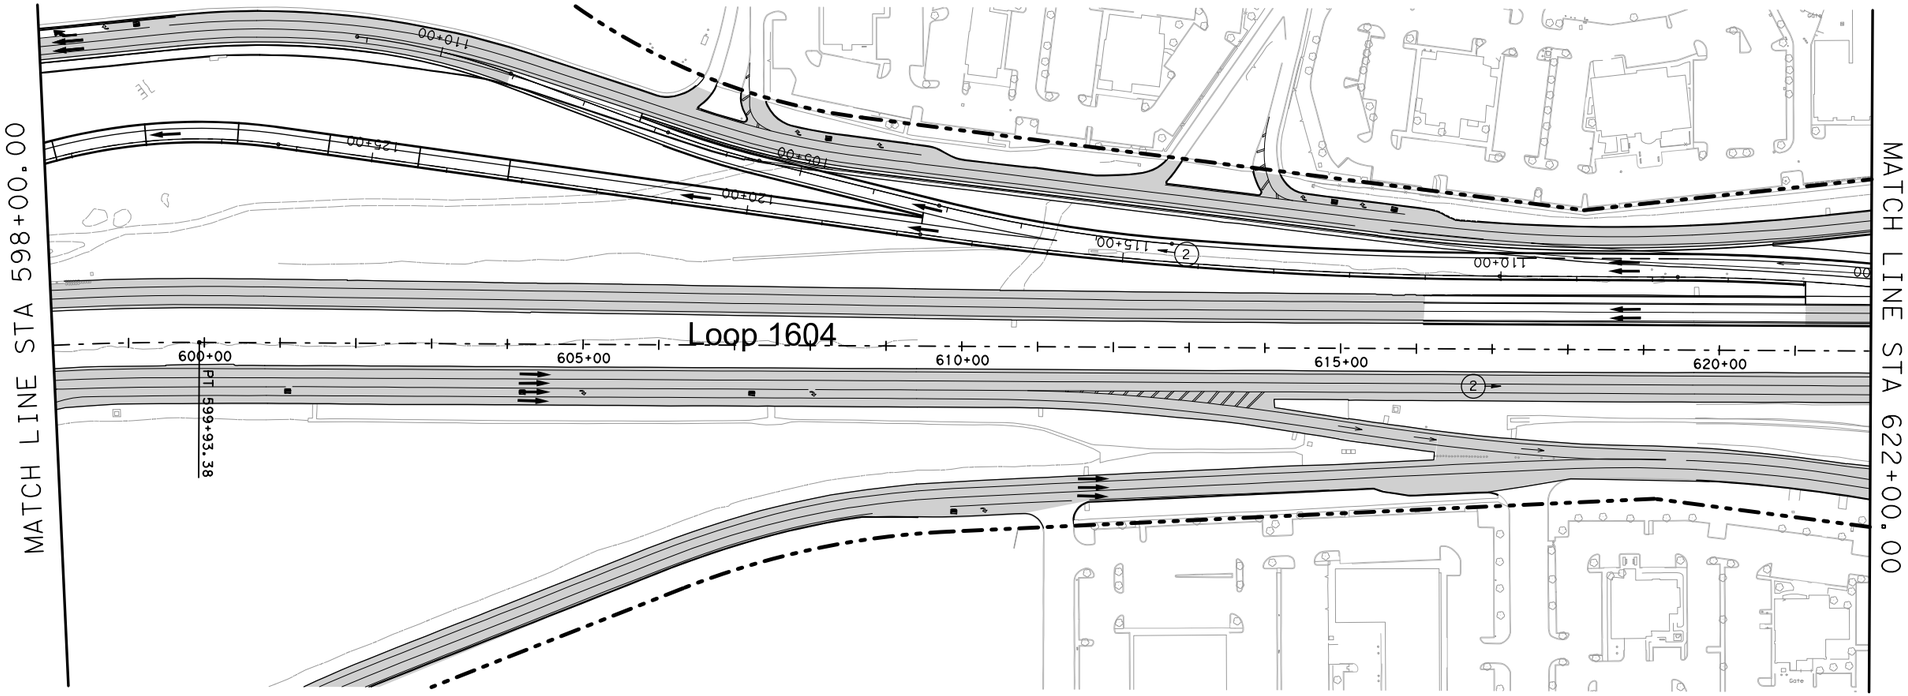

Texas Department of Transportation
© 2013

OPTION
ATTACHMENT 1-2
LIMITS OF MILL AND OVERLAY

SCALE: 1" = 200'

COUNTY: BEXAR	HIGHWAY: LOOP 1604/151	SHEET 3
DESIGN: GL, JS	GRAPHICS: GL	CHECK: JS, GL

FILE: Z:\Projects\JEC0201 LP 1604 Sch Review\dgn\alt3_Overlay03.dgn
DATE: 4/22/2013 TIME: 3:47:12 PM

LEGEND

- LIMITS OF MILL AND OVERLAY
- /// PROPOSED CONTROL-OF-ACCESS
- EXISTING RIGHT-OF-WAY
- (2) NUMBER OF TRAFFIC LANES
- TRAFFIC DIRECTION

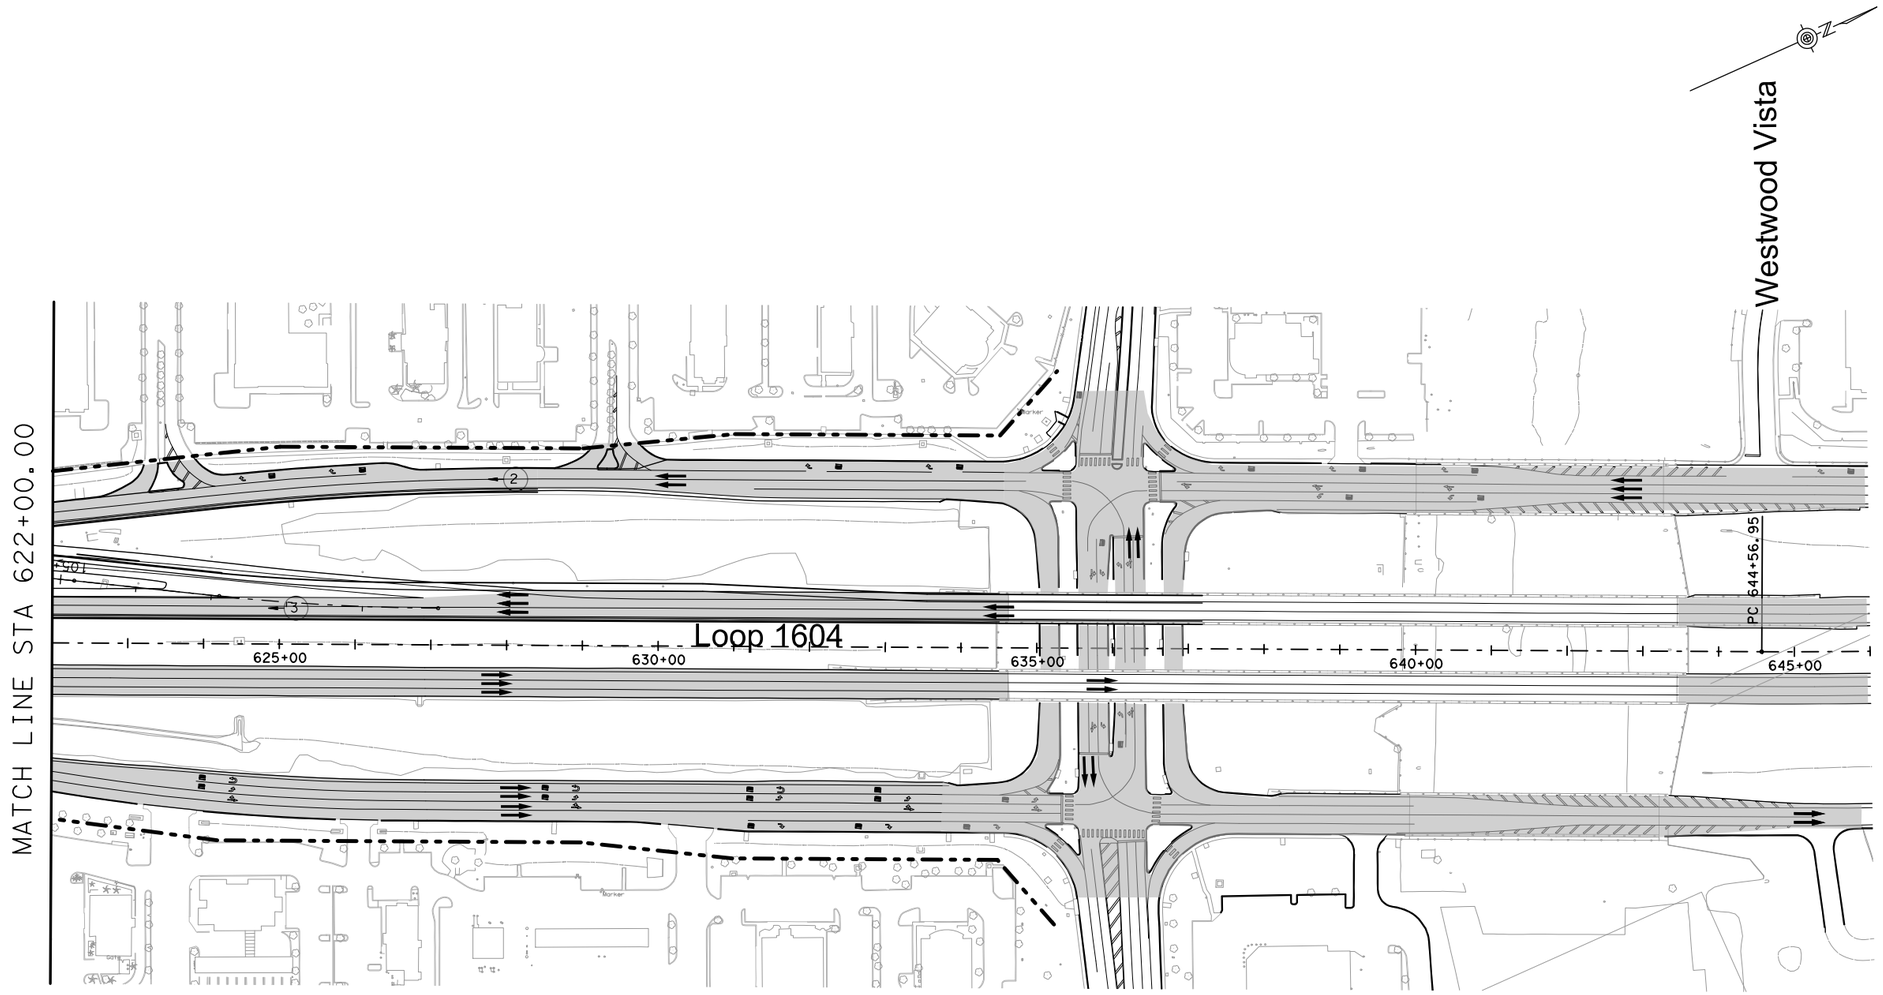

Texas Department of Transportation
© 2013

OPTION
ATTACHMENT 1-2
LIMITS OF MILL
AND
OVERLAY

SCALE: 1" = 200'

SHEET 4 OF 6

COUNTY: BEXAR	HIGHWAY: LOOP 1604/151	SHEET 4
DESIGN: GL, JS	GRAPHICS: GL	CHECK: JS, GL

FILE: Z:\Projects\JEC0201LP 1604 Sch Review\dgn\alt3_Overlay04.dgn
DATE: 4/22/2013
TIME: 3:47:14 PM

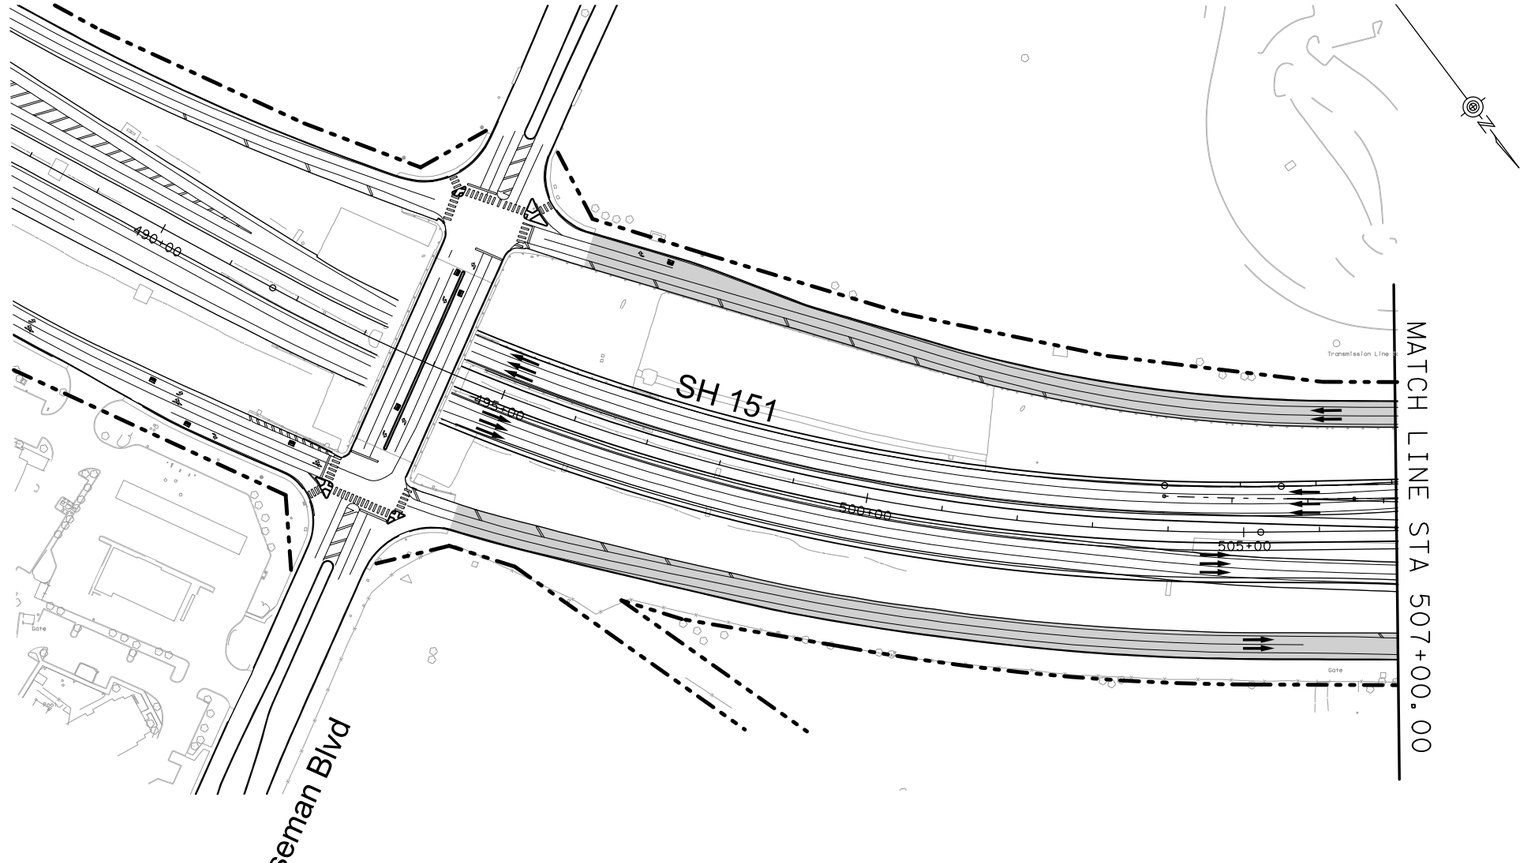

FILE: Z:\Projects\JE0020\LP 1604 Sch Review\dgn\all3_Overlay05.dgn
DATE: 4/22/2013 TIME: 3:47:16 PM

Texas Department of Transportation
© 2013

OPTION
ATTACHMENT 1-2
LIMITS OF MILL AND OVERLAY

SCALE: 1" = 200' SHEET 5 OF 6

COUNTY: BEXAR	HIGHWAY: LOOP 1604/151	SHEET 5
DESIGN: GL, JS	GRAPHICS: GL	CHECK: JS, GL

LEGEND

- LIMITS OF MILL AND OVERLAY
- /// PROPOSED CONTROL-OF-ACCESS
- EXISTING RIGHT-OF-WAY
- (2) NUMBER OF TRAFFIC LANES
- TRAFFIC DIRECTION

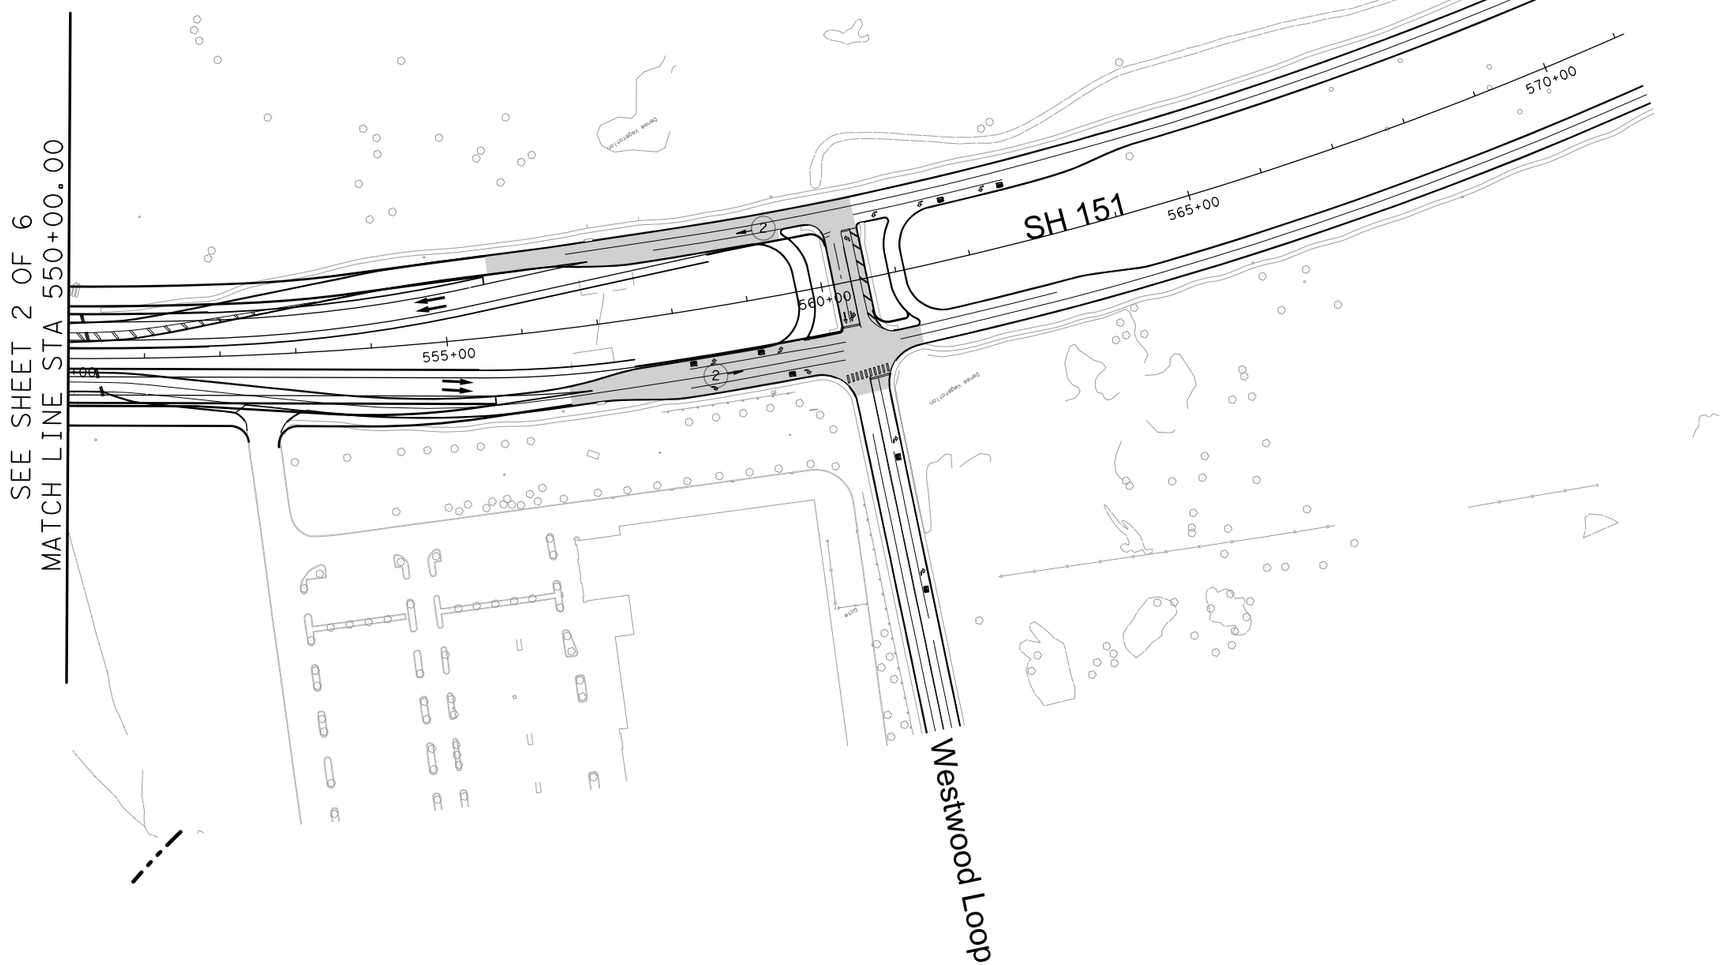

Texas Department of Transportation
© 2013

OPTION
ATTACHMENT 1-2

LIMITS OF MILL AND OVERLAY

SCALE: 1" = 200'

SHEET 6 OF 6

COUNTY: BEXAR	HIGHWAY: LOOP 1604/151	SHEET 6
DESIGN: GL, JS	GRAPHICS: GL	CHECK: JS, GL

FILE: Z:\Projects\JEC0201 LP 1604 Sch Review\dgn\alt3_Overlay06.dgn
DATE: 4/22/2013 TIME: 3:47:18 PM