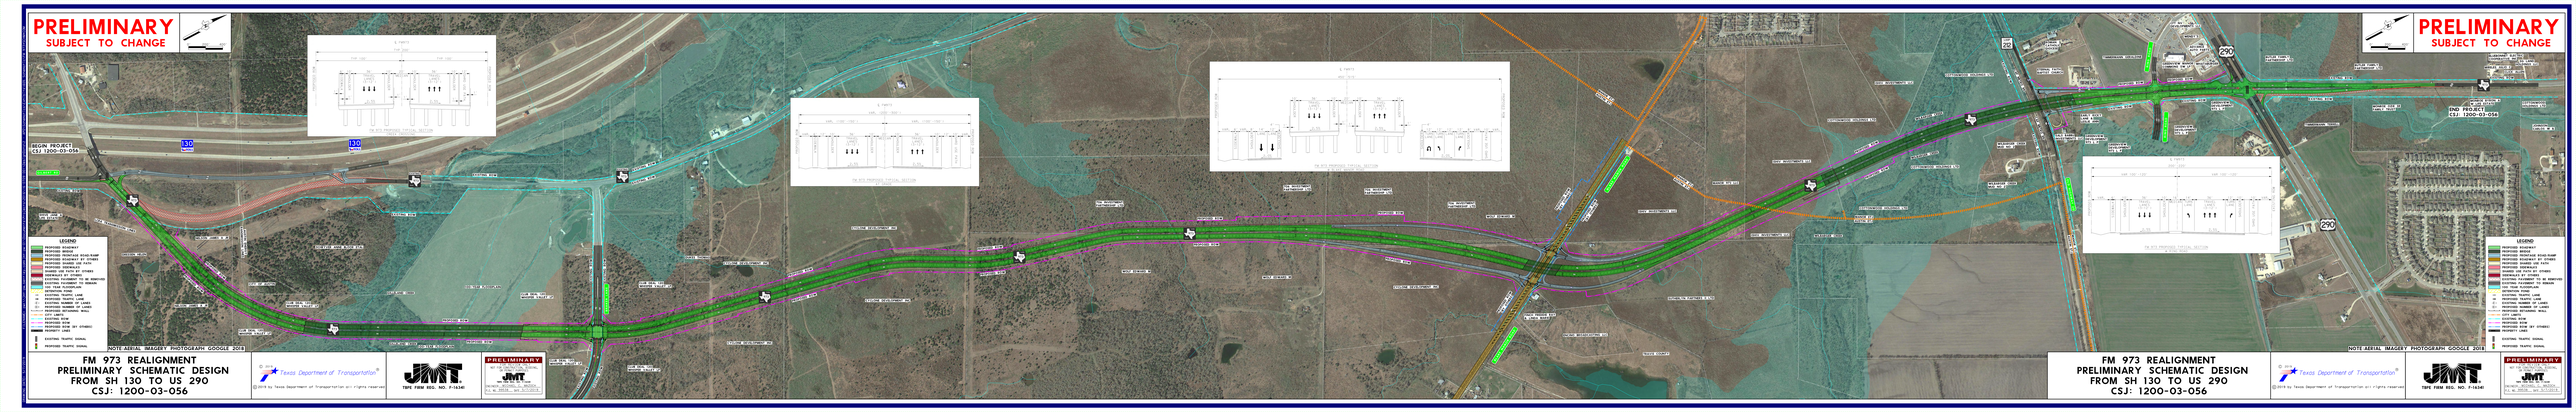
PRELIMINARY
SUBJECT TO CHANGE
BEGIN PROJECT
CSJ: 1200-03-056
END PROJECT
CSJ: 1200-03-056
130
290
LEGEND
NOTE: BASEMAP IMAGERY: PHOTOGRAPH: GOOGLE, 2018
FM 973 REALIGNMENT
PRELIMINARY SCHEMATIC DESIGN
FROM SH 130 TO US 290
CSJ: 1200-03-056
Texas Department of Transportation
JMT
TBPE FIRM REG. NO. F-11640
PRELIMINARY