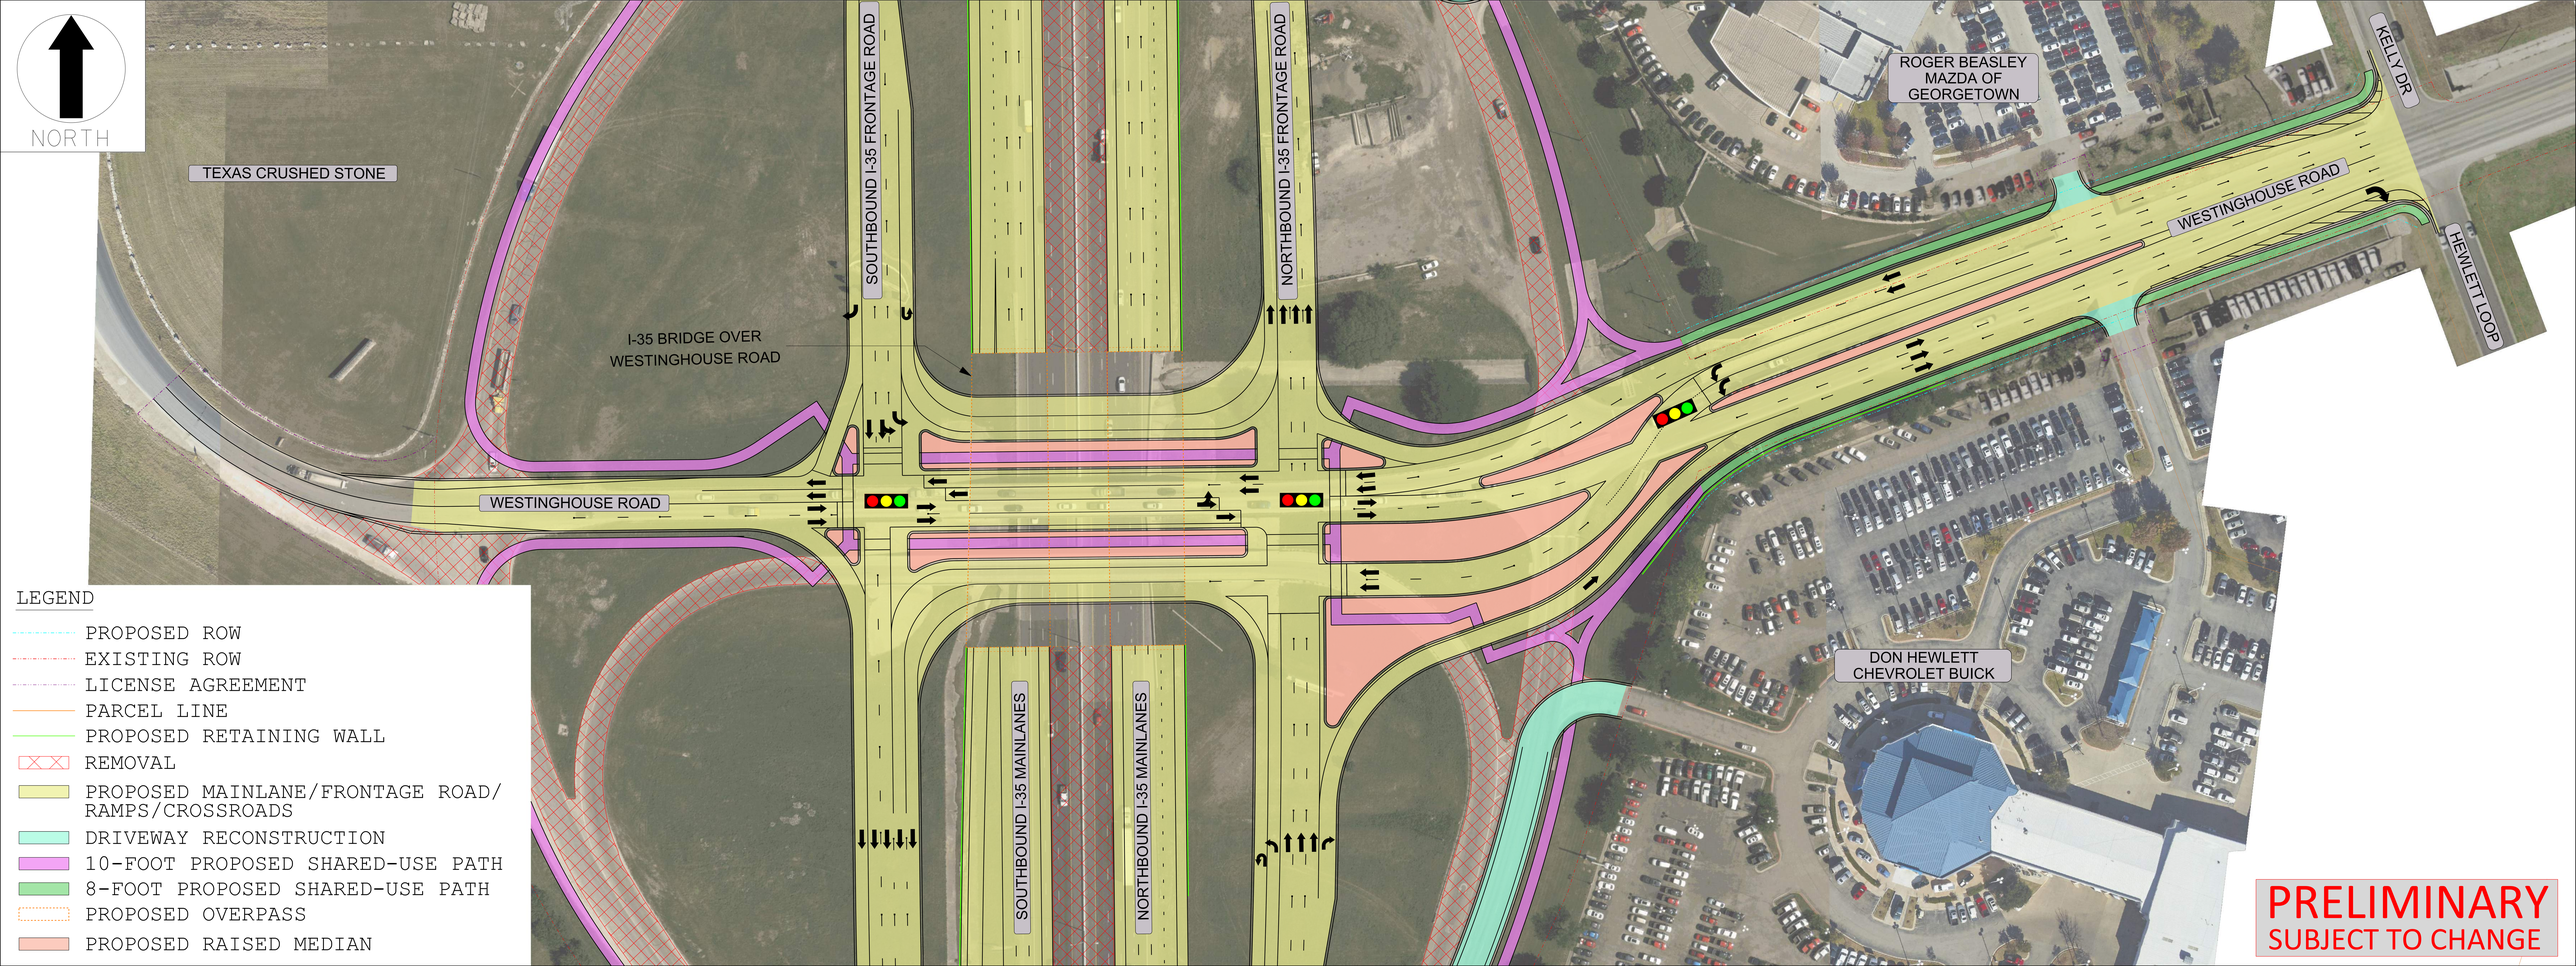
NORTH
TEXAS CRUSHED STONE
SOUTHBOUND I-35 FRONTAGE ROAD
NORTHBOUND I-35 FRONTAGE ROAD
ROGER BEASLEY MAZDA OF GEORGETOWN
KELLY DR
WESTINGHOUSE ROAD
HEWLETT LOOP
I-35 BRIDGE OVER WESTINGHOUSE ROAD
WESTINGHOUSE ROAD
DON HEWLETT CHEVROLET BUICK
SOUTHBOUND I-35 MAINLANES
NORTHBOUND I-35 MAINLANES
LEGEND
PROPOSED ROW
EXISTING ROW
LICENSE AGREEMENT
PARCEL LINE
PROPOSED RETAINING WALL
REMOVAL
PROPOSED MAINLANE/FRONTAGE ROAD/ RAMPS/CROSSROADS
DRIVEWAY RECONSTRUCTION
10-FOOT PROPOSED SHARED-USE PATH
8-FOOT PROPOSED SHARED-USE PATH
PROPOSED OVERPASS
PROPOSED RAISED MEDIAN
PRELIMINARY
SUBJECT TO CHANGE