TEXAS DEPARTMENT OF TRANSPORTATION
TRAVIS COUNTY

CSJ: 0113-13-168, ETC.

LOOP 360

CONCEPTUAL LAYOUT
FROM LAKE AUSTIN TO NORTH OF RM 2222

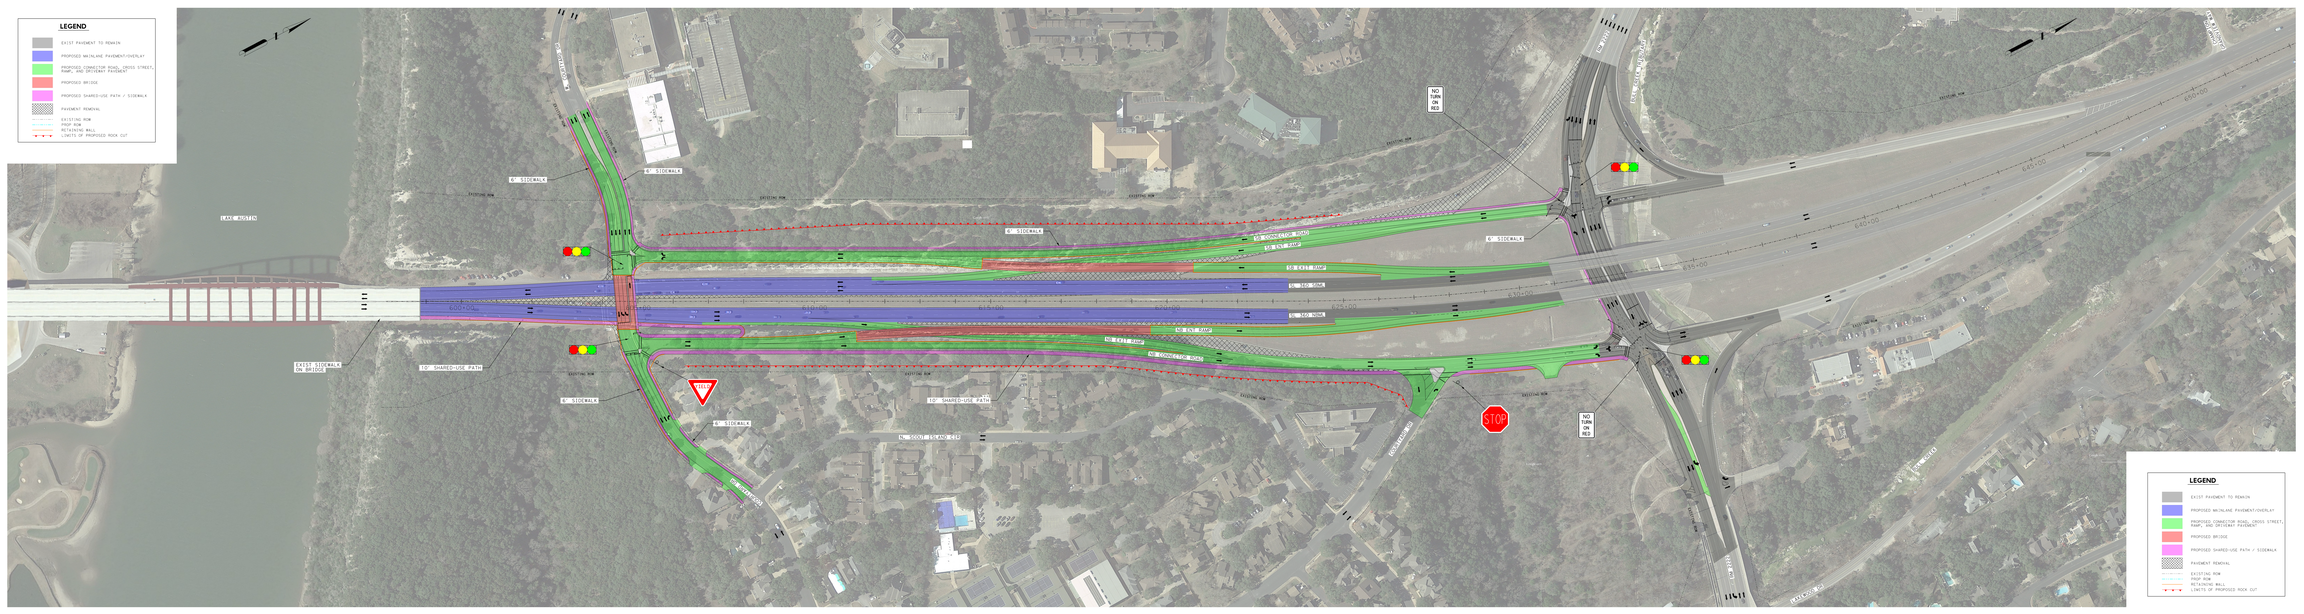

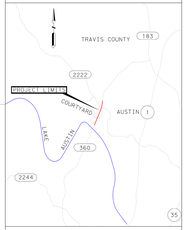

LOCATION MAP N.T.S.

PRELIMINARY
PRELIMINARY
NOT FOR CONSTRUCTION
PERMIT OR BIDDING PURPOSES
PRELIMINARY
NOT FOR CONSTRUCTION
PERMIT OR BIDDING PURPOSES

0 40 120
HORIZ DWG SCALED 1"=60'

STATE	DIST	COUNTY	HIGHWAY NO.
TEXAS	AUS	TRAVIS	LOOP 360
CONT	SECT	JOB	
0113	13	168, ETC.	

SCALE: 1"=60'

Texas Department of Transportation

CONCEPTUAL LAYOUT
LOOP 360

OPTION 13
UNDERPASS AT COURTYARD DR

Texas Department of Transportation

CONCEPTUAL LAYOUT
LOOP 360

OPTION 13
UNDERPASS AT COURTYARD DR

Texas Department of Transportation

Texas Department of Transportation
Austin District
Austin, Texas
Phone: (512) 832-7000
Fax: (512) 832-7001

Texas Department of Transportation
Austin District
Austin, Texas
Phone: (512) 832-7000
Fax: (512) 832-7001

PBSJ
Texas Registered Firm F-2411