TEXAS DEPARTMENT OF TRANSPORTATION
TRAVIS COUNTY

CSJ: 0113-13-160, ETC.

LOOP 360

CONCEPTUAL LAYOUT
FROM NORTH OF RM 2222 TO LAKE AUSTIN

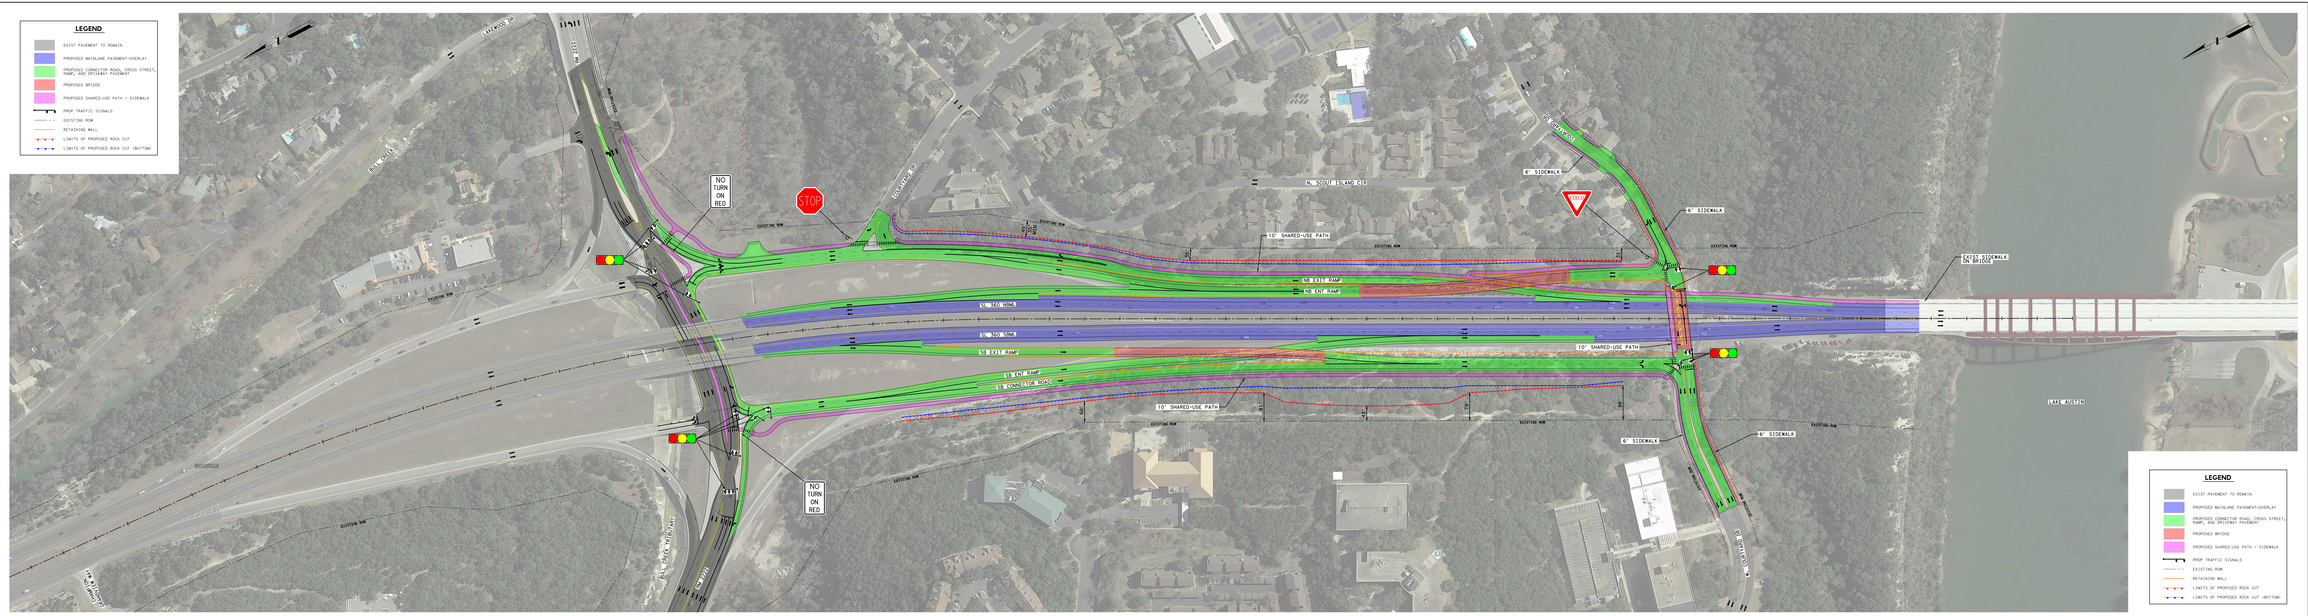

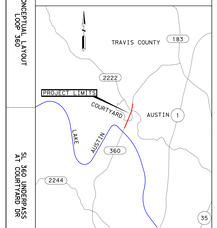

LOCATION MAP N.T.S.

HORIZ DWG SCALE: 1"=100'

STATE	DIST	COUNTY	HIGHWAY NO.
TEXAS	AUS	TRAVIS	LOOP 360
CONT	SECT	JOB	
0113	13	160, ETC.	

SHEET 1 OF 1

PSB
Texas Registered Firm F-1386
Austin, Texas 78746
Phone (512) 328-1011
Fax (512) 328-8115

PBSJ
Texas Registered Firm F-1386
Austin, Texas 78746
Phone (512) 328-1011
Fax (512) 328-8115

CONCEPTUAL LAYOUT
LOOP 360

SL 360 UNDERPASS
AT COURTYARD DR

Texas Department of Transportation