LEGEND:

- ROADWAY RECONSTRUCTION/ NEW ROADWAY CONSTRUCTION
- RESURFACING/RESTRIPING
- PROJECT BY OTHERS
- PROPOSED SIDEWALK
- PROPOSED RAISED MEDIAN
- BALCONES CANYONLAND PRESERVE (BCP)
- EXISTING ROW
- PROPOSED ROW
- PROPOSED ROW (ACCESS DENIAL)
- PROPERTY LINE
- EASEMENT LINE
- DRIVEWAY RECONSTRUCTION AREA

NOTE: AERIAL PHOTOGRAPH PROVIDED BY TXDOT DATED 2017.

NEW BYPASS
CSJ: 2100-01-060

EXHIBIT 2

PRELIMINARY
SUBJECT TO CHANGE

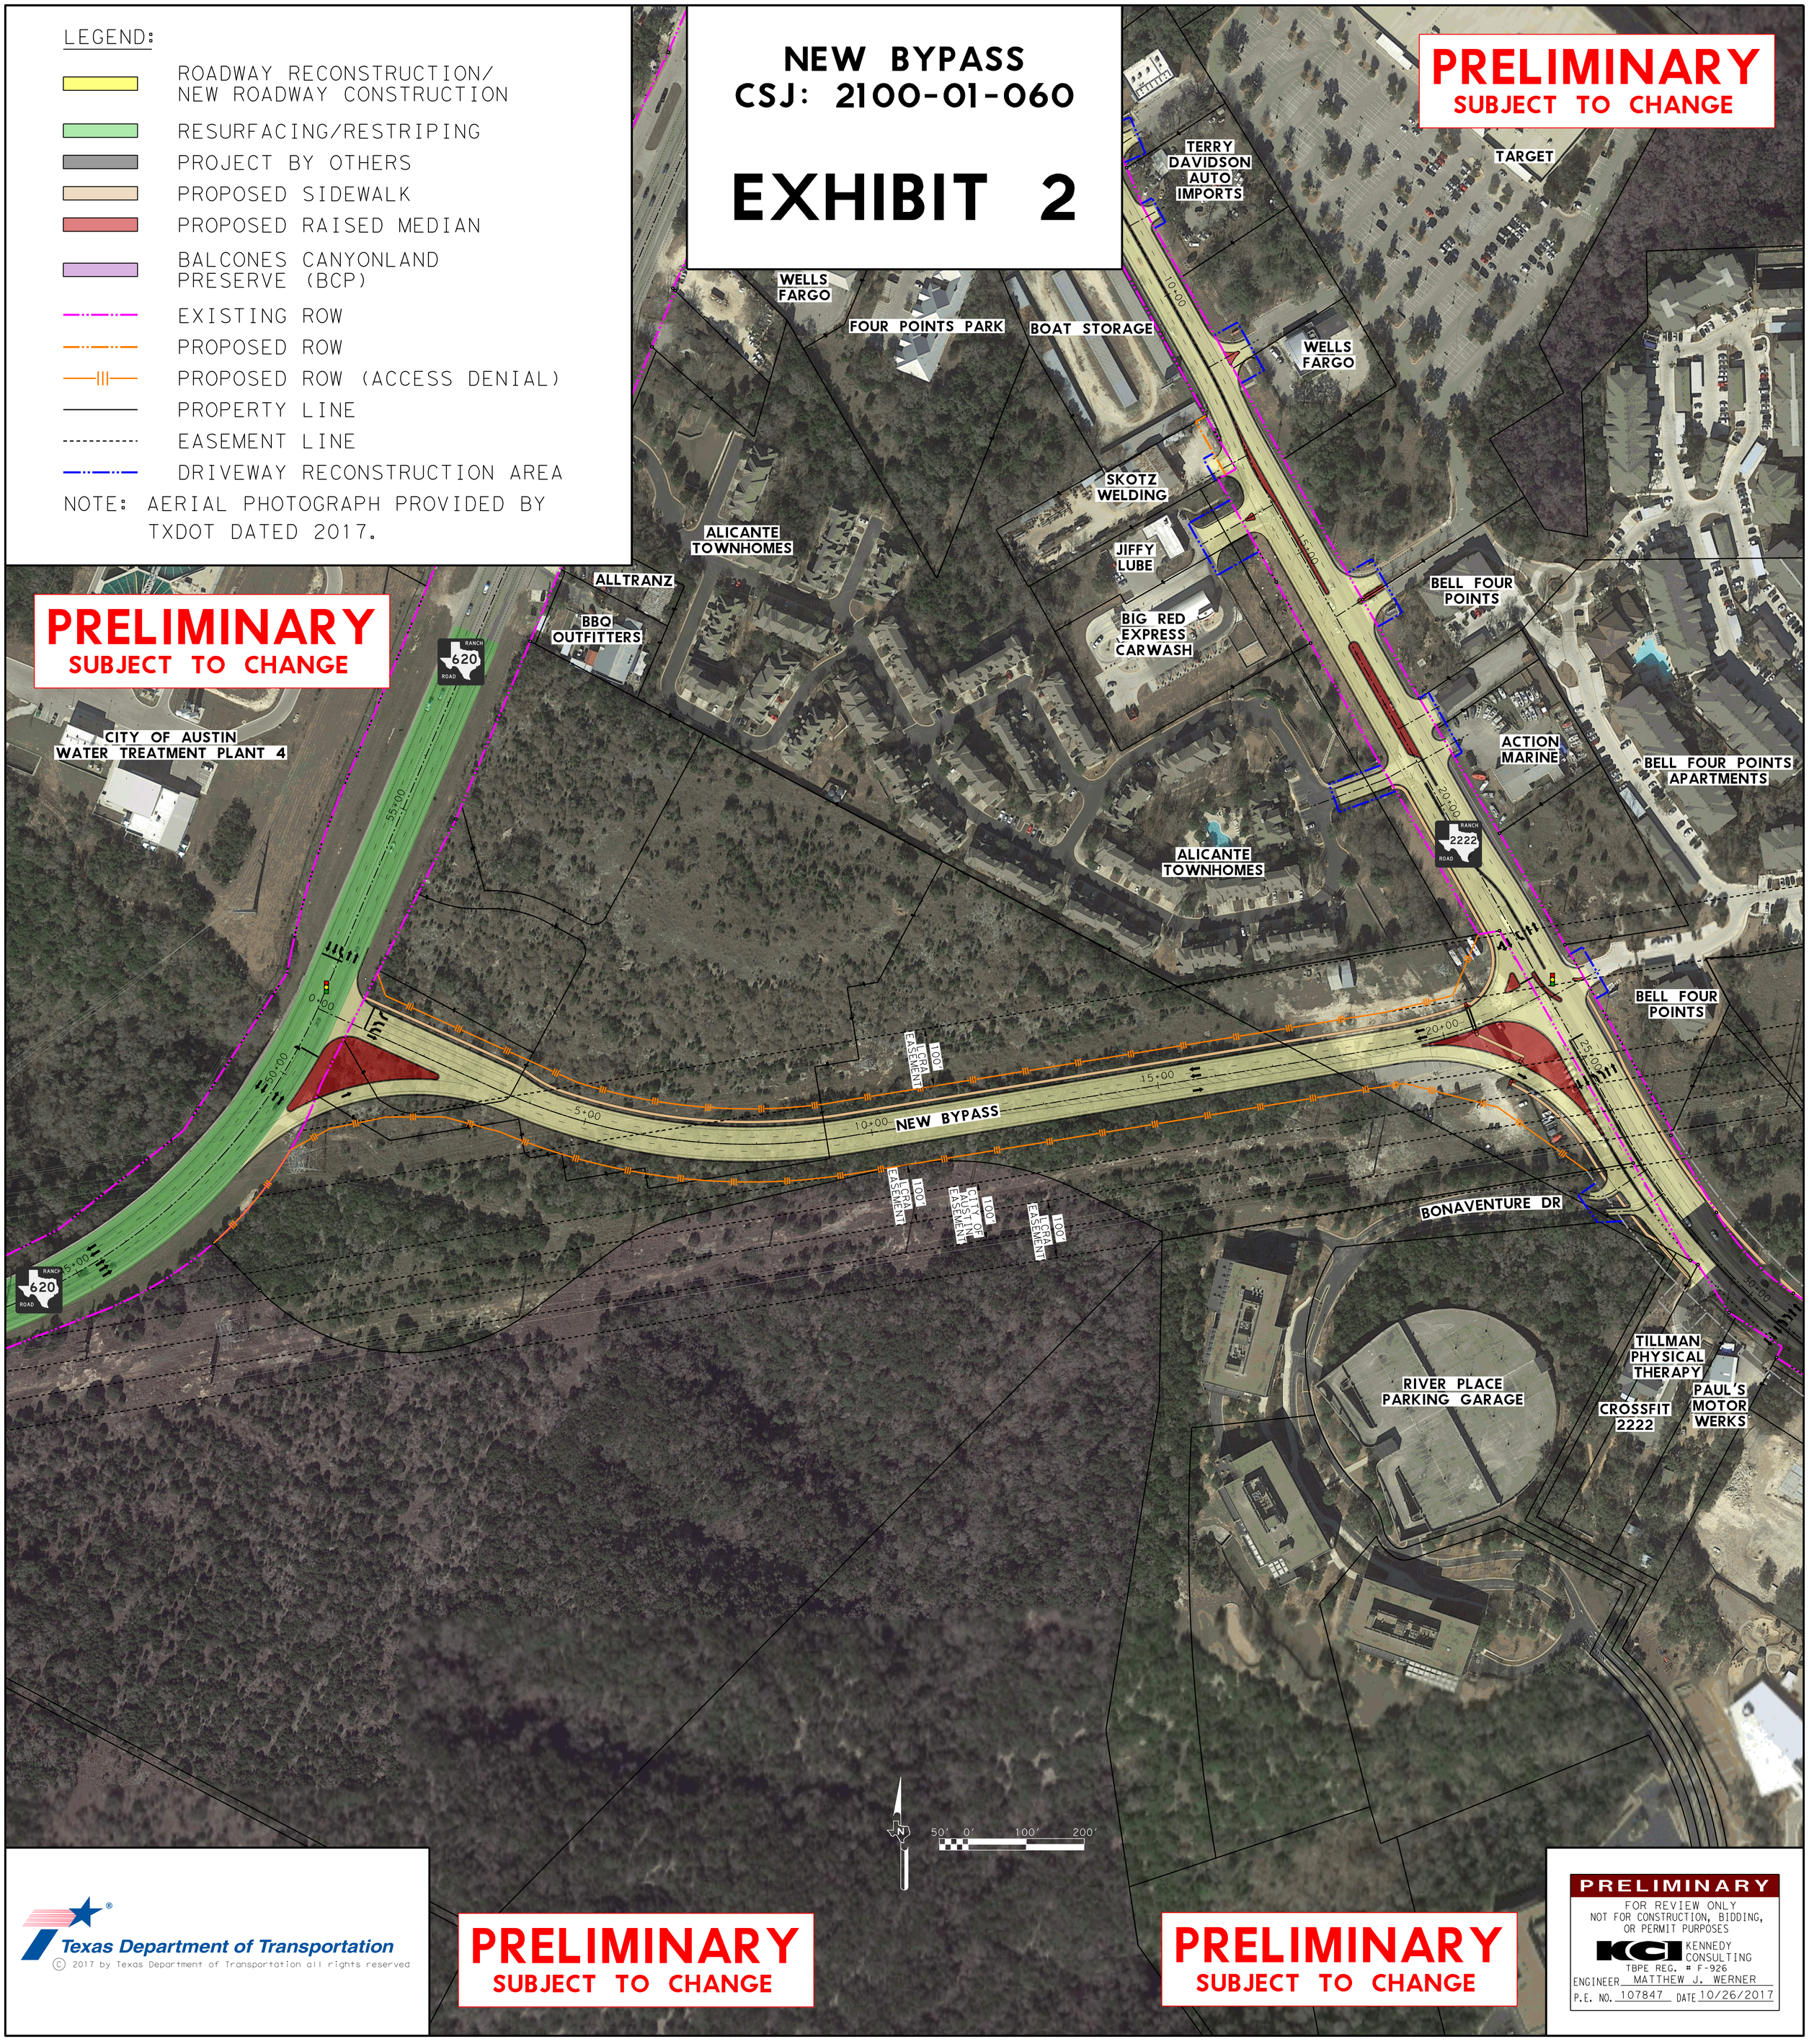

PRELIMINARY
SUBJECT TO CHANGE

PRELIMINARY
SUBJECT TO CHANGE

Texas Department of Transportation

© 2017 by Texas Department of Transportation all rights reserved

PRELIMINARY
FOR REVIEW ONLY
NOT FOR CONSTRUCTION, BIDDING, OR PERMIT PURPOSES

KENNEDY CONSULTING
TBPE REG. # F-926
ENGINEER MATTHEW J. WERNER
P.E. NO. 107847 DATE 10/26/2017