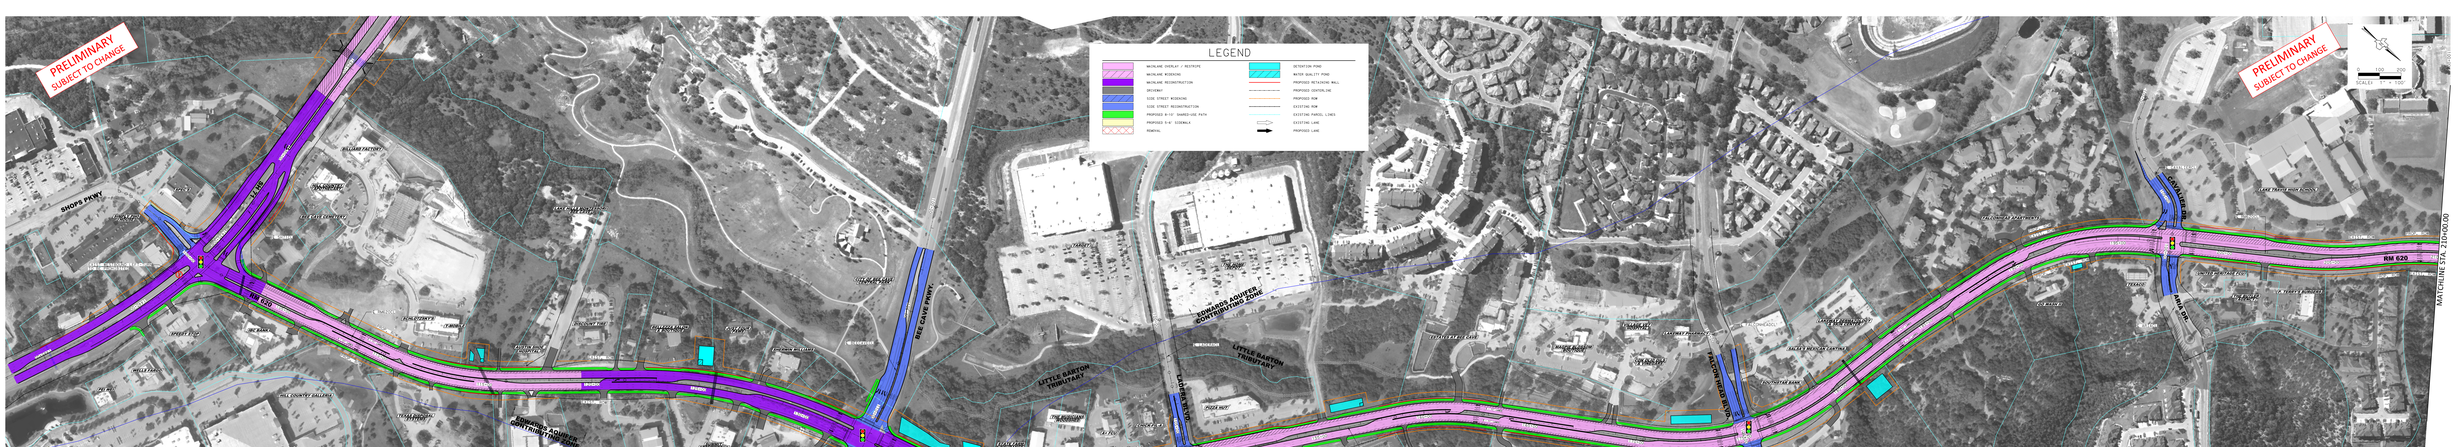

RTG
RODRIGUEZ TRANSPORTATION GROUP
1221 S MOPAC EXPWY, SUITE 300, AUSTIN, TEXAS, 78746

Texas Department of Transportation

RM 620
PROPOSED ROADWAY
PLAN VIEW, ROLL No. 1

This document is released for the purpose of interim review under the authority of Jason Rodriguez, P.E. on 6/25/2019. It is not to be used for construction, bidding or permitting purposes.

1
5

RTG
RODRIGUEZ TRANSPORTATION GROUP
1221 S MOPAC EXPWY, SUITE 300, AUSTIN, TEXAS, 78746

Texas Department of Transportation

RM 620
PROPOSED ROADWAY
PLAN VIEW, ROLL No. 1

This document is released for the purpose of interim review under the authority of Jason Rodriguez, P.E. on 6/25/2019. It is not to be used for construction, bidding or permitting purposes.

1
5