RODRIGUEZ TRANSPORTATION GROUP
RTG
1221 S MOPAC EXPWY, SUITE 350, AUSTIN, TEXAS, 78746

Texas Department of Transportation

RM 620
EXISTING ROADWAY
PLAN VIEW, ROLL No. 4

This document is released for the purpose of interim review under the authority of Steven Rodriguez, P.E. # 124317 on 6/2/2019. It is not to be used for construction, bidding or permitting purposes.



PRELIMINARY
SUBJECT TO CHANGE

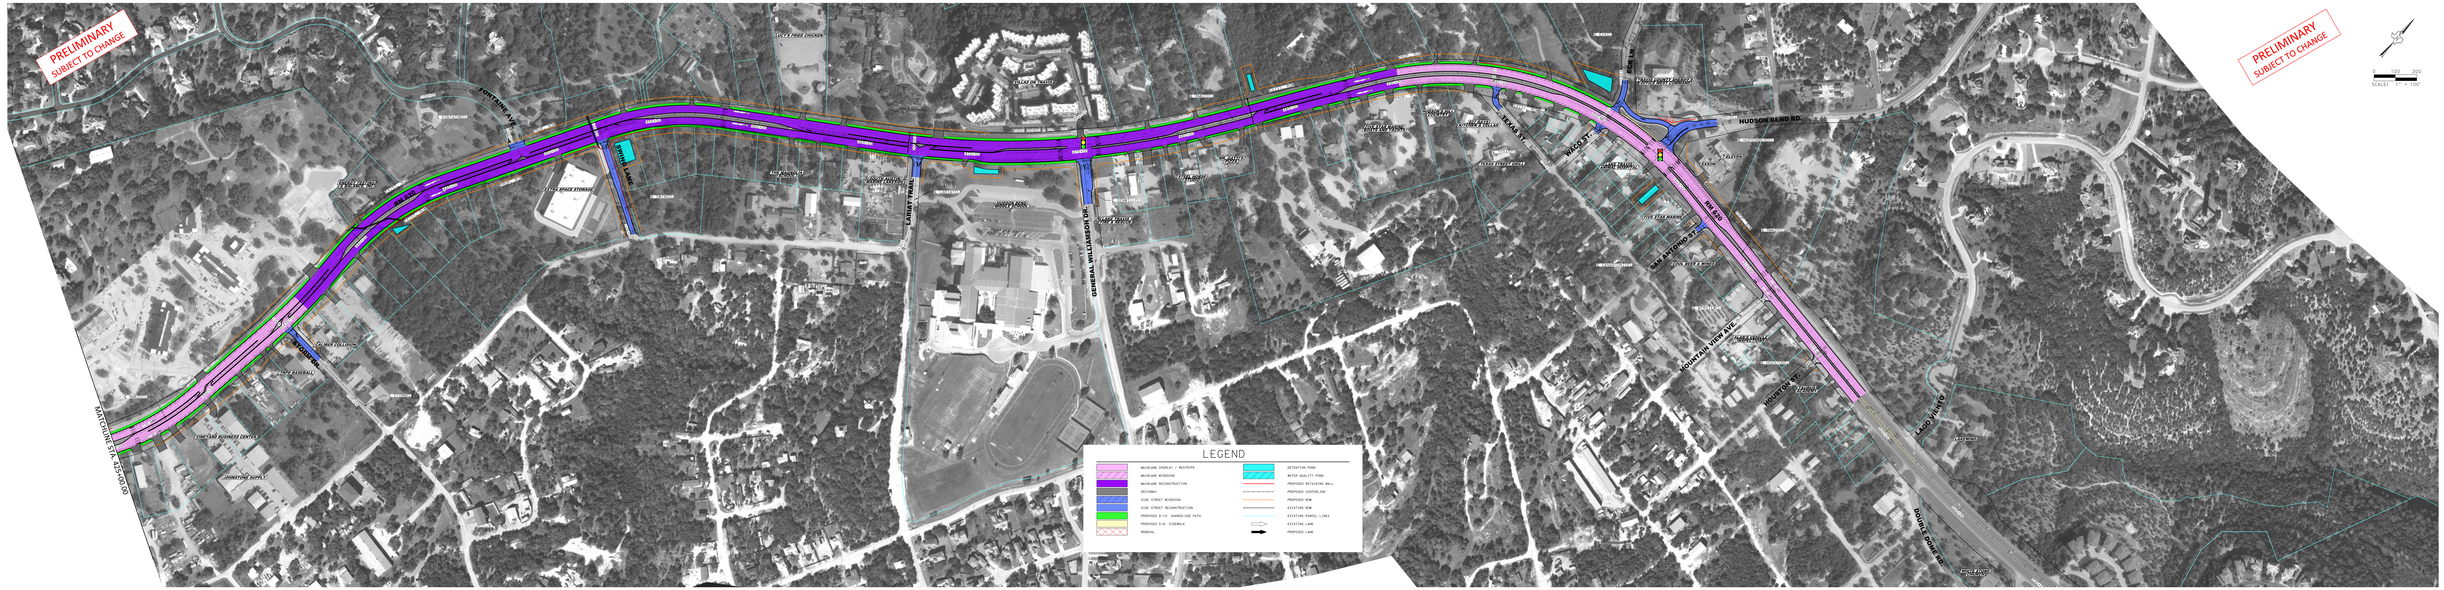
FOREST RIDGE DR
FOREST RIDGE DR
RM 620
RM 620
RM 620