LEGEND

- Sh 71 PROPOSED ROADWAY
- SHARED USED PATH (SUP)
- PROPOSED RIGHT OF WAY
- PROPOSED MBL
- PROPOSED ACCESS DENIAL
- PROPERTY LINE
- PROPOSED TRAFFIC FLOW
- PAVEMENT REMOVAL
- RIPRAP
- RETAINING WALL
- UTILITY TELECOMMUNICATION/FIBER OPTIC
- UTILITY ELECTRIC
- UTILITY SANITARY SEWER
- UTILITY WATER

BASTROP COUNTY
TRANSPORTATION TABLE
AUSTIN DISTRICT
CSJ:0265-03-042

SH 71 AT POPE BEND

AUSTIN DISTRICT ENGINEER
TERRY MCCOY, P.E.

SCHEMATIC DESIGN FOR NEW OVERPASS OF SH 71 AT POPE BEND ROAD

FROM: 0.40 MILES WEST OF POPE BEND RD
TO: 0.60 MILES EAST OF POPE BEND RD
MAINLANE LENGTH: 1.00 MI
RAMP LENGTH: 0.55 MI
TOTAL LENGTH: 1.55 MI

FUNCTIONAL CLASS/ROADWAY CLASSIFICATION
PRINCIPAL ARTERIAL/URBAN FREEWAY

DESIGN SPEED	
MAINLANES:	60 MPH
CROSS ROADS:	40 MPH
RAMPS:	30 MPH
CROSS STREETS:	30 MPH
V MAX = 65	

TRAFFIC DATA			
LOCATION	HOURLY DAILY TRAFFIC (VPD)		AVERAGE DAILY TRAFFIC (VPD)
	2014	2040	BASE YEAR
BELOW SH 71 AT POPE BEND RD	14,540	46,700	9.55

EXISTING/ON NONE
PROPOSED/ON NONE
RETAINING/ON NONE

LOCATION MAP

BRIDGEFARMER & ASSOCIATES, INC.
CONSULTING ENGINEERS
TBPE REGISTRATION NO. 284

SH 71 MAINLANE
PLAN & PROFILE
100% SUBMITTAL

ROLL 1 OF 3

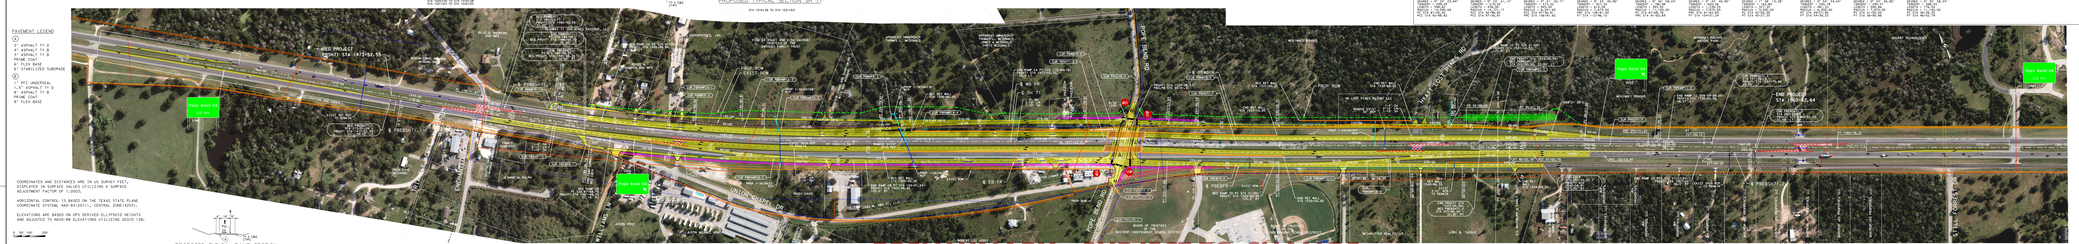








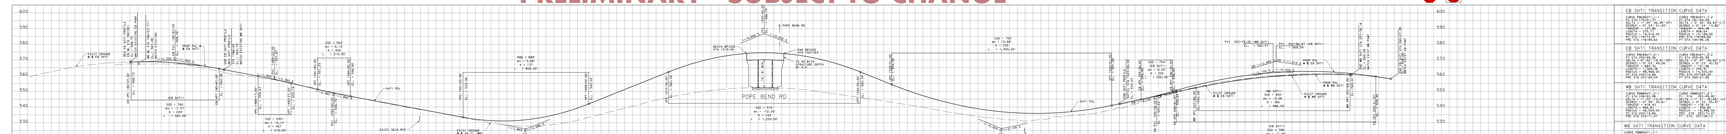





NOT A BIDDING DOCUMENT
JULY 16, 2018

JOHN M. LANGSTON, P.E.
PROJECT MANAGER

SUBMITTED FOR APPROVAL FOR FURTHER PROJECT DEVELOPMENT
RECOMMENDED BY: RECOMMENDED BY:
ADVANCED PROJECT DEVELOPMENT DIRECTOR
DISTRICT DESIGN ENGINEER
RECOMMENDED BY: APPROVED BY:
AREA ENGINEER
DIRECTOR, TRANSPORTATION PLANNING & DEVELOPMENT
















CSJ:0265-03-042

SH 71 AT POPE BEND RD.