TEXAS DEPARTMENT OF TRANSPORTATION

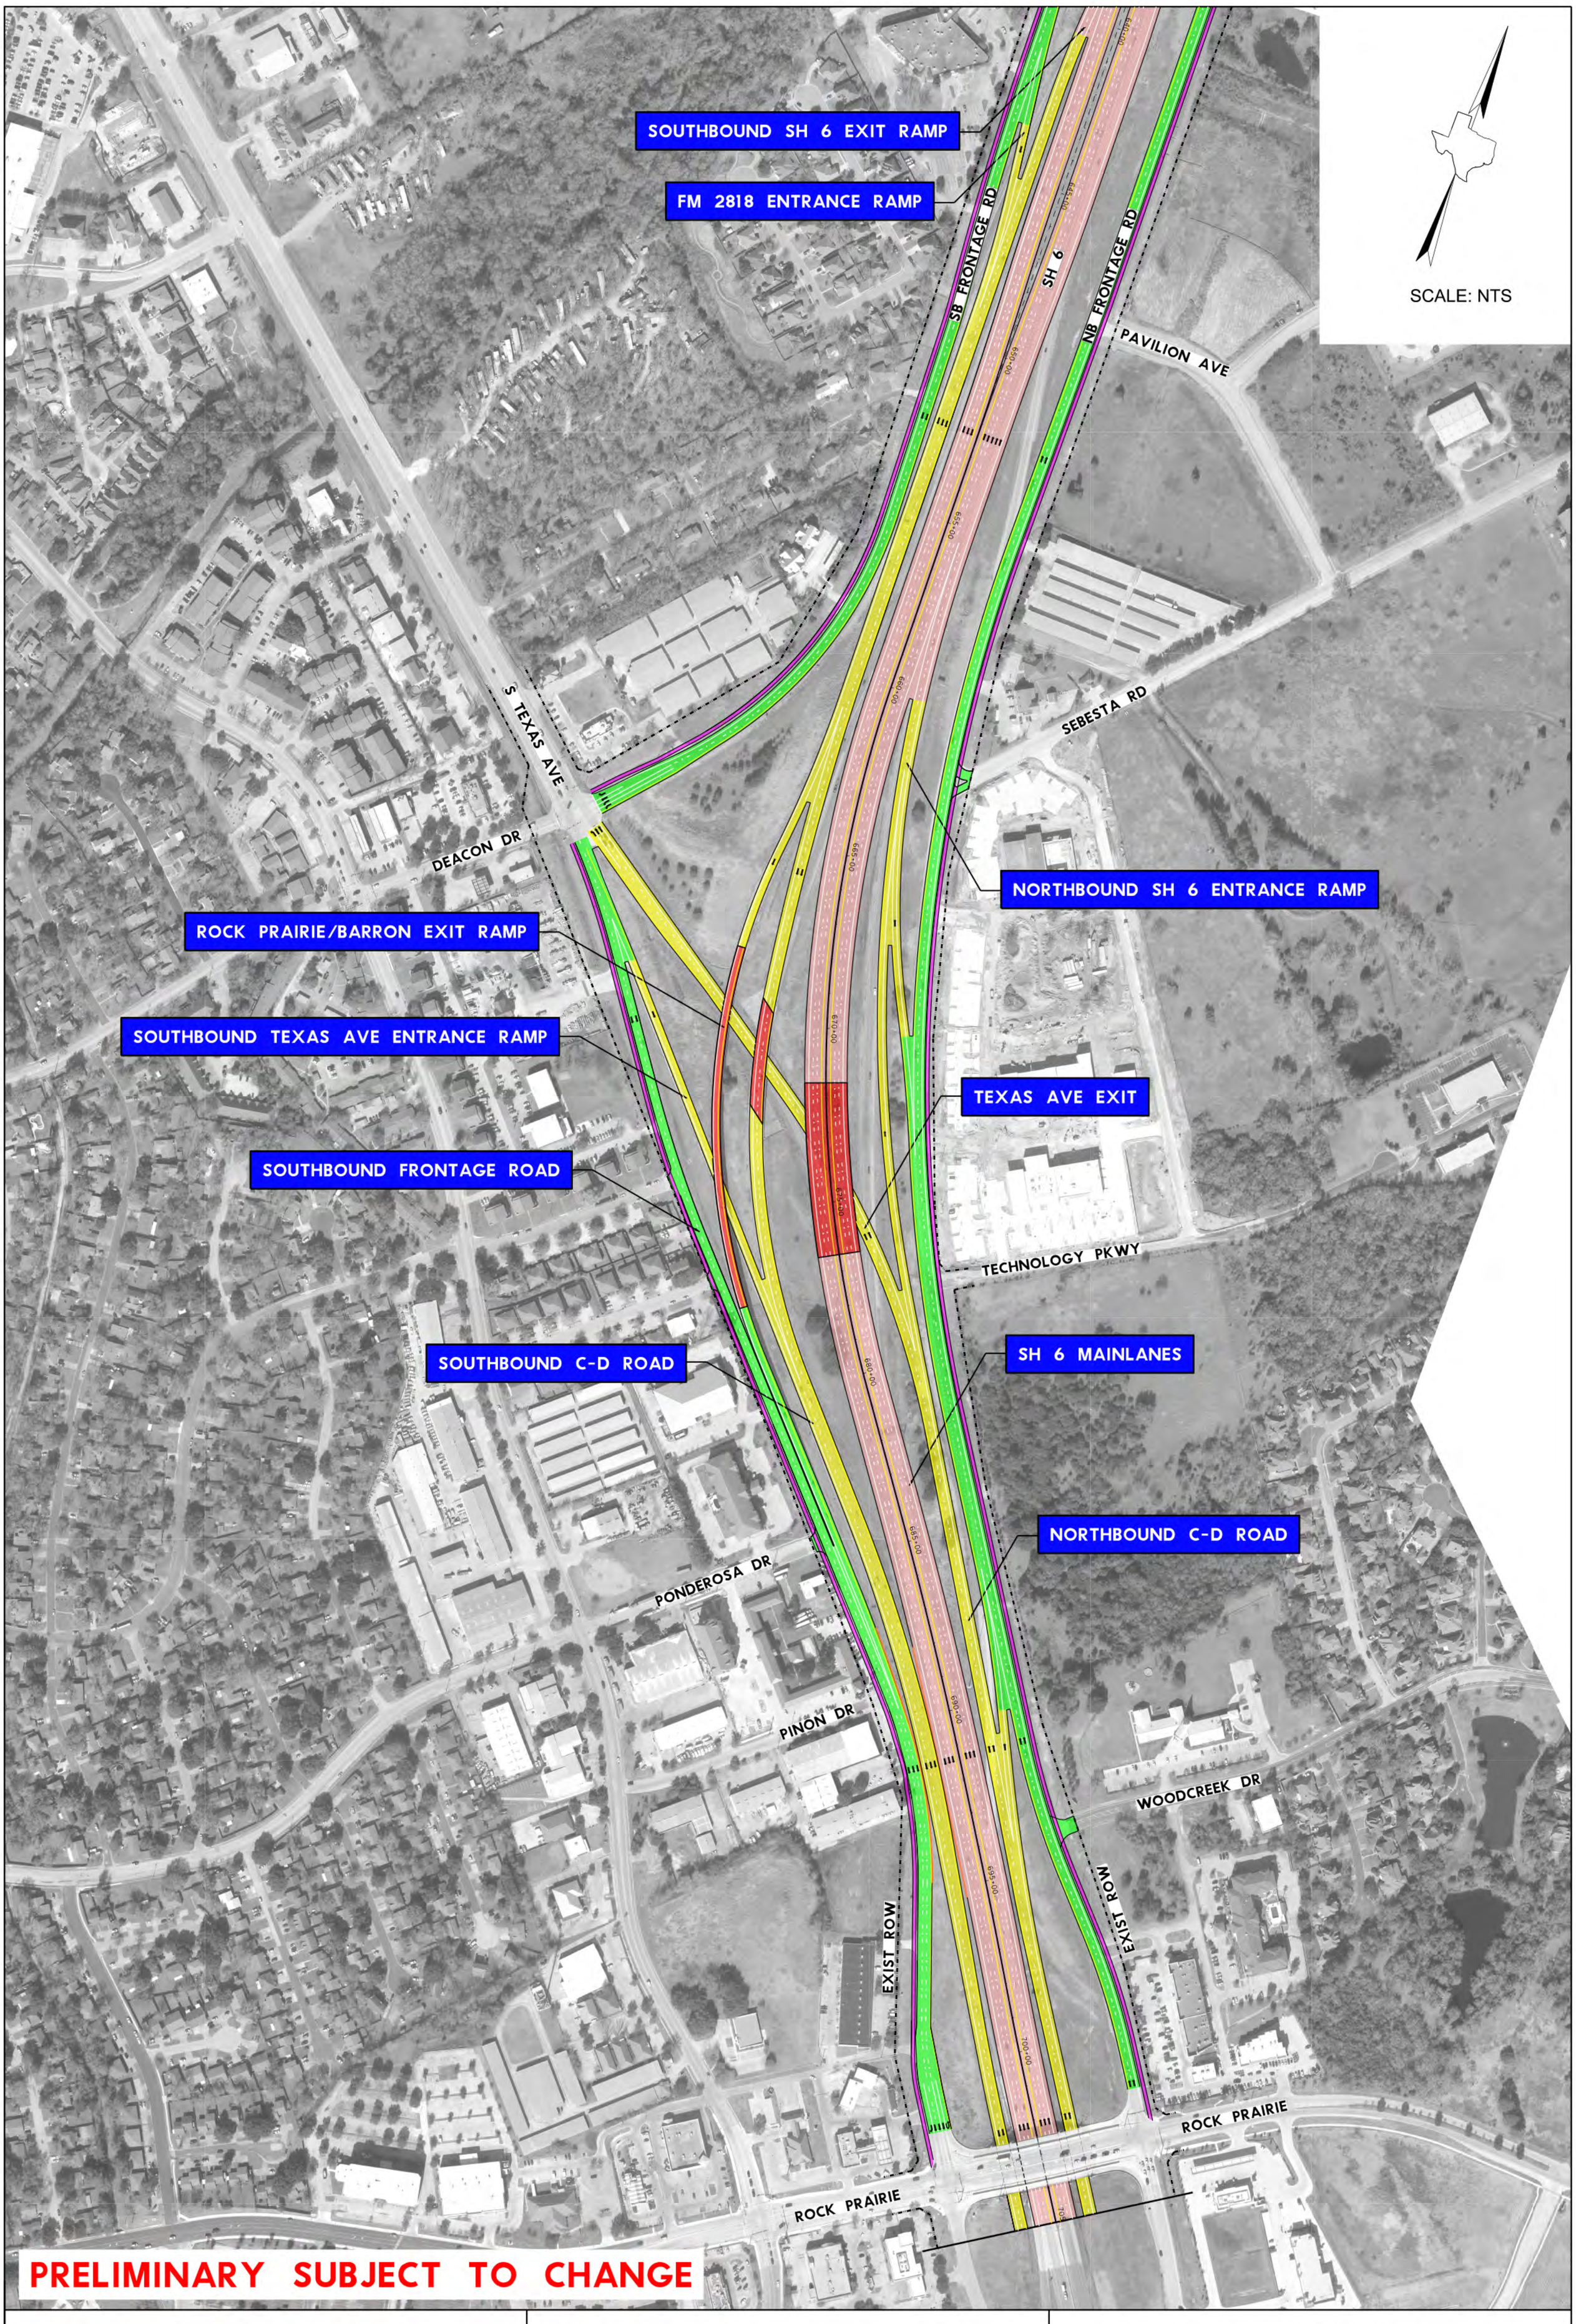

BASE BUILD

BUSINESS 6 / TEXAS AVE INTERCHANGE

LEGEND

- PROPOSED MAINLANES
- PROPOSED FRONTAGE
- PROPOSED BRIDGES
- PROPOSED SHARED USE PATH
- COLLECTOR-DISTRIBUTOR LANES/RAMPS