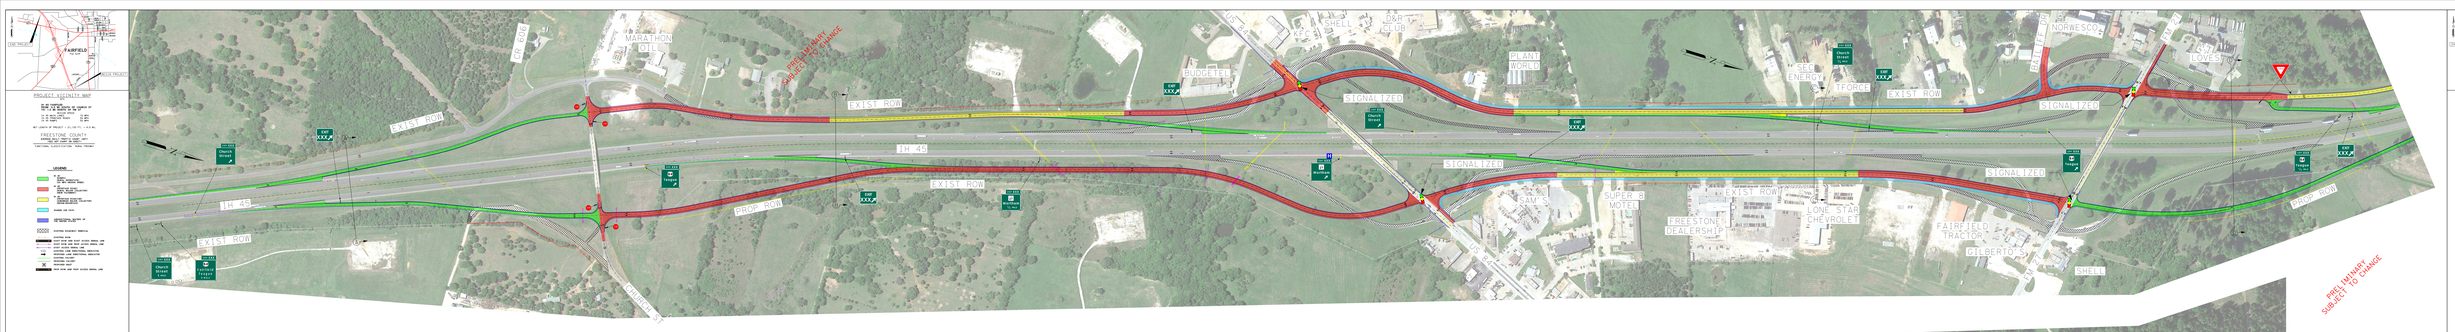
PROJECT VICINITY MAP
FAIRFIELD
LIMIT PROJECT
LIMIT PROJECT
PRELIMINARY SUBJECT TO CHANGE
EXIST ROW
IH 45
FROG ROW
SIGNALIZED
MARATHON OIL
BUDGET
SHELL
D&R
PLANT WORLD
SEE ENERGY
T FORCE
NORRESS
LOVES
FREESTONE DEALERSHIP
SUPER 8 MOTEL
LONE STAR CHEVROLET
FAIRFIELD TRACTOR
GILBERTO'S
SHELL
DIAMOND H TRAILER/ SANDY'S EQUIPMENT
TYPICAL SECTION A-A
IH 45 ENTRANCE RAMP
TYPICAL SECTION B-B
US 84 NB EXIT RAMP
TYPICAL SECTION C-C
US 84 SB EXIT RAMP
TYPICAL SECTION D-D
IH 45 NB ENTRANCE RAMP
DISCLAIMER:
THIS DOCUMENT IS FOR INFORMATIONAL PURPOSES AND IS NOT PREPARED FOR ENGINEERING OR SURVEY PURPOSES. THE ENVIRONMENTAL REVIEW, CONSULTATION, AND OTHER ACTIONS REQUIRED BY APPLICABLE FEDERAL ENVIRONMENTAL LAWS FOR THIS PROJECT ARE BEING, OR HAVE BEEN, CARRIED-OUT BY TxDOT PURSUANT TO 23 U.S.C. 327 AND A MEMORANDUM OF UNDERSTANDING DATED DECEMBER 16, 2014, AND EXECUTED BY FHWA AND TxDOT.
SCHEMATIC LAYOUT
IH 45 - FAIRFIELD
LJA Engineering, Inc.