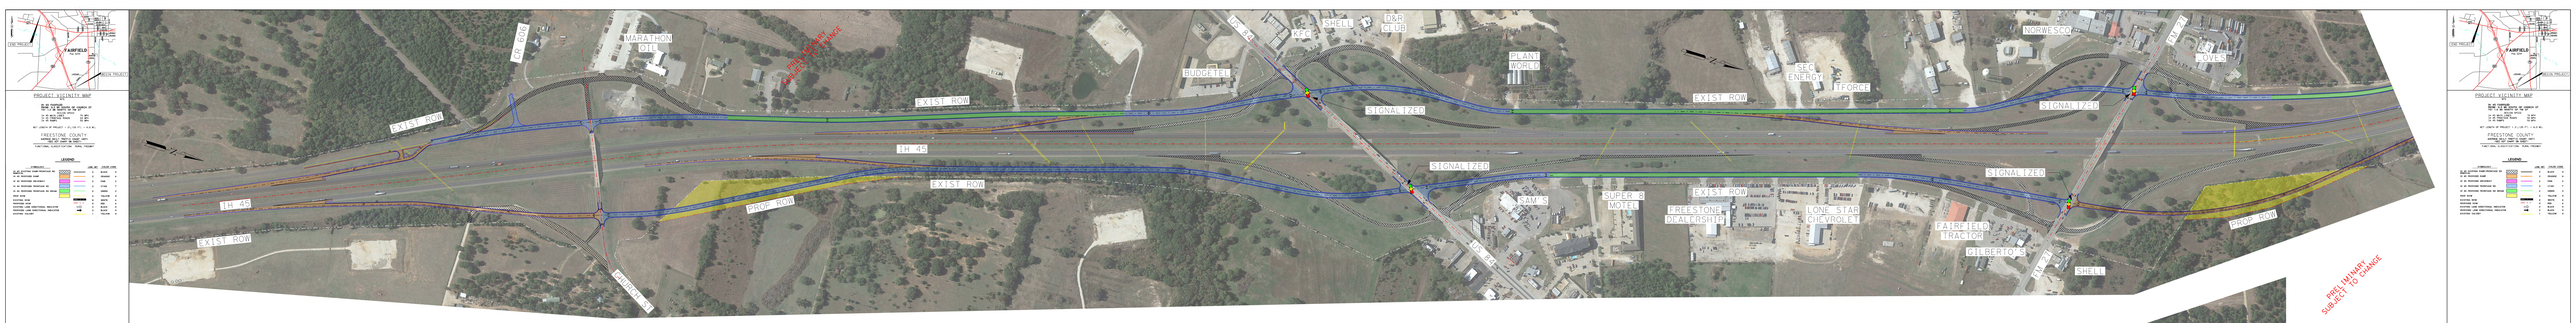
PROJECT VICINITY MAP
FAIRFIELD
ZONE PROJECT
ZOOM PROJECT
PROJECT LENGTH: 2.5 MI
BEGIN PROJECT: IH 45 - FAIRFIELD
END PROJECT: IH 45 - FAIRFIELD
FREESTONE COUNTY
TEXAS DEPARTMENT OF TRANSPORTATION
DISTRICT: TYLER
COUNTY: FREESTONE
PROJECT: IH 45 - FAIRFIELD
LEGEND
SYMBOLOGY
LINE WT.
COLOR CODE
EXISTING ROW
PROPOSED ROW
EXISTING LANE CONFIGURATION INDICATOR
PROPOSED LANE CONFIGURATION INDICATOR
BLACK
RED
GREEN
CYAN
YELLOW
ORANGE
MAGENTA
BLUE
WHITE
GRAY
PRELIMINARY SUBJECT TO CHANGE
MARATHON OIL
BUDGETEL
KFC
SHELL
D&R CLUB
PLANT WORLD
SEC ENERGY
TFORCE
NORWESCO
LOVES
EXIST ROW
PROP ROW
IH 45
SIGNALIZED
SAM'S
SUPER 8 MOTEL
FREESTONE DEALERSHIP
LONE STAR CHEVROLET
FAIRFIELD TRACTOR
GILBERTO'S
DIAMOND H TRAILER/ SANITYL AND EQUIPMENT
Texas Department of Transportation
SCHEMATIC LAYOUT
IH 45 - FAIRFIELD
LJA Engineering, Inc.
DISCLAIMER
THIS DOCUMENT IS FOR INFORMATIONAL PURPOSES AND ILLUSTRATION OF PROPOSED ROADWAY IMPROVEMENT STAGES. IT DOES NOT REPRESENT AN ON-THE-GROUND SURVEY AND REPRESENTS ONLY THE APPROXIMATE RELATIVE LOCATION OF BOUNDARIES.
THE ENVIRONMENTAL REVIEW, CONSULTATION, AND OTHER ACTIONS REQUIRED BY APPLICABLE FEDERAL ENVIRONMENTAL LAWS FOR THIS PROJECT ARE BEING OR HAVE BEEN CARRIED OUT BY TXDOT PURSUANT TO 23 U.S.C. 327 AND A MEMORANDUM OF UNDERSTANDING DATED DECEMBER 16, 2014, AND EXECUTED BY FHWA AND TXDOT.
LEGEND
1000 - 2020 ADT
1000 - 2040 ADT