US 79

Texas Department of Transportation




TEXAS DEPARTMENT OF TRANSPORTATION
PRELIMINARY DESIGN SCHEMATIC
US 79














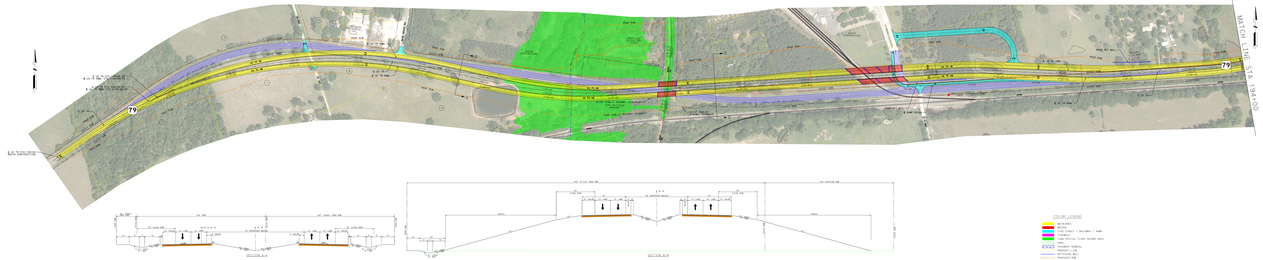


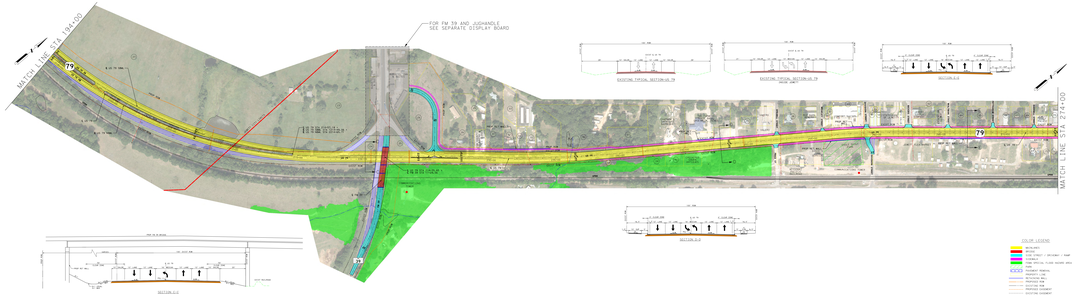























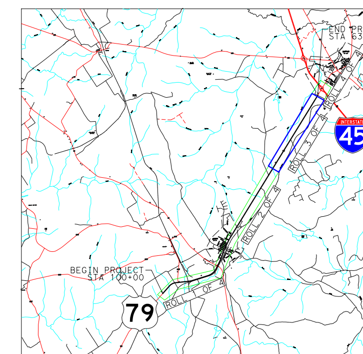

LOCATION MAP
N.T.S.

Texas Department of Transportation © 2019

Binkley & Barfield, Inc
consulting engineers
Texas Registration Number F-257

AVERAGE DAILY TRAFFIC VOLUMES

0205-04-047

US 79

EXIST	OPENING	DESIGN
2018	2025	2045
5860	7300	13720

SCHEMATIC DESIGN
PRELIMINARY - SUBJECT TO CHANGE

These documents are not intended for Construction, Bidding, or Permit Purposes. They were prepared by, or under the supervision of :

David G Greaney, PE — **PE #125563** — **4/10/2019** Date

COLOR LEGEND

MAINLANES	PROPOSED EASEMENT
BRIDGE	EXISTING EASEMENT
SIDE STREET / DRIVEWAY / RAMP	COMMUNICATIONS TOWER
SIDEWALK	PETROLEUM STORAGE TANKS
FEMA SPECIAL FLOOD HAZARD AREA	HISTORICAL MARKER
PARK	FIBER OPTIC COMMUNICATION
PAVEMENT REMOVAL	OVERHEAD ELECTRIC
PROPERTY LINE	GAS LINE
RETAINING WALL	OVERHEAD TRANSMISSION LINES
PROPOSED ROW	PROPERTY NUMBER
EXISTING ROW	

NOTE: ALL BEARINGS ARE BASED ON THE TEXAS STATE PLANE COORDINATE SYSTEM, FIPS 4203 AND ADJUSTED TO SURFACE USING A COMBINED SCALE FACTOR OF 1.00012. UNITS ARE US SURVEY FEET.

TEXAS DEPARTMENT OF TRANSPORTATION
PRELIMINARY DESIGN SCHEMATIC
US 79
LEON COUNTY

LIMITS: FROM: FIVE LANE SECTION IN BUFFALO
TO: 0.6 MILES WEST OF FM 1512

C-S-J-: 0205-04-047
FED. AID PROJECT NO.:
LENGTH: 10.30 MI

OFFICE OF DISTRICT ENGINEER
BRYAN DISTRICT

DESIGN SPEED: 70 MPH - Rural; 40 MPH - City

Functional Classification: Multi-Lane Rural Highway
Chapter 3, Section 5 Multi-Lane Rural Highways

Superelevation Rate e_{max} = 6%

4/10/2019

CSJ: 0205-04-047
ROLL 3 OF 4
Scale: 0' 50' 100'
Date: 4/10/2019
Texas Department of Transportation © 2019
US 79

FILE: \\PZHOU\data\bbi\trans\0170000246*02*US79*Schematic\CADD\DGN\Open House 2\US79*SCHEM*03-Open House 2.dgn
DATE: 4/10/2019 11:36:57 AM

CSJ: 0205-04-047

ROLL 4 OF 4

Scale: 1"=200'-0"

Texas Department of Transportation

US 79

Date: 4/10/2019

US 79

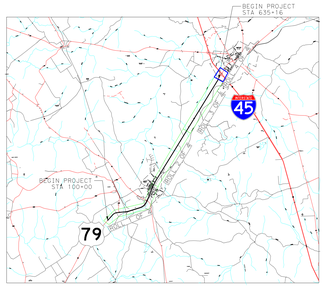

LOCATION MAP
N.T.S.

TEXAS DEPARTMENT OF TRANSPORTATION
PRELIMINARY DESIGN SCHEMATIC
US 79
LEON COUNTY

LIMITS: FROM: FIVE LANE SECTION IN BUFFALO
TO: 0.6 MILES WEST OF FM 1512

C-S-J-: 0205-04-047
FED. AID PROJECT NO.:
LENGTH: 10.30 MI

OFFICE OF DISTRICT ENGINEER
BRYAN DISTRICT

DESIGN SPEED: 70 MPH - Rural; 40 MPH - City

Functional Classification: Multi-Lane Rural Highway
Chapter 3, Section 5 Multi-Lane Rural Highways

Superelevation Rate e_{max} = 6%

4/10/2019

Texas Department of Transportation
© 2019

Binkley & Barfield, Inc
consulting engineers
Texas Registration Number F-257

AVERAGE DAILY TRAFFIC VOLUMES

0205-04-047

US 79

EXIST	OPENING	DESIGN
2018	2025	2045
5860	7300	13720

SCHEMATIC DESIGN
PRELIMINARY - SUBJECT TO CHANGE

These documents are not intended for Construction, Bidding, or Permit Purposes. They were prepared by, or under the supervision of :

David G Greaney, PE **PE #125563** **4/10/2019 Date**

COLOR LEGEND

- MAINLANES
- BRIDGE
- SIDE STREET / DRIVEWAY / RAMP
- SIDEWALK
- FEMA SPECIAL FLOOD HAZARD AREA
- PARK
- PAVEMENT REMOVAL
- PROPERTY LINE
- RETAINING WALL
- PROPOSED ROW
- EXISTING ROW
- PROPOSED EASEMENT
- EXISTING EASEMENT
- COMMUNICATIONS TOWER
- PETROLEUM STORAGE TANKS
- HISTORICAL MARKER
- FIBER OPTIC COMMUNICATION
- OVERHEAD ELECTRIC
- GAS LINE
- OVERHEAD TRANSMISSION LINES
- PROPERTY NUMBER

NOTE: ALL BEARINGS ARE BASED ON THE TEXAS STATE PLANE COORDINATE SYSTEM, FIPS 4203 AND ADJUSTED TO SURFACE USING A COMBINED SCALE FACTOR OF 1.00012. UNITS ARE US SURVEY FEET.

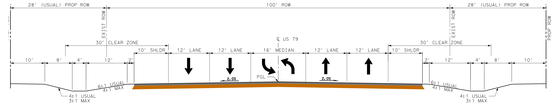

SECTION I-I

EXISTING TYPICAL SECTION-US 79

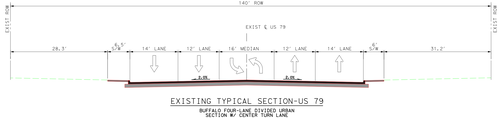

EXISTING TYPICAL SECTION-US 79
BUFFALO FOUR-LANE DIVIDED URBAN
SECTION W/ CENTER TURN LANE

SECTION J-J

MATCH LINE STA 613+00

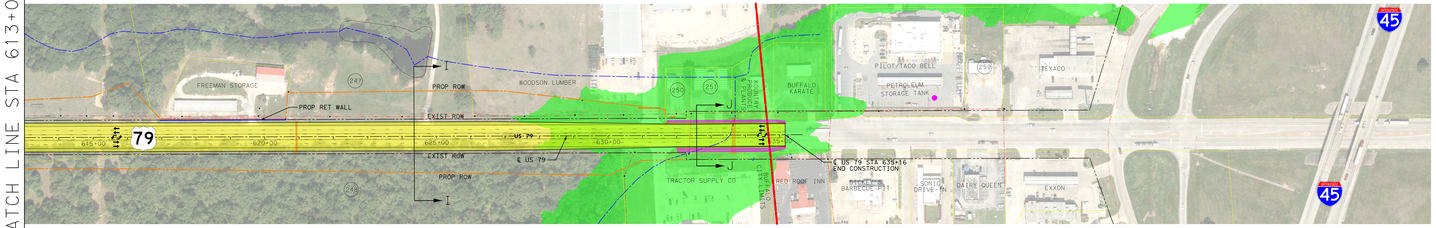

COLOR LEGEND

- MAINLANES
- BRIDGE
- SIDE STREET / DRIVEWAY / RAMP
- SIDEWALK
- FEMA SPECIAL FLOOD HAZARD AREA
- PARK
- PAVEMENT REMOVAL
- PROPERTY LINE
- RETAINING WALL
- PROPOSED ROW
- EXISTING ROW
- PROPOSED EASEMENT
- EXISTING EASEMENT
- COMMUNICATIONS TOWER
- PETROLEUM STORAGE TANKS
- HISTORICAL MARKER
- FIBER OPTIC COMMUNICATION
- OVERHEAD ELECTRIC
- GAS LINE
- OVERHEAD TRANSMISSION LINES
- PROPERTY NUMBER

ROLL 4 OF 4

Scale: 1"=200'-0"

CSJ: 0205-04-047

Texas Department of Transportation

US 79

Date: 4/10/2019

