Texas Department of Transportation

# I-37 IMPROVEMENTS

FROM: IH 37/U.S. 77 INTERCHANGE
TO: REDBIRD LN.(OVERPASS)

ROLL 1 OF 1

**LEGEND**

- MAINLANE
- RAMP
- FRONTAGE ROAD
- CROSS STREET
- BRIDGE
- REMOVAL
- RAILROAD
- 100-YEAR FLOODPLAIN BOUNDARY
- EXISTING ROW

0 250 500
1" =100'

**PRELIMINARY**
SUBJECT TO CHANGE

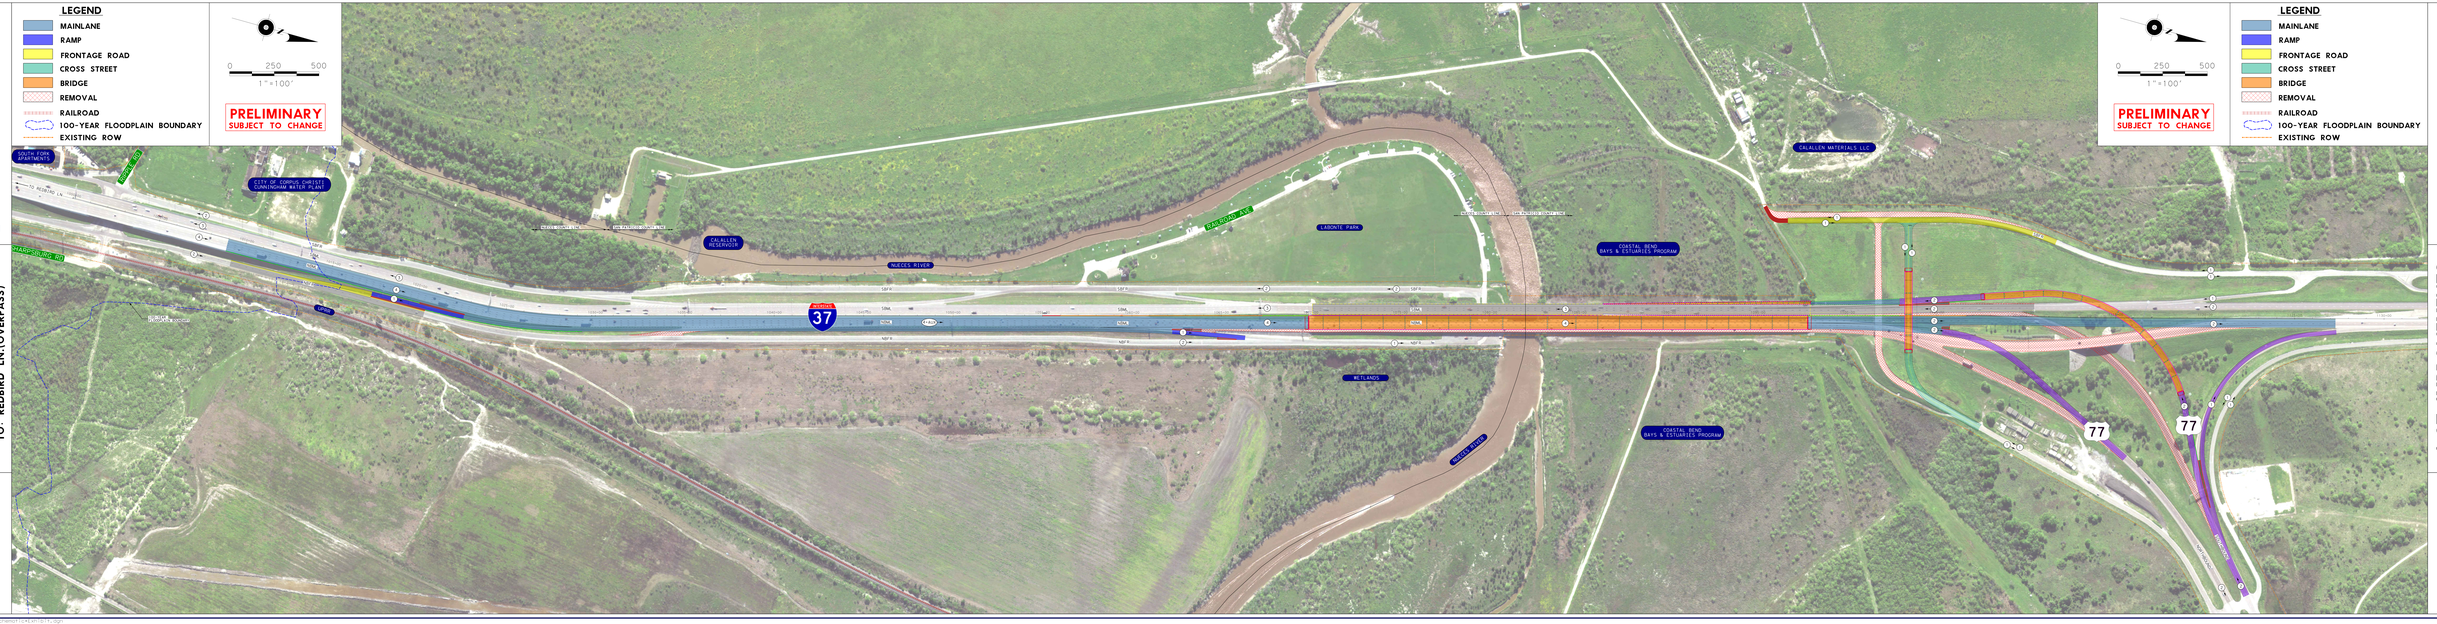


Texas Department of Transportation

I-37 IMPROVEMENTS
FROM: IH 37/U.S. 77 INTERCHANGE
TO: REDBIRD LN.(OVERPASS)

ROLL 1 OF 1