Texas Department of Transportation

CORPUS CHRISTI DISTRICT

STATE OF TEXAS

PRELIMINARY DESIGN SCHEMATIC
FOR
SH 286

NUECES COUNTY

APPROX LENGTH OF PROJECT 0.75 MILES (3,960.0' / 0.75 MI)
CSJ NO: 0916-01-006

ROADWAY	FUNCTIONAL CLASSIFICATION	DESIGN SPEED
FM43 (WEBER RD)	URBAN PRIMARY	55 MPH
SH 286	URBAN PRIMARY	55 MPH
CR22 (FIRST STREET)	URBAN PRIMARY (SEE SHEET SCOP OF WORK)	30 MPH

NOTES: ALL COORDINATES ARE BASED ON THE TEXAS STATE PLANE COORDINATE SYSTEM, NAD 83, SOUTH ZONE. ALL DISTANCES ARE GRID DISTANCES BASED ON SURFACE DATUM & COMBINED SCALE FACTOR OF 1.00004.

SH 286

CORRIDOR MAP

PRELIMINARY

NOT FOR CONSTRUCTION

AECOM

AECOM TECHNICAL SERVICES INC.
TBPE FIRM F-3580 / TBPLS FIRM 10046

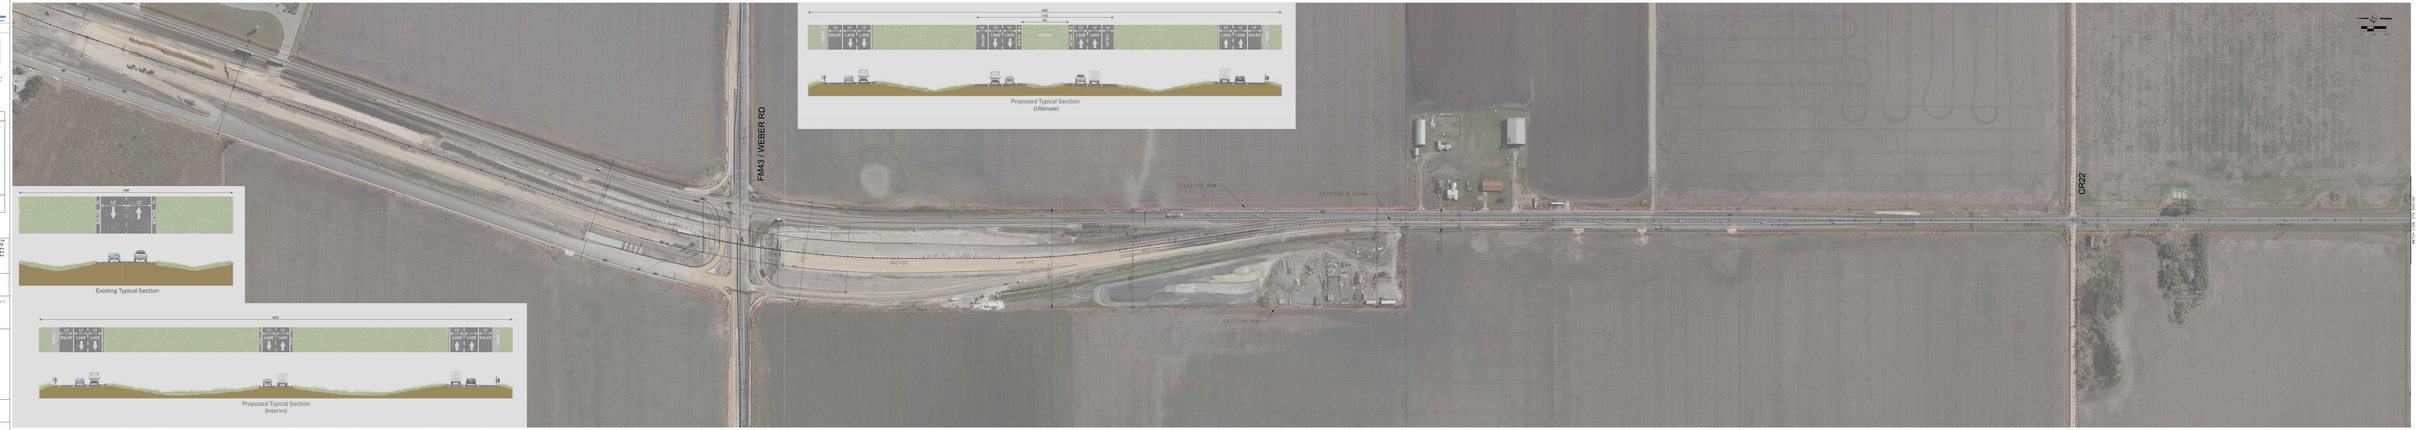

SHEET 1 OF 2

SHEET 1 OF 2

Texas Department of Transportation

CORPUS CHRISTI DISTRICT

STATE OF TEXAS

PRELIMINARY DESIGN SCHEMATIC:
CSJ:
SH 286

NUECES COUNTY

PROJECT LENGTH: BEGINNING AT 0.5 SOUTH OF FM 2444
APPROX LENGTH OF PROJECT: 2.5 MILES
CSJ NO: 0916-01-000

ROADWAY	FUNCTIONAL CLASSIFICATION	DESIGN SPEED
SH 286	URBAN PRIMARY	55 MPH
FM 2444	URBAN PRIMARY	55 MPH
CR 20A (PRIVATE STREET)	URBAN PRIMARY (SEE SHEET 2 OF 2)	30 MPH

NOTES: ALL COORDINATES ARE BASED ON THE TEXAS STATE PLANE COORDINATE SYSTEM, NAD 83, SOUTH CENTRAL ZONE. ALL DISTANCES ARE GRID DISTANCES. TO OBTAIN GROUND DISTANCE, DIVIDE BY A COMBINED SCALE FACTOR OF 1.00004.

SH 286

CORRIDOR MAP

PRELIMINARY

NOT FOR CONSTRUCTION

AECOM

AECOM TECHNICAL SERVICES INC.
1500 NORTH DAIRY ASHFORD
SUITE 175
HOUSTON, TEXAS 77077
TBPE FIRM No. F-3580

SHEET 2 OF 2

SHEET 2 OF 2