Texas Department of Transportation®
© 2018

GEOMETRIC SCHEMATIC - CORPUS CHRISTI DISTRICT
US 181 SAN PATRICIO COUNTY

CSJ: 0101-04-097,112
FROM: 0.6 MILES SE OF SPUR 202
TO: FM 3239 (BUDDY GANEM)

ROADWAY	FUNCTIONAL CLASSIFICATION	DESIGN SPEED (MPH)	ADT
MAINLANES	OTHER FREEWAY/EXPRESSWAY	60	2015 - 46,900 2035 - 66,150
FRONTAGE ROADS	MAJOR COLLECTOR	30	
RAMPS	URBAN RAMPS	30	

- PROPOSED ROADWAY CONSTRUCTION
- PROPOSED BRIDGE
- ROADWAY / BRIDGE WIDENING
- ROADWAY OVERLAY
- HEAVEY HAUL ROAD
- PAVEMENT TO BE REMOVED

PLAN VIEW SCALE: 1" = 100'
PROFILE VIEW SCALE HORIZONTAL: 1" = 100'
VERTICAL: 1" = 10'

0 25 50 100 HORIZ
0 2.5 5 10 VERT

ROLL 1 OF 2
DATE: 4/16/2018

PREPARED BY: JACOBS ENGINEERING GROUP, INC.
NOT A BIDDING DOCUMENT

PRELIMINARY
SUBJECT TO REVISION
INTERIM REVIEW
THIS DOCUMENT IS RELEASED FOR THE PURPOSE OF INTERIM REVIEW
IT IS NOT TO BE USED FOR CONSTRUCTION PURPOSES.

NOT A BIDDING DOCUMENT

JESUS R. MARTINEZ, P.E. DATE
SERIAL NO. 113079

RECOMMENDED FOR APPROVAL :
(TXDOT CORPUS CHRISTI DISTRICT)

XXX XXXXXXX, P.E. DATE
SERIAL NO. XXXXX

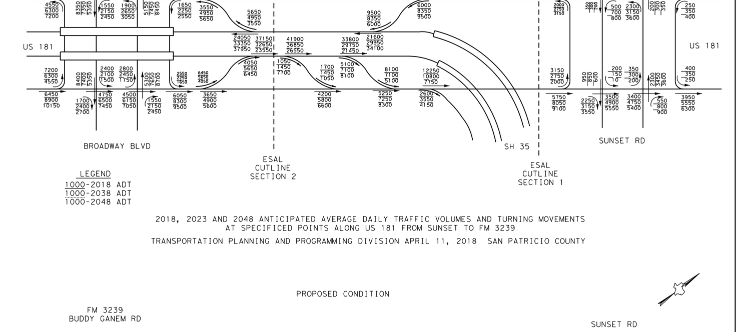

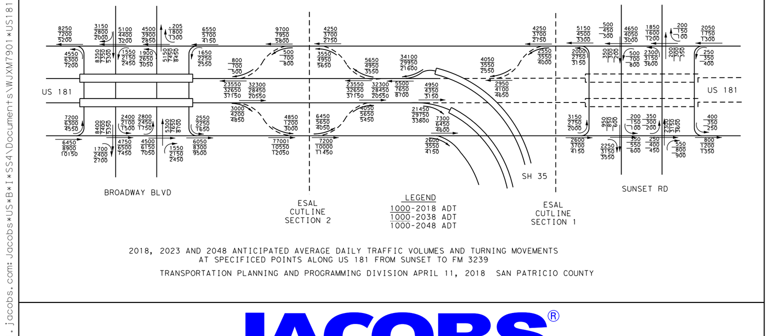

JACOBS®
JACOBS ENGINEERING GROUP INC. FIRM #2966
2705 BEE CAVE ROAD, SUITE 300
AUSTIN, TEXAS 78746
(512) 314-3100 FAX (512) 314-3135

NB SH35

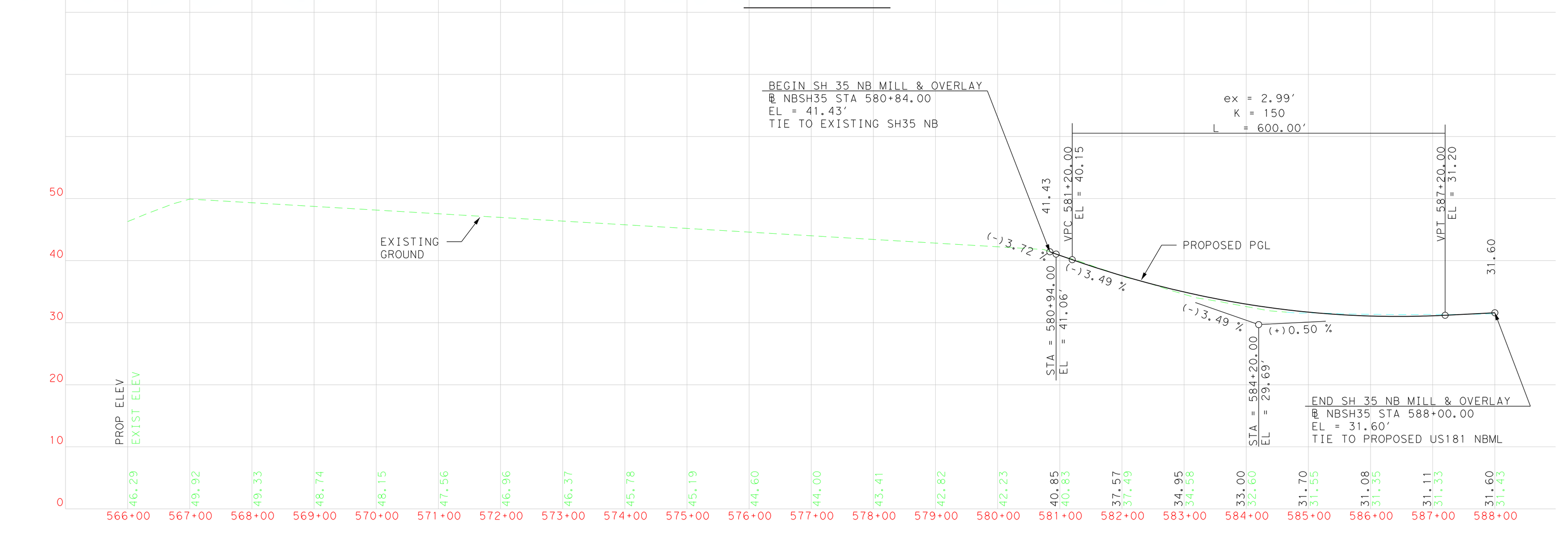

NB US181

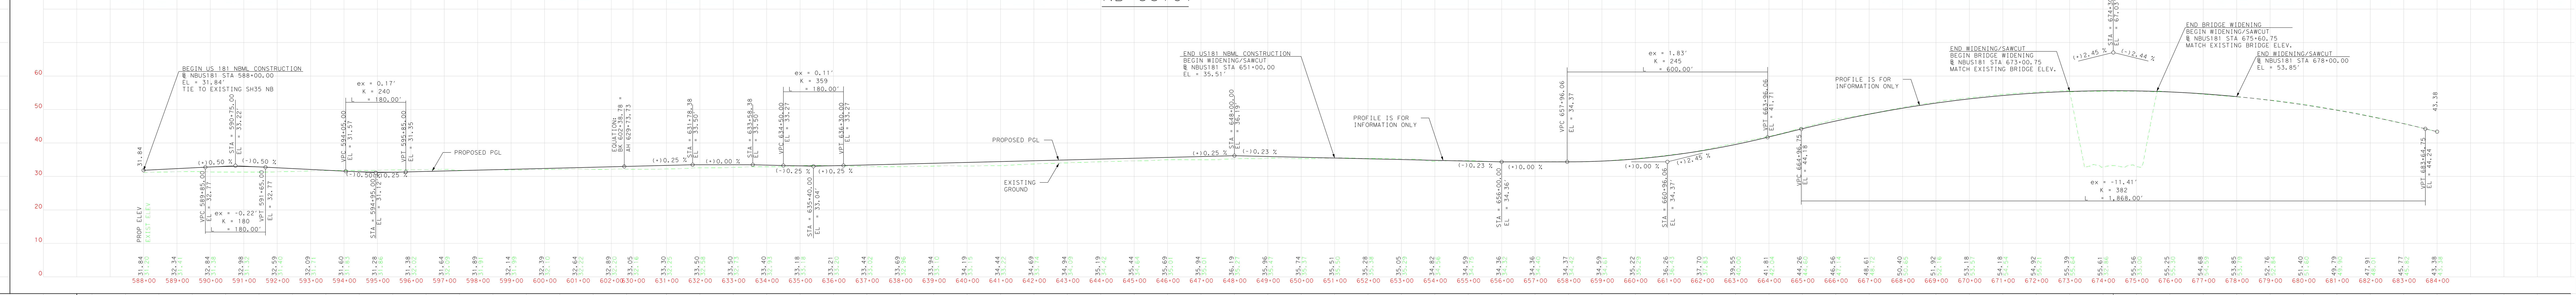

SB SH35

SB US181

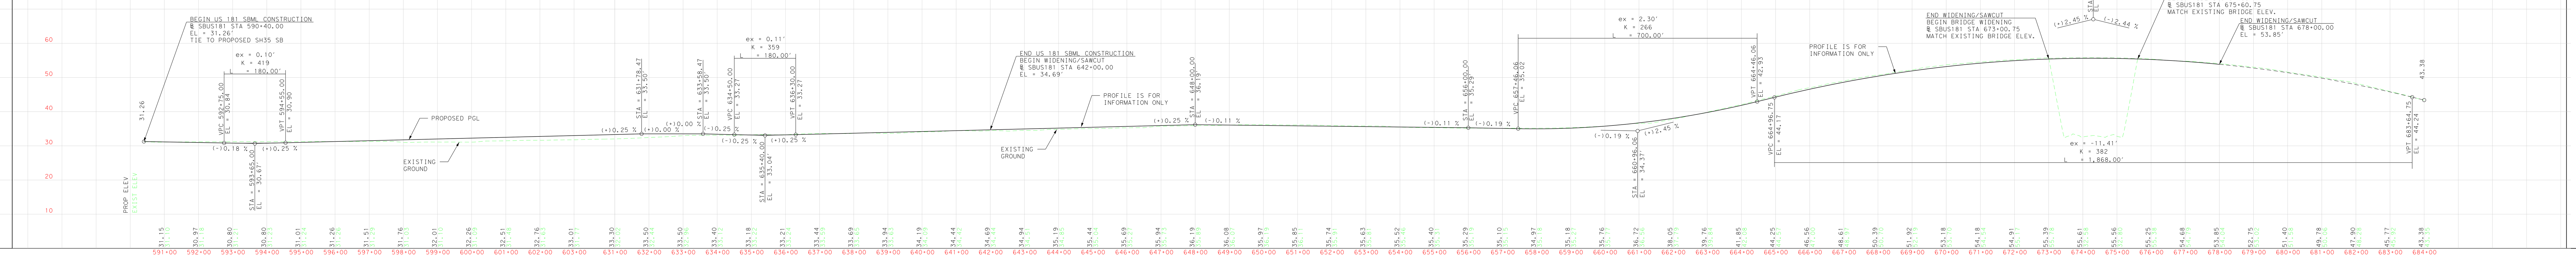

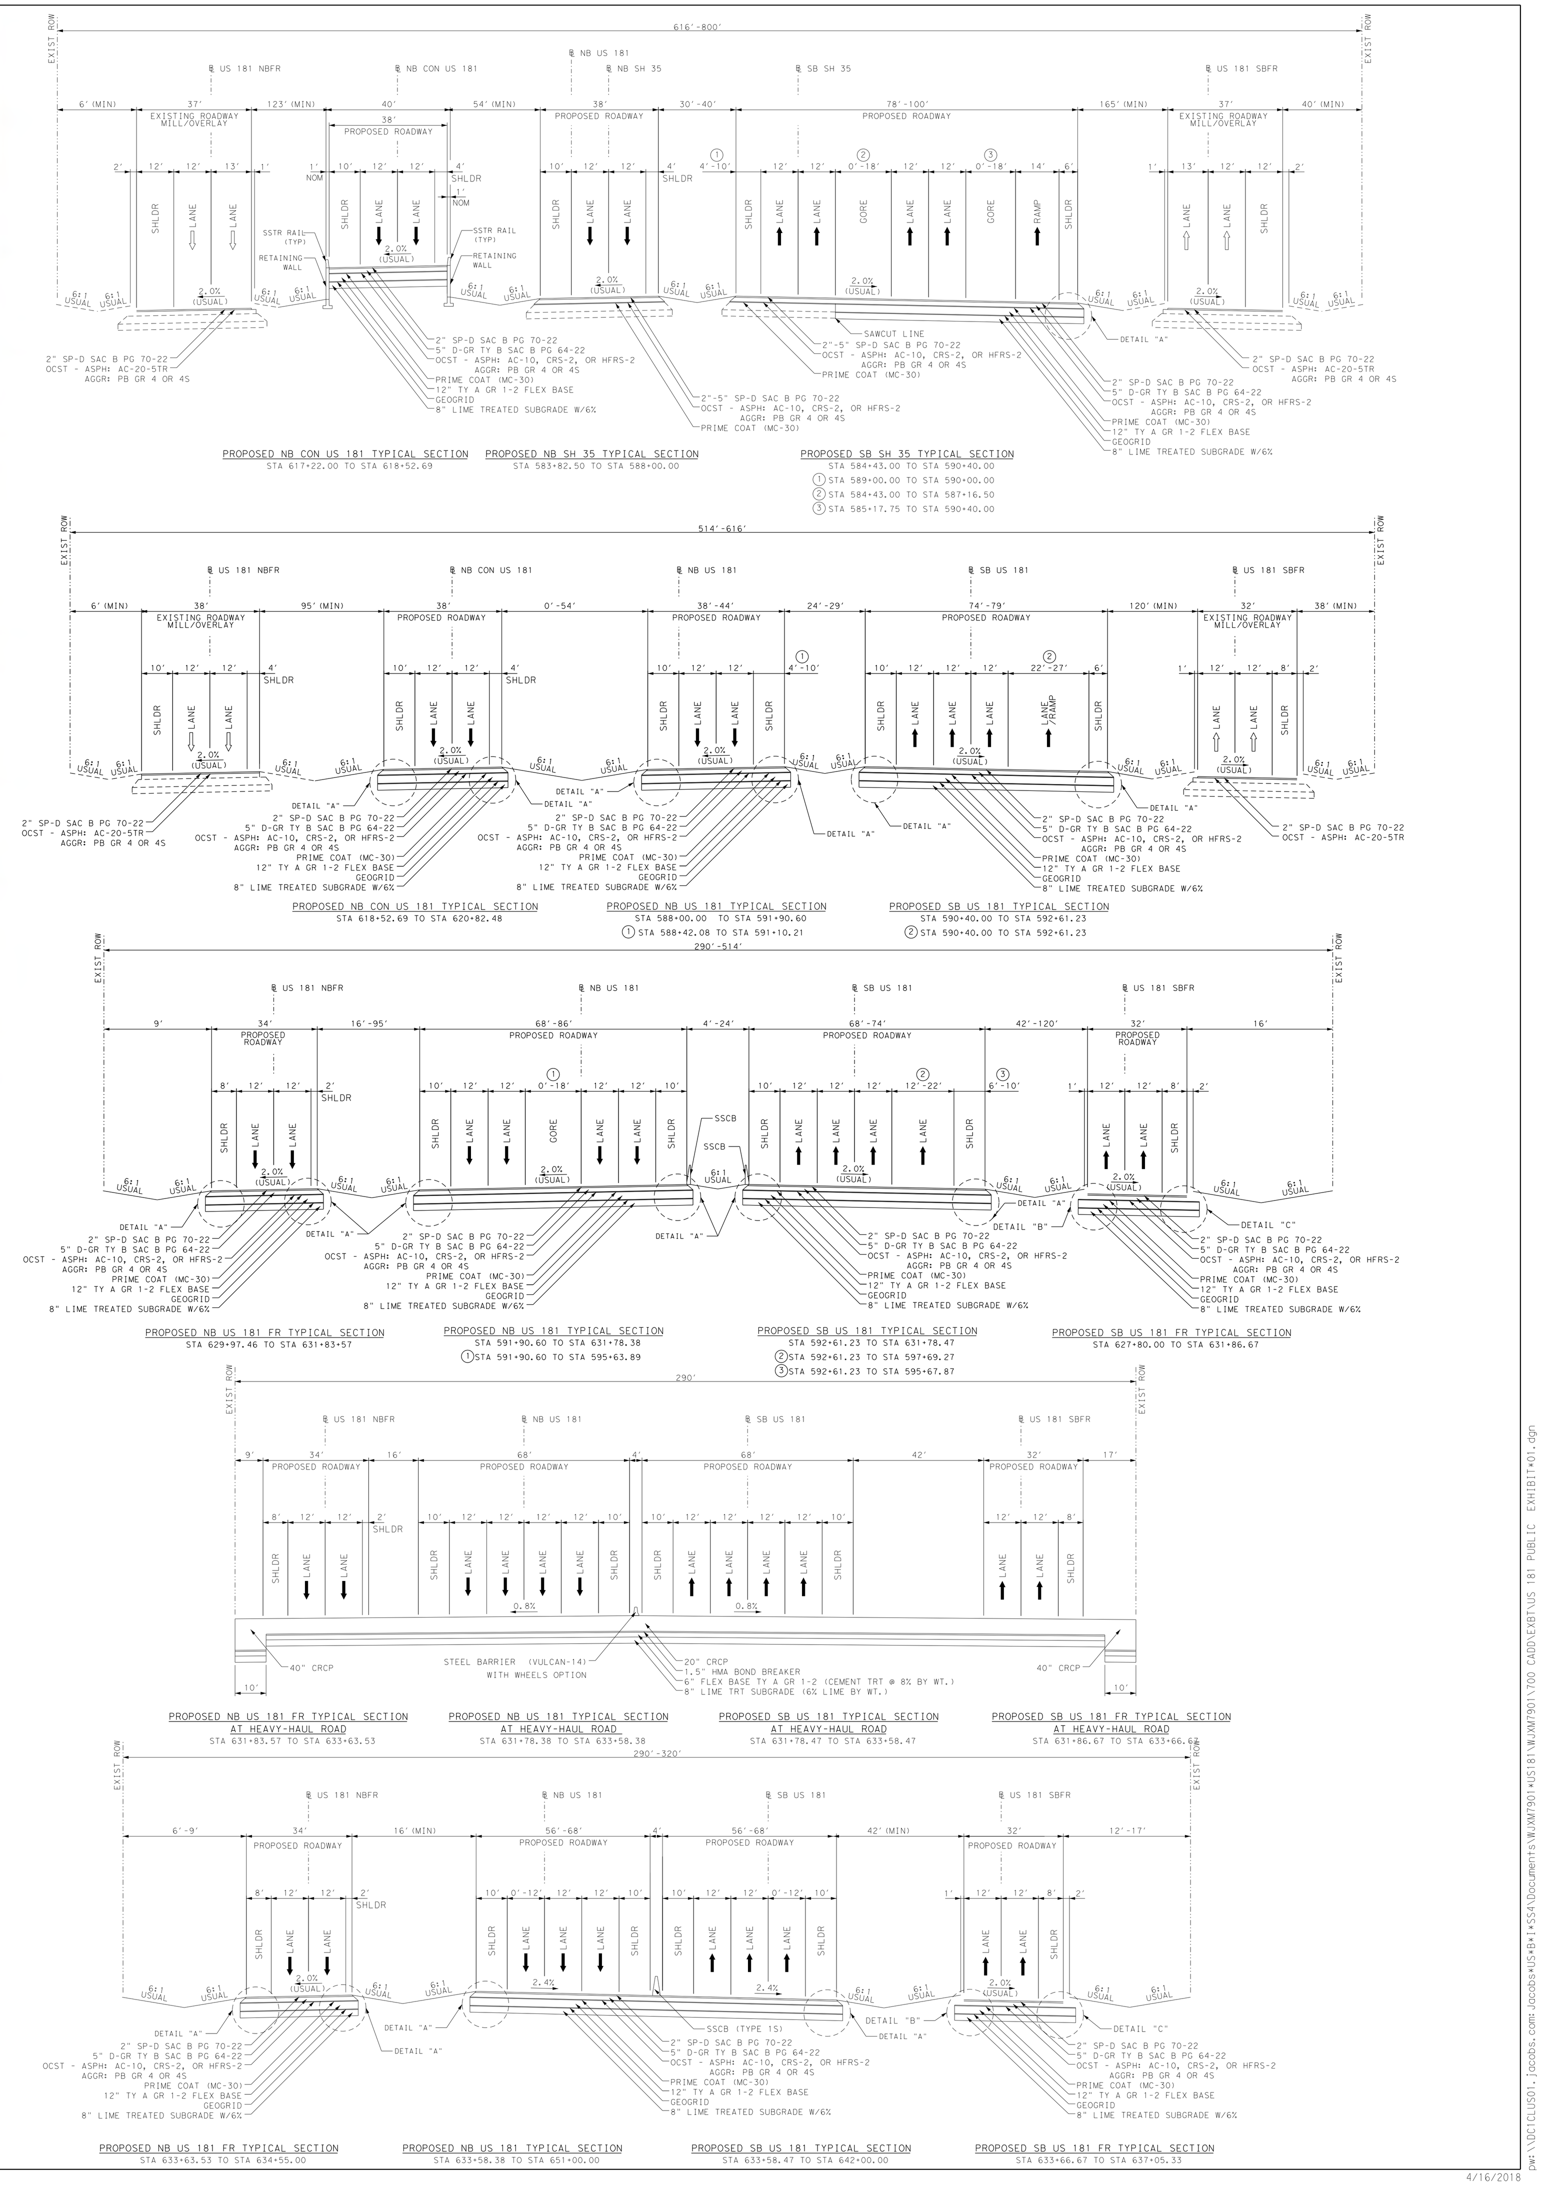

4/16/2018























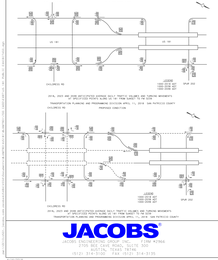



E MESQUITE ST
E MESQUITE ST
E SEALY ST
E SEALY ST
E MESQUITE ST
E MESQUITE ST
E SEALY ST
E SEALY ST
EXISTING ROW
PROPOSED ROW
EXISTING ROW
PROPOSED ROW
EXISTING ROW
PROPOSED ROW
















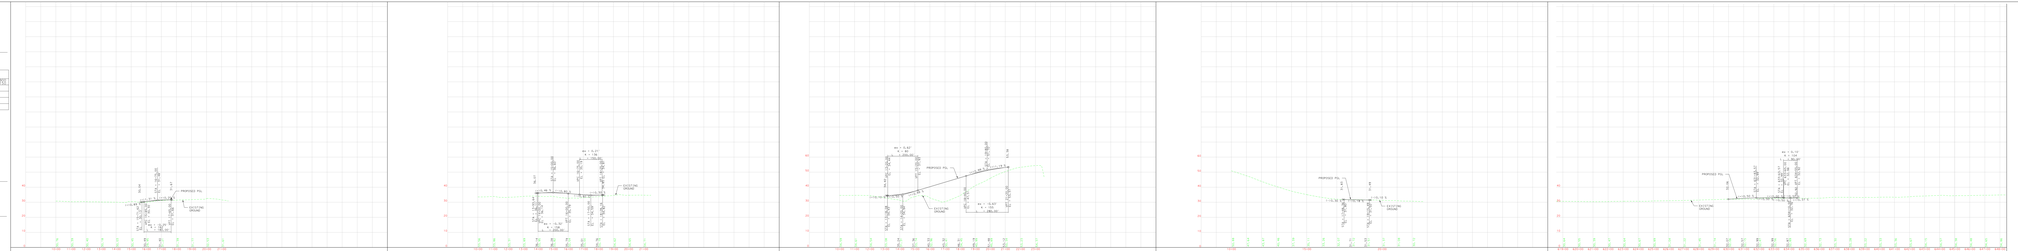

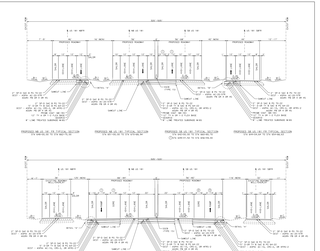
