SL 288 Proposed Typical Sections - Phase I

Proposed Urban Typical Section Phase I

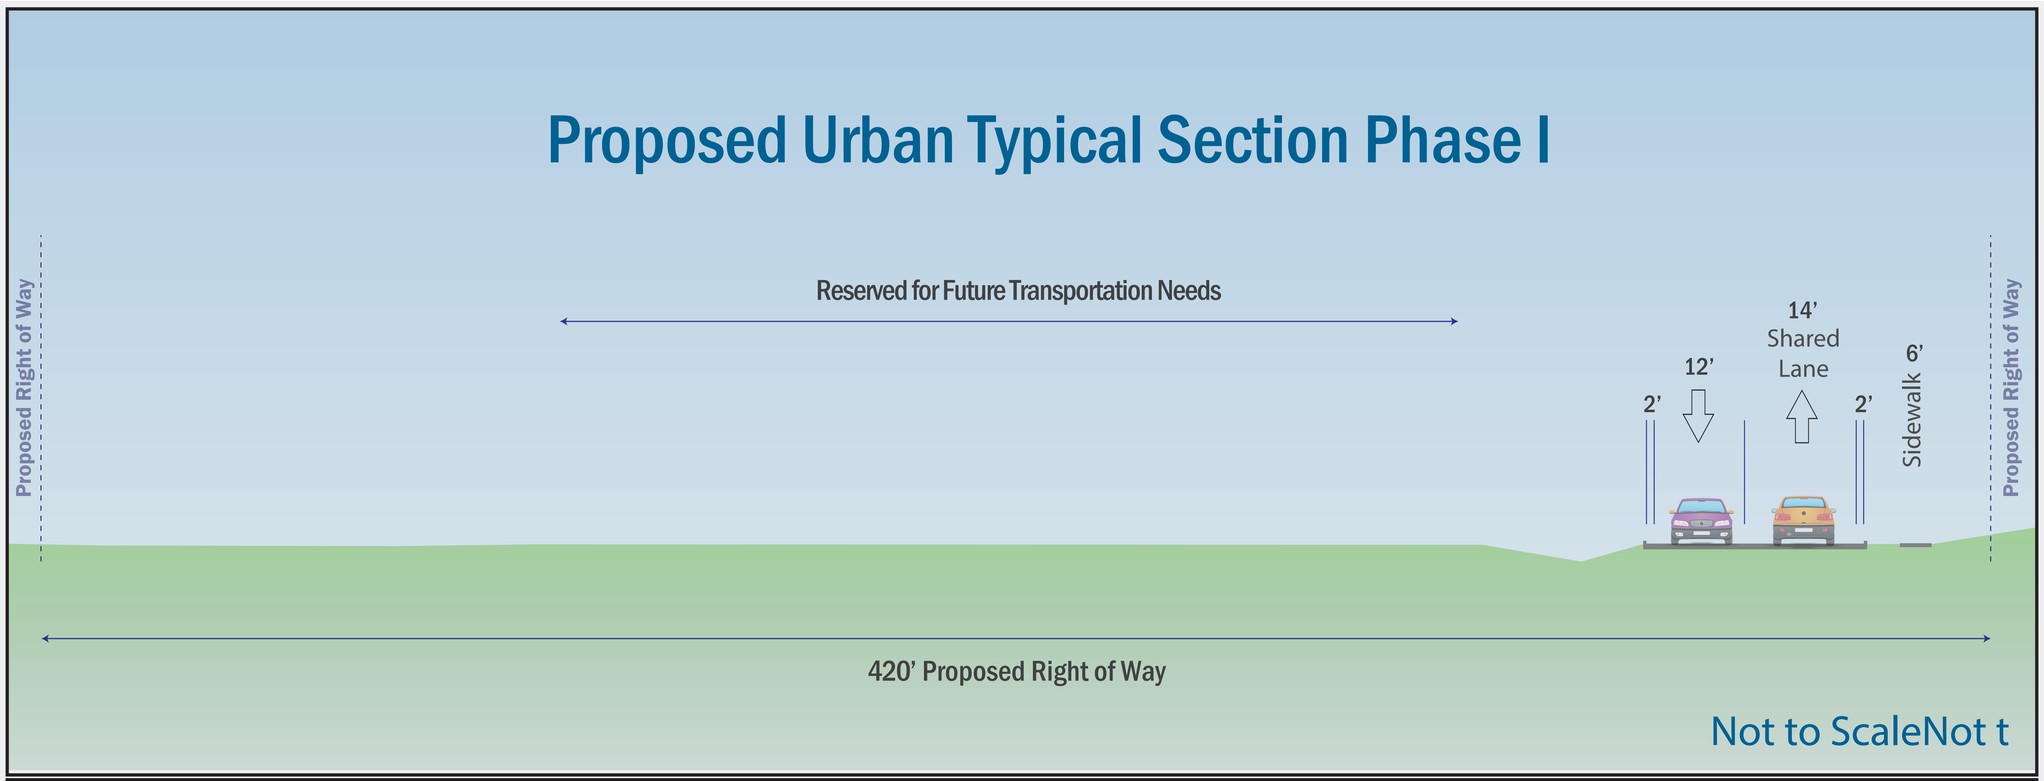

Proposed Rural Typical Section Phase I

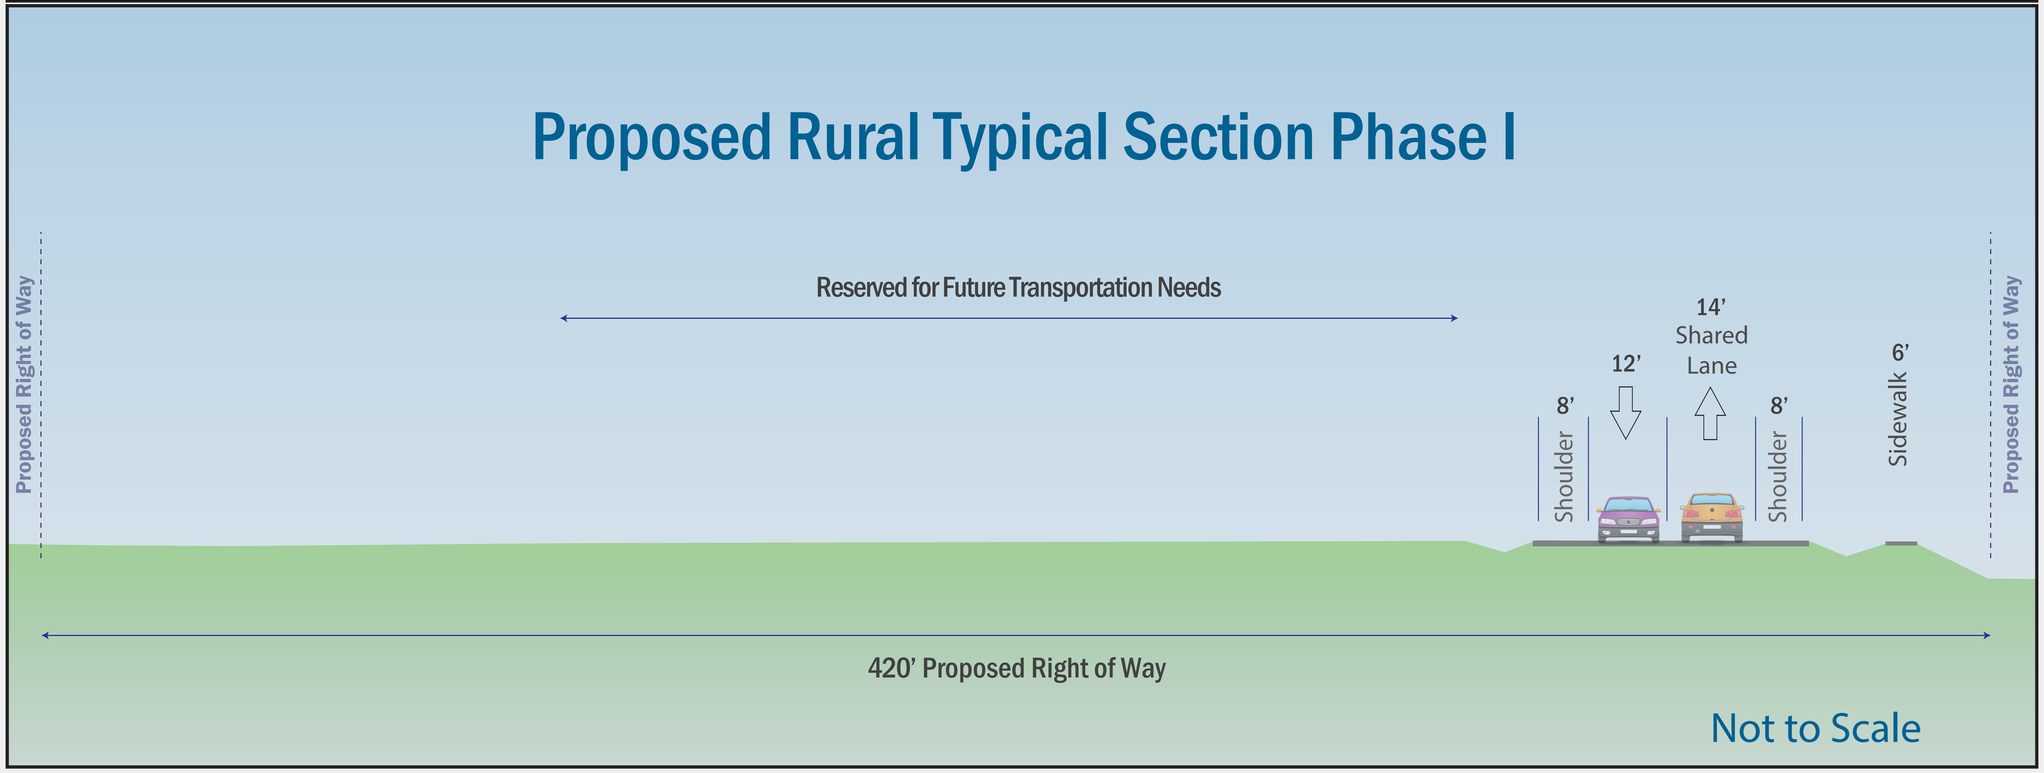

SL 288

From IH 35W to IH 35

CSJ 2250-02-013 & 2250-02-014

Texas Department of Transportation

SL 288 Proposed Typical Sections - Phase II

Proposed Urban Typical Section Phase II

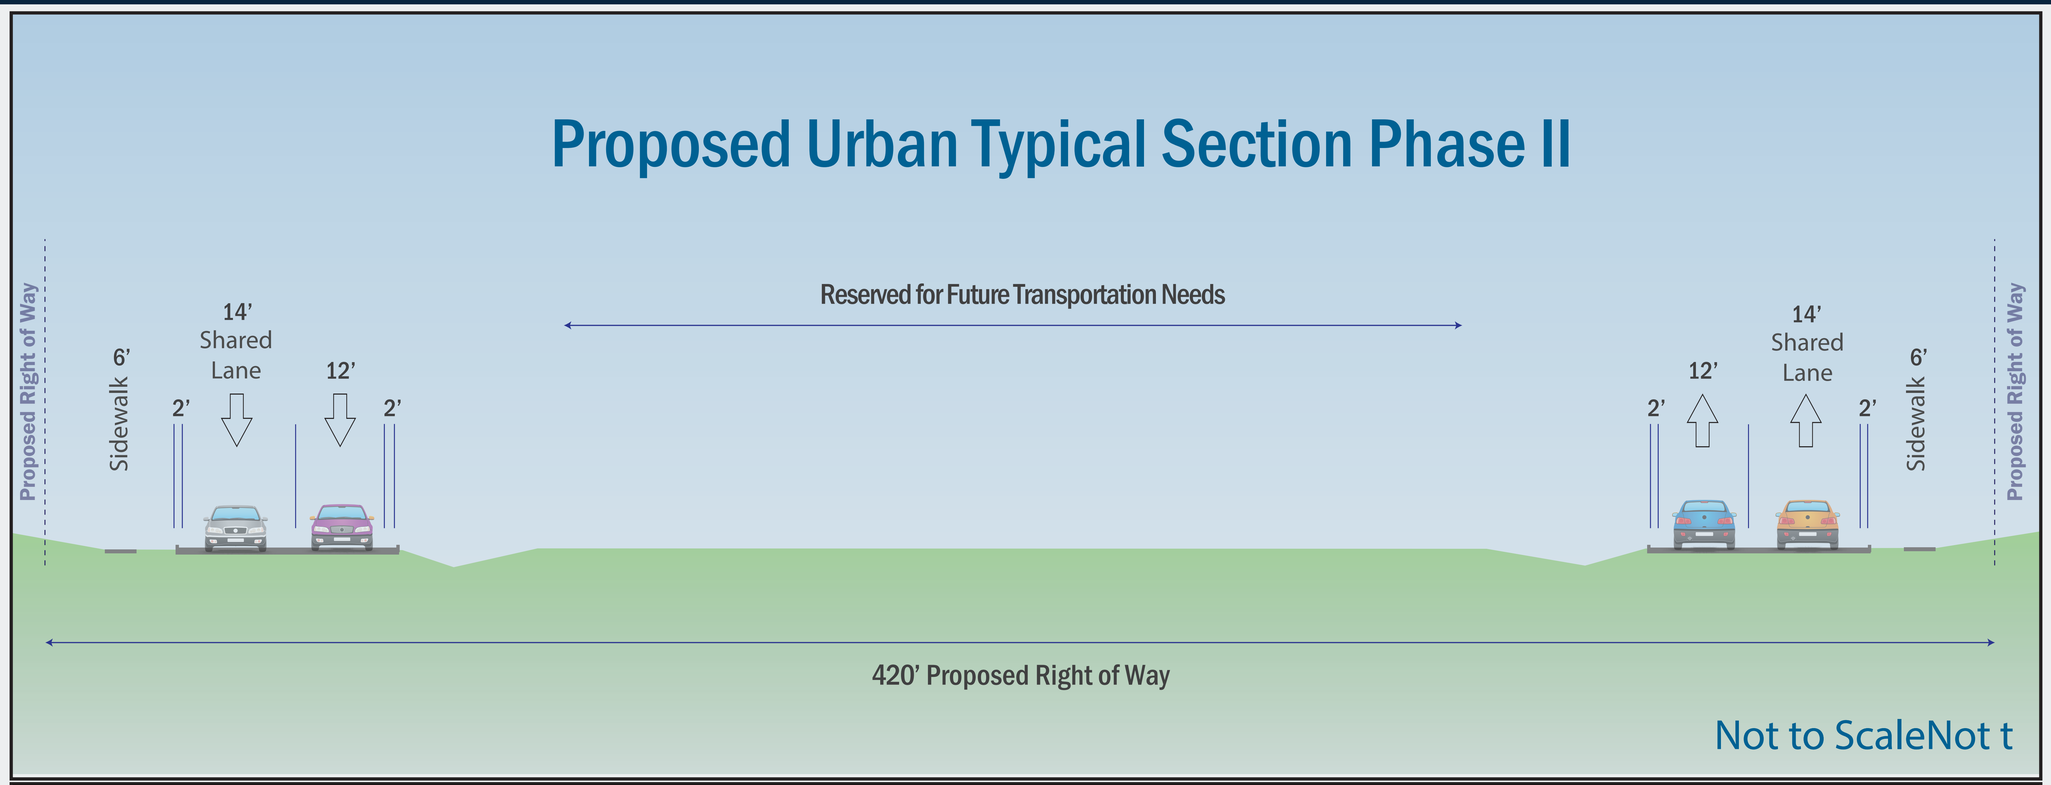

Proposed Rural Typical Section Phase II

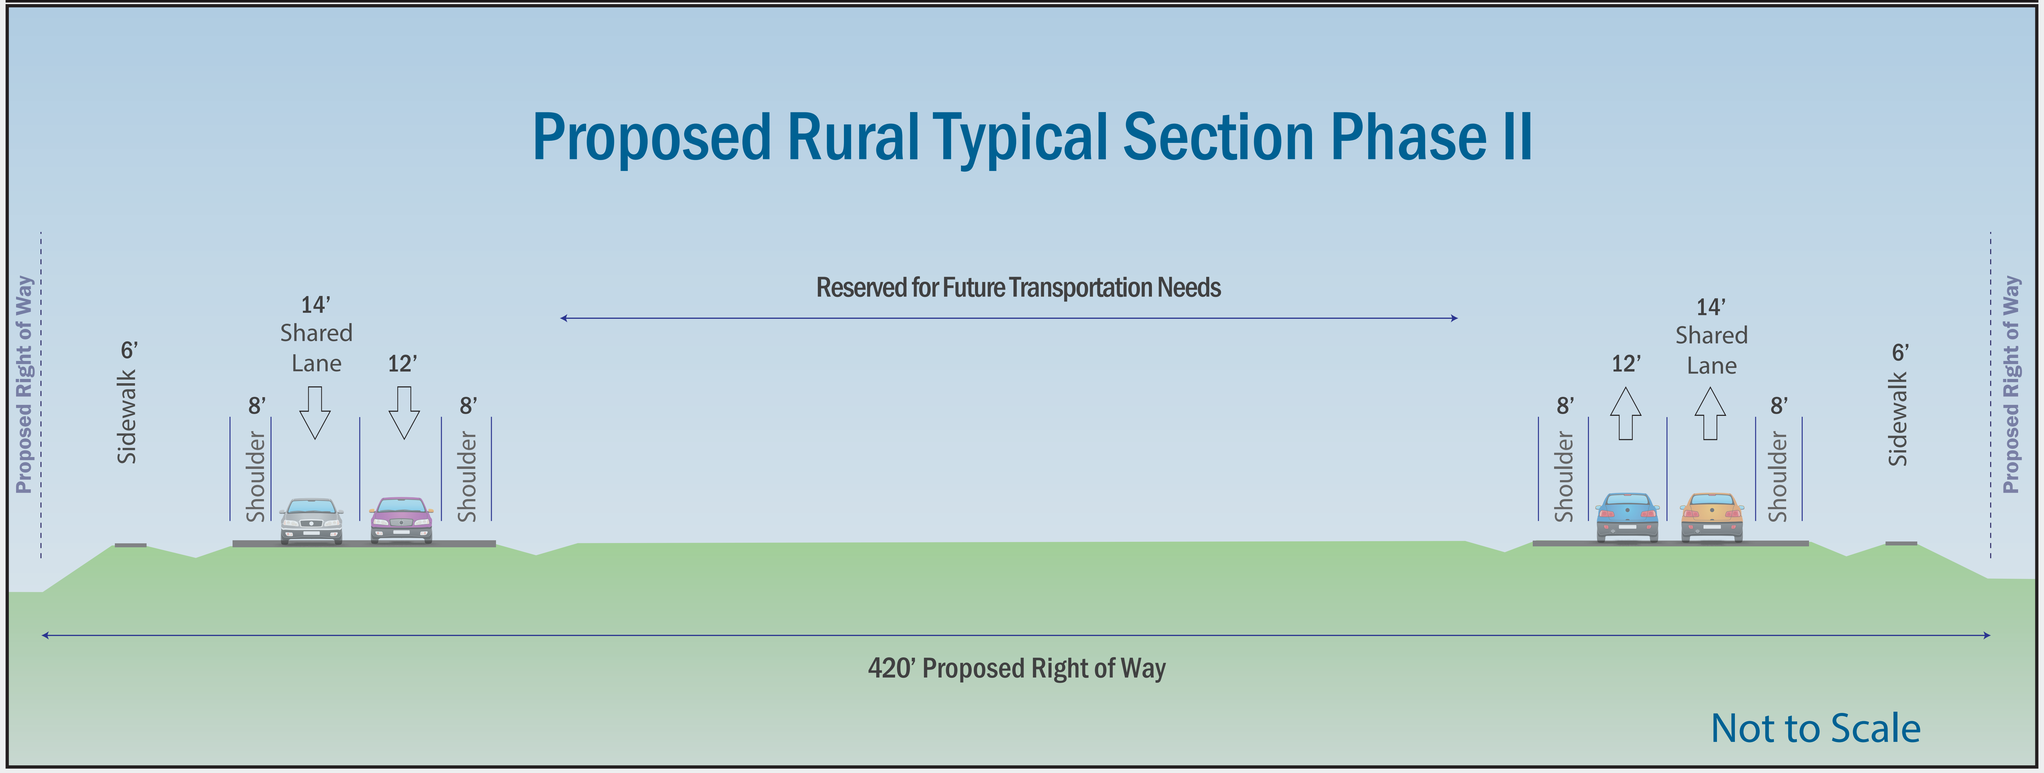

SL 288

From IH 35W to IH 35

CSJ 2250-02-013 & 2250-02-014

Texas Department of Transportation