TEXAS DEPARTMENT OF TRANSPORTATION

© 2018 By Texas Department of Transportation, all rights reserved

TEXAS DEPARTMENT OF TRANSPORTATION
FORT WORTH DISTRICT

LOYL C. BUSSELL, P.E.,
DISTRICT ENGINEER

PUBLIC MEETING
OCTOBER 25, 2018

ALLIANCETEXAS/HASLET
ACCESSIBILITY IMPROVEMENT PROJECT

HASLET, TEXAS
TARRANT COUNTY

ADDITIONAL ALTERNATIVE

CSJ: 0902-90-020
0902-90-021

SHEET 1 OF 2

FUNCTIONAL CLASS: PRINCIPAL ARTERIAL
DESIGN SPEED: 45 MPH
AVONDALE-HASLET ROAD, HASLET PARKWAY AND INTERMODAL PARKWAY

FUNCTIONAL CLASS: COLLECTOR
DESIGN SPEED: 40 MPH
HARMON ROAD

FUNCTIONAL CLASS: LOCAL
DESIGN SPEED: 30 MPH
SCHOOLHOUSE ROAD

AERIAL IMAGERY DATE: JUNE 2018
TOPOGRAPHICAL DATA DATE: MARCH 2016, AUGUST 2018

Texas Department of Transportation
FORT WORTH DISTRICT

THESE PRELIMINARY DOCUMENTS ARE TO BE RELEASED FOR INFORMATION PURPOSES ONLY. THEY ARE NOT TO BE USED FOR CONSTRUCTION WERE PREPARED FOR THE TEXAS DEPARTMENT OF TRANSPORTATION UNDER THE SUPERVISION OF:

JEFFREY WAYNE PATTON
11/ SUMMER 2018

LEGEND

EXISTING CITY LIMITS
PROPOSED RIGHT-OF-WAY
PROPOSED EASEMENT
EXISTING RIGHT-OF-WAY
EXISTING EASEMENT
EXISTING EDGE OF PAVEMENT
PROPOSED FACE OF CURB
EXISTING FACE OF CURB
PROPOSED WATER LINE
EXISTING SANITARY SEWER LINE
PROPOSED SANITARY SEWER LINE
EXISTING GAS LINE
EXISTING OHEW CENTERLINE
EXISTING OVERHEAD UTILITY
EXISTING UNDERGROUND CABLE
EXISTING STRIPE
PROPOSED ROADWAY CENTERLINE
PROPOSED RETAINING WALL
FUTURE ROADWAY
PROPOSED PAVEMENT
PROPOSED SIDEWALK
PROPOSED MEDIAN
NON-REAR PLUNGERLAIN LIMITS
EXISTING DRAINS, DRIVEWAY
REMOVALS
EXISTING PROPOSED TRAFFIC SIGNAL
PARCEL NUMBER
FLOW DIRECTION

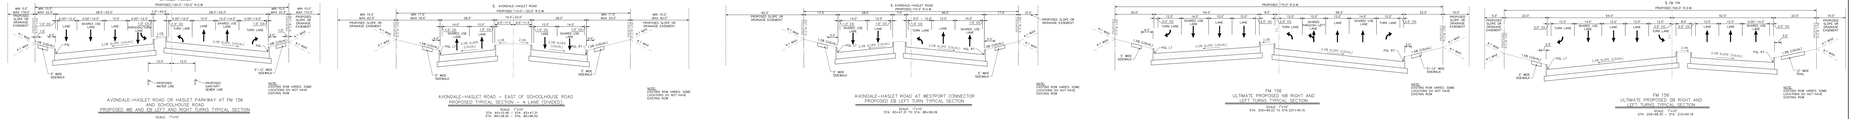

AFFECTED PROPERTY OWNERS	
PARCEL NUMBER	OWNER NAME
01	HALL NANCES-RANCHES LTD
02	HALL NANCES-RANCHES LTD
03	TRIPLE T FARMS LTD
04	TEXAS STATE OF
05	TARRANT COUNTY
06	TRIPLE T FARMS LTD
07	HALL NANCES-RANCHES LTD
08	BNSF RAILWAY CO
09	BNSF RAILWAY CO
10	ADL DEVELOPMENT LP
11	LETARA VILLAGE
12	LETARA VILLAGE
13	LETARA VILLAGE
14	LETARA VILLAGE
15	LETARA VILLAGE
16	TRIPLE T FARMS LTD
17	LETARA VILLAGE
18	DARMONT REALTY LTD
19	FLAT TRACKS LP
20	BNSF RAILWAY CO

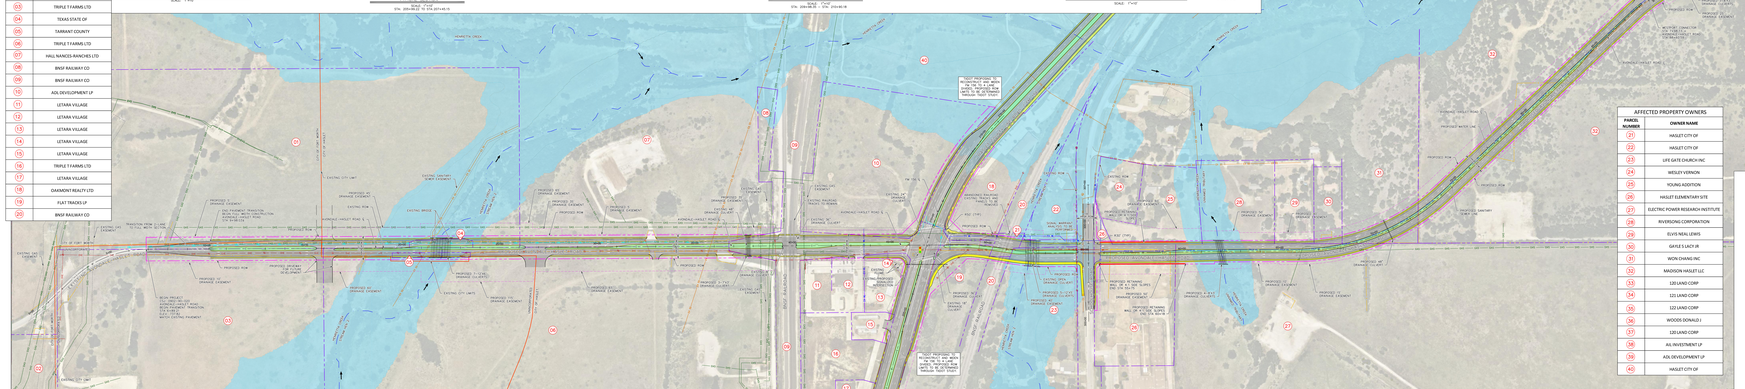

AFFECTED PROPERTY OWNERS	
PARCEL NUMBER	OWNER NAME
21	HASLET CITY OF
22	HASLET CITY OF
23	LIFE GATE CHURCH INC
24	WESLEY VERNON
25	YOUNG ADDITION
26	HASLET ELEMENTARY SITE
27	ELECTRIC POWER RESEARCH INSTITUTE
28	RIVERSING CORPORATION
29	ELVIS NEAL LEWIS
30	GAILE S LACY JR
31	WON CHANG INC
32	MADISON HASLET LLC
33	120 LAND CORP
34	121 LAND CORP
35	122 LAND CORP
36	WOODS DONALD J
37	120 LAND CORP
38	AIL INVESTMENT LP
39	ADL DEVELOPMENT LP
40	HASLET CITY OF

LEGEND

EXISTING CITY LIMITS
PROPOSED RIGHT-OF-WAY
PROPOSED EASEMENT
EXISTING RIGHT-OF-WAY
EXISTING EASEMENT
EXISTING EDGE OF PAVEMENT
PROPOSED FACE OF CURB
EXISTING FACE OF CURB
PROPOSED WATER LINE
EXISTING SANITARY SEWER LINE
PROPOSED SANITARY SEWER LINE
EXISTING GAS LINE
EXISTING OHEW CENTERLINE
EXISTING OVERHEAD UTILITY
EXISTING UNDERGROUND CABLE
EXISTING STRIPE
PROPOSED ROADWAY CENTERLINE
PROPOSED RETAINING WALL
FUTURE ROADWAY
PROPOSED PAVEMENT
PROPOSED SIDEWALK
PROPOSED MEDIAN
NON-REAR PLUNGERLAIN LIMITS
EXISTING DRAINS, DRIVEWAY
REMOVALS
EXISTING PROPOSED TRAFFIC SIGNAL
PARCEL NUMBER
FLOW DIRECTION

TEXAS DEPARTMENT OF TRANSPORTATION

© 2018 By Texas Department of Transportation, all rights reserved

TEXAS DEPARTMENT OF TRANSPORTATION
FORT WORTH DISTRICT

LOYL C. BUSSELL, P.E.,
DISTRICT ENGINEER

PUBLIC MEETING
OCTOBER 25, 2018

ALLIANCETEXAS/HASLET
ACCESSIBILITY IMPROVEMENT PROJECT

HASLET, TEXAS
TARRANT COUNTY

ADDITIONAL ALTERNATIVE

CSJ: 0902-90-020
0902-90-021

SHEET 1 OF 2

FUNCTIONAL CLASS: PRINCIPAL ARTERIAL
DESIGN SPEED: 45 MPH
AVONDALE-HASLET ROAD, HASLET PARKWAY AND INTERMODAL PARKWAY

FUNCTIONAL CLASS: COLLECTOR
DESIGN SPEED: 40 MPH
HARMON ROAD

FUNCTIONAL CLASS: LOCAL
DESIGN SPEED: 30 MPH
SCHOOLHOUSE ROAD

AERIAL IMAGERY DATE: JUNE 2018
TOPOGRAPHICAL DATA DATE: MARCH 2016, AUGUST 2018

Texas Department of Transportation
FORT WORTH DISTRICT

THESE PRELIMINARY DOCUMENTS ARE TO BE RELEASED FOR INFORMATION PURPOSES ONLY. THEY ARE NOT TO BE USED FOR CONSTRUCTION WERE PREPARED FOR THE TEXAS DEPARTMENT OF TRANSPORTATION UNDER THE SUPERVISION OF:

JEFFREY WAYNE PATTON
11/ SUMMER 2018