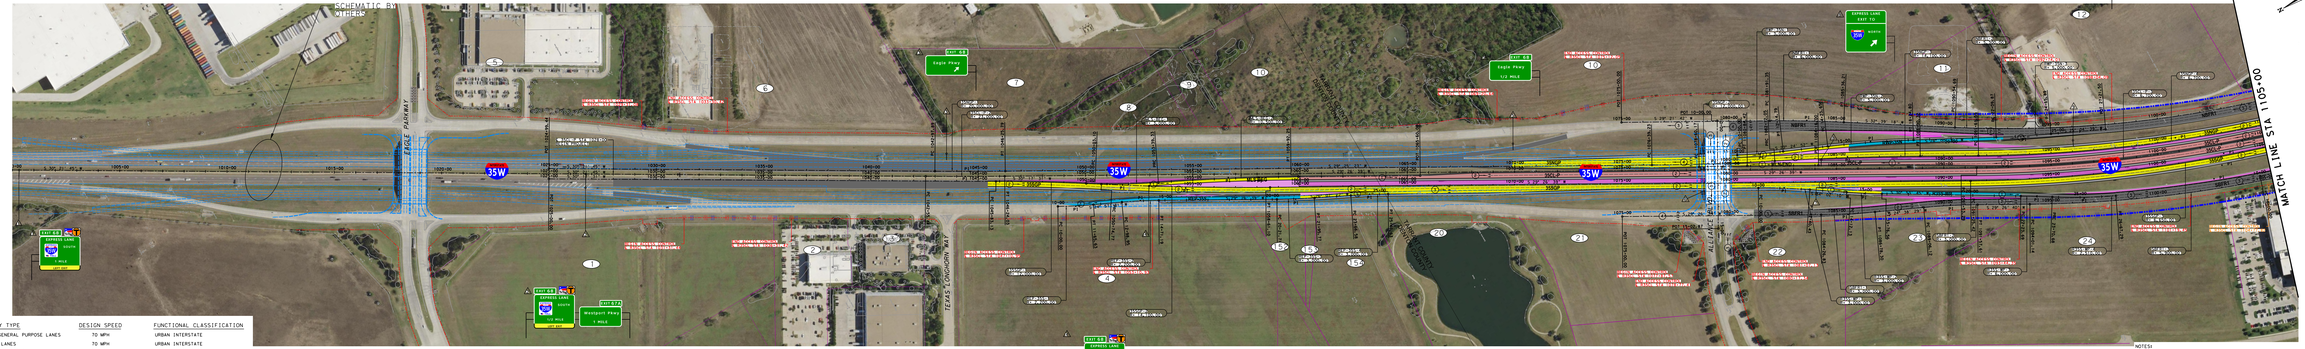

ROADWAY TYPE	DESIGN SPEED	FUNCTIONAL CLASSIFICATION
IH 35W GENERAL PURPOSE LANES	70 MPH	URBAN INTERSTATE
MANAGED LANES	70 MPH	URBAN INTERSTATE
DIRECT CONNECTORS	50 MPH *	URBAN INTERSTATE
RAMPS/MANAGED LANE RAMPS	50 MPH *	URBAN INTERSTATE
FRONTAGE ROADS	40 MPH	URBAN COLLECTOR
CITY STREETS	35 MPH	URBAN LOCAL STREET


REV.	DATE	DESCRIPTION

LEGEND

- PROPOSED GENERAL PURPOSE LANES
- PROPOSED MANAGED LANES
- PROPOSED FRONTAGE ROADS /SURFACE STREETS
- PROPOSED DIRECT CONNECTOR /MANAGED LANE RAMP
- PROPOSED SHOULDERS
- PROPOSED DRIVEWAYS / SIDE STREET ACCESS
- PROPOSED CURB
- PROPOSED DIRECT PAVEMENT PERFORMANCE REQUIREMENTS OF BOOK 2
- EXISTING PAVEMENT REMOVAL
- PROPOSED DRIVEWAY WITHOUT ACCESS
- EXISTING DRIVEWAY WITHOUT ACCESS
- PROPOSED RETAINING WALL
- RAIL (TOP OF WALL)
- PERM CONC TRF BARRIER
- PERM CONC TRF BARRIER (DOUBLE)
- PERM CONC TRF BARRIER (SPLIT)
- METAL BEAM
- EXISTING CONTROL OF ACCESS
- DRC PROPOSED CONTROL OF ACCESS
- 2012 EA PROPOSED CONTROL OF ACCESS
- EXISTING RIGHT-OF-WAY
- DRC PROPOSED RIGHT-OF-WAY
- 2012 EA PROPOSED RIGHT-OF-WAY
- PROPOSED DRAINAGE EASEMENT
- PROPOSED STRUCTURE TO BE CONSTRUCTED
- NUMBER OF TRAFFIC LANES
- TRAFFIC DIRECTION
- BRIDGE IDENTIFIER
- TOLL GANTRY

PRELIMINARY

Texas Department of Transportation



NORTH TARRANT EXPRESS - SEGMENT 3C
INTERIM SCHEMATIC

IH 35W
PLAN

BEGIN TO STA 1105+00

NOTES:

-THE NTE3A PROJECT TECHNICAL PROVISIONS WILL STILL APPLY FOR THIS PROJECT.

-PROPOSED ROW DEPICTED IN THIS PLANS IS PRELIMINARY, AND IN NO WAY ARE TO BE USED AS BASIS FOR PARCEL ACQUISITION.

-NO OTHER DESIGN IMPROVEMENTS TO BE PERFORMED IN THE OVERLAY AREAS.


ROADWAY TYPE	DESIGN SPEED	FUNCTIONAL CLASSIFICATION
IH 35W GENERAL PURPOSE LANES	70 MPH	URBAN INTERSTATE
MANAGED LANES	70 MPH	URBAN INTERSTATE
DIRECT CONNECTORS	50 MPH *	URBAN INTERSTATE
RAMPS/MANAGED LANE RAMPS	50 MPH *	URBAN INTERSTATE
FRONTAGE ROADS	40 MPH	URBAN COLLECTOR
CITY STREETS	35 MPH	URBAN LOCAL STREET

* RAMP R35S-170-W2 = 45 MPH
RAMP RWP-35S-W2 = 45 MPH

NOTES:

-THE NTE3A PROJECT TECHNICAL PROVISIONS WILL STILL APPLY FOR THIS PROJECT.

-PROPOSED ROW DEPICTED IN THIS PLANS IS PRELIMINARY, AND IN NO WAY ARE TO BE USED AS BASIS FOR PARCEL ACQUISITION.

-PROPOSER ASSUMES THAT A DESIGN EXCEPTION FOR INTERIOR AND EXTERIOR SHOULDERS AROUND UNDER EXISTING SH170 STRUCTURES WILL BE OBTAINED BY TXDOT FOR INTERIM. THE GENERAL PURPOSE LANE WILL HAVE 8FT EXTERIOR SHOULDER AND THE MANAGED LANES WILL HAVE 2FT INTERIOR SHOULDERS.

-NO OTHER DESIGN IMPROVEMENTS TO BE PERFORMED IN THE OVERLAY AREAS.

	DATE	BY	DESCRIPTION

LEGEND

- PROPOSED GENERAL PURPOSE LANES
- PROPOSED MANAGED LANES
- PROPOSED FRONTAGE ROADS /SURFACE STREET
- PROPOSED DIRECT CONNECTOR /PROPOSED RAMP
- PROPOSED SHOULDERS
- PROPOSED DRIVEWAYS / SIDE STREET ACCESS
- PROPOSED GORE
- OVERLAY TO MEET PAVEMENT PERFORMANCE REQUIREMENTS OF BOOK 2
- EXISTING PAVEMENT REMOVAL
- PROPOSED DRIVEWAY WITHOUT ACCESS
- EXISTING DRIVEWAY WITHOUT ACCESS
- PROPOSED RETAINING WALL
- RAIL (TOP OF WALL)
- PERM CONC TRF BARRIER
- PERM CONC TRF BARRIER (DOUBLE)
- PERM CONC TRF BARRIER (SPLIT)
- METAL BEAM
- EXISTING CONTROL OF ACCESS
- DRC PROPOSED CONTROL OF ACCESS
- 2012 EA PROPOSED CONTROL OF ACCESS
- EXISTING RIGHT-OF-WAY
- DRC PROPOSED RIGHT-OF-WAY (ACCESS RESTRICTED)
- 2012 EA PROPOSED RIGHT OF WAY (ACCESS RESTRICTED)
- PROPOSED DRAINAGE EASEMENT
- PROPOSED STRUCTURE TO BE CONSTRUCTED
- 3 NUMBER OF TRAFFIC LANES
- TRAFFIC DIRECTION
- 113 BRIDGE IDENTIFIER
- TOLL GANTRY

PRELIMINARY

©2019 ®
Texas Department of Transportation

ferrovial agroman F-12649

THIS DOCUMENT IS RELEASED UNDER THE AUTHORITY OF:
MANUEL A. CORREIA SANTOS, P.E.
TEXAS REGISTRATION NO: 112763
DATE: FEBRUARY 2019
NOT TO BE USED FOR CONSTRUCTION, OR PERMIT PURPOSES.

NORTH TARRANT EXPRESS - SEGMENT 3C INTERIM SCHEMATIC

IH 35W PLAN

STA 1105+00 TO STA 1211+00

SCALE: 1" = 200' SHEET 2 OF 5

FED. RD. DIV. NO.	FEDERAL AID PROJECT NO.		SHEET NO.
	XX XXXX (XXX)		RDW-02
STATE	DISTRICT	COUNTY	
TEXAS	FT. WORTH	TARRANT / DENTON	
CONT	SECT	JOB	HIGHWAY NO
XXXX	XX	XXX	IH35W

c:\bms\4\ibiuser\d0679726\01_NTE3C_RDWY_PL_002.dgn
11/04/2019 10:18:46

ROADWAY TYPE	DESIGN SPEED	FUNCTIONAL CLASSIFICATION
IH 35W GENERAL PURPOSE LANES	70 MPH	URBAN INTERSTATE
MANAGED LANES	70 MPH	URBAN INTERSTATE
DIRECT CONNECTORS	50 MPH *	URBAN INTERSTATE
RAMPS/MANAGED LANE RAMPS	50 MPH *	URBAN INTERSTATE
FRONTAGE ROADS	40 MPH	URBAN COLLECTOR
CITY STREETS	35 MPH	URBAN LOCAL STREET

* RAMP R35S-170-W2 = 45 MPH
RAMP RWP-35S-W2 = 45 MPH

	DATE	BY	DESCRIPTION

LEGEND

- PROPOSED GENERAL PURPOSE LANES
- PROPOSED MANAGED LANES
- PROPOSED FRONTAGE ROADS /SURFACE STREET
- PROPOSED DIRECT CONNECTOR /PROPOSED RAMP
- PROPOSED SHOULDERS
- PROPOSED DRIVEWAYS / SIDE STREET ACCESS
- PROPOSED GORE
- OVERLAY TO MEET PAVEMENT PERFORMANCE REQUIREMENTS OF BOOK 2
- EXISTING PAVEMENT REMOVAL
- PROPOSED DRIVEWAY WITHOUT ACCESS
- EXISTING DRIVEWAY WITHOUT ACCESS
- PROPOSED RETAINING WALL
- RAIL (TOP OF WALL)
- PERM CONC TRF BARRIER
- PERM CONC TRF BARRIER (DOUBLE)
- PERM CONC TRF BARRIER (SPLIT)
- METAL BEAM
- EXISTING CONTROL OF ACCESS
- DRC PROPOSED CONTROL OF ACCESS
- 2012 EA PROPOSED CONTROL OF ACCESS
- EXISTING RIGHT-OF-WAY
- DRC PROPOSED RIGHT-OF-WAY (ACCESS RESTRICTED)
- 2012 EA PROPOSED RIGHT OF WAY (ACCESS RESTRICTED)
- PROPOSED DRAINAGE EASEMENT
- PROPOSED STRUCTURE TO BE CONSTRUCTED
- (3) NUMBER OF TRAFFIC LANES
- TRAFFIC DIRECTION
- 113 BRIDGE IDENTIFIER
- TOLL GANTRY

NOTES:

-THE NTE3A PROJECT TECHNICAL PROVISIONS WILL STILL APPLY FOR THIS PROJECT.

-PROPOSED ROW DEPICTED IN THIS PLANS IS PRELIMINARY, AND IN NO WAY ARE TO BE USED AS BASIS FOR PARCEL ACQUISITION.

-NO OTHER DESIGN IMPROVEMENTS TO BE PERFORMED IN THE OVERLAY AREAS.

PRELIMINARY

©2019 ®
Texas Department of Transportation

ferrovial agroman F-12649

THIS DOCUMENT IS RELEASED UNDER THE AUTHORITY OF:
MANUEL A. CORREIA SANTOS, P.E.
TEXAS REGISTRATION NO: 112763
DATE: FEBRUARY 2019
NOT TO BE USED FOR CONSTRUCTION, OR PERMIT PURPOSES.

NORTH TARRANT EXPRESS - SEGMENT 3C INTERIM SCHEMATIC

IH 35W PLAN

STA 1211+00 TO STA 1317+00

SCALE: 1" = 200' SHEET 3 OF 5

FED. RD. DIV. NO.	FEDERAL AID PROJECT NO.		SHEET NO.
	XX XXXX (XXX)		RDW-03
STATE	DISTRICT	COUNTY	
TEXAS	FT. WORTH	TARRANT / DENTON	
CONT	SECT	JOB	HIGHWAY NO
XXXX	XX	XXX	IH35W

c:\bms\4\ibiuser\d0679726\01_NTE3C_RDWY_PL_003.dgn
11/04/2019 10:20:31

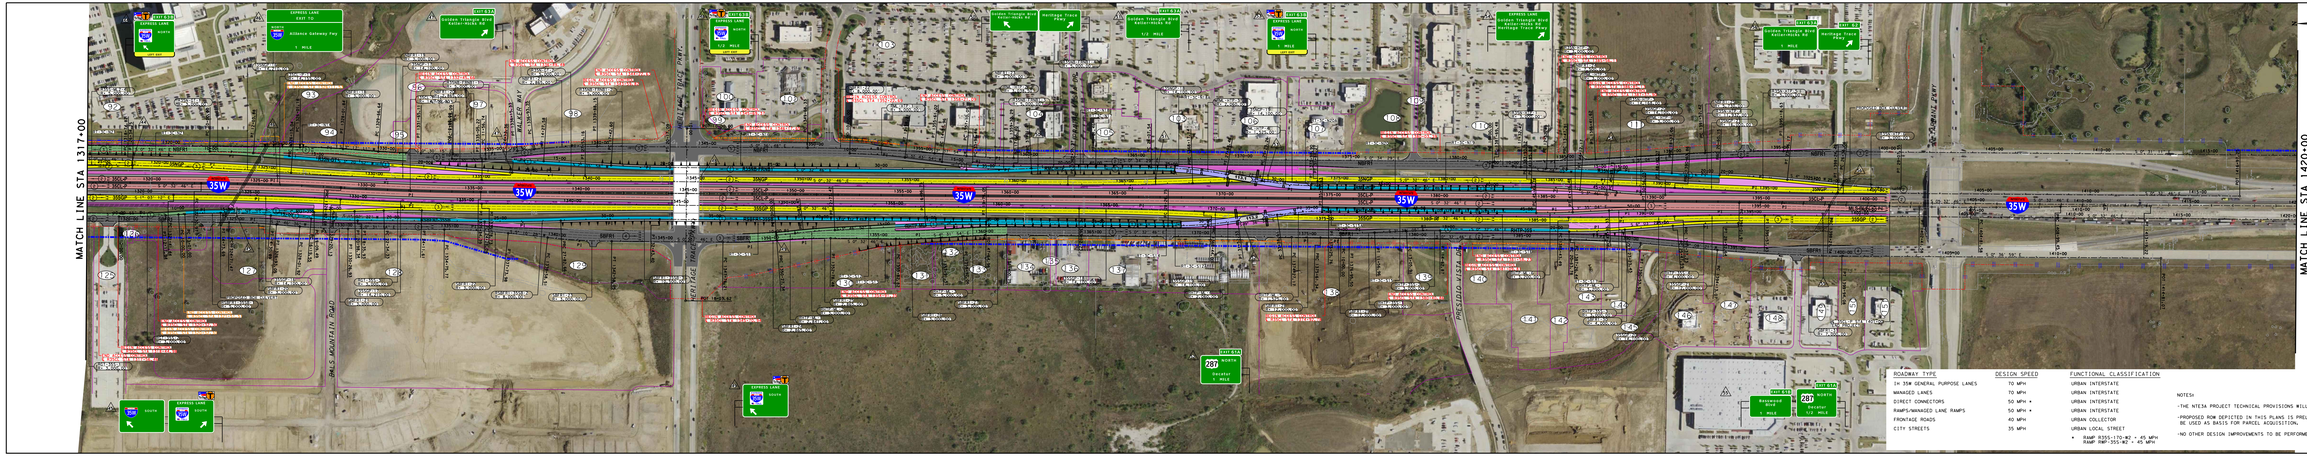

LEGEND

- PROPOSED GENERAL PURPOSE LANES
- PROPOSED MANAGED LANES
- PROPOSED FRONTAGE ROADS / SURFACE STREETS
- PROPOSED DIRECT CONNECTOR / RAMP / HOV
- PROPOSED SHOULDERS
- PROPOSED DRIVEWAYS / SIDE STREET ACCESS
- PROPOSED CURB
- PROPOSED NEW PAVEMENT PERFORMANCE REQUIREMENTS OF BOOK 2
- EXISTING PAVEMENT REMOVAL
- PROPOSED DRIVEWAY WITHOUT ACCESS
- EXISTING DRIVEWAY WITHOUT ACCESS
- PROPOSED RETAINING WALL
- RAIL TOP OF WALL
- PERM CONC TRF BARRIER
- PERM CONC TRF BARRIER (DOUBLE)
- PERM CONC TRF BARRIER (SPLIT)
- METAL BEAM
- EXISTING CONTROL OF ACCESS
- DRC PROPOSED CONTROL OF ACCESS
- 2012 EA PROPOSED CONTROL OF ACCESS
- EXISTING RIGHT-OF-WAY
- DRC PROPOSED RIGHT-OF-WAY
- 2012 EA PROPOSED RIGHT-OF-WAY
- PROPOSED DRAINAGE EASEMENT
- PROPOSED STRUCTURE TO BE CONSTRUCTED
- NUMBER OF TRAFFIC LANES
- TRAFFIC DIRECTION
- BRIDGE IDENTIFIER
- TOLL GANTRY

ROADWAY TYPE	DESIGN SPEED
IH 35W GENERAL PURPOSE LANES	70 MPH
MANAGED LANES	70 MPH
DIRECT CONNECTORS	50 MPH +
RAMPS/MANAGED LANE RAMPS	50 MPH +
FRONTAGE ROADS	40 MPH
CITY STREETS	35 MPH

FUNCTIONAL CLASSIFICATION
URBAN INTERSTATE
URBAN INTERSTATE
URBAN INTERSTATE
URBAN INTERSTATE
URBAN COLLECTOR
URBAN LOCAL STREET


NOTES:

-THE NTE35A PROJECT TECHNICAL PROVISIONS WILL STILL APPLY FOR THIS PROJECT.

-PROPOSED ROW DEPICTED IN THIS PLANS IS PRELIMINARY, AND IN NO WAY ARE TO BE USED AS BASIS FOR PARCEL ACQUISITION.

-NO OTHER DESIGN IMPROVEMENTS TO BE PERFORMED IN THE OVERLAY AREAS.

PRELIMINARY

Texas Department of Transportation



NORTH TARRANT EXPRESS - SEGMENT 3C
INTERIM SCHEMATIC

IH 35W
PLAN

STA 1317+00 TO END




NOTES:

- THE NTE3A PROJECT TECHNICAL PROVISIONS WILL STILL APPLY FOR THIS PROJECT.
- PROPOSED ROW DEPICTED IN THIS PLANS IS PRELIMINARY, AND IN NO WAY ARE TO BE USED AS BASIS FOR PARCEL ACQUISITION.
- PROPOSER ASSUMES THAT A DESIGN EXCEPTION FOR INTERIOR AND EXTERIOR SHOULDERS AROUND UNDER EXISTING SH170 STRUCTURES WILL BE OBTAINED BY TXDOT FOR INTERIM. THE GENERAL PURPOSE LANE WILL HAVE 8FT EXTERIOR SHOULDER AND THE MANAGED LANES WILL HAVE 2FT INTERIOR SHOULDERS.
- NO OTHER DESIGN IMPROVEMENTS TO BE PERFORMED IN THE OVERLAY AREAS.

ROADWAY TYPE	DESIGN SPEED	FUNCTIONAL CLASSIFICATION
IH 35W GENERAL PURPOSE LANES	70 MPH	URBAN INTERSTATE
MANAGED LANES	70 MPH	URBAN INTERSTATE
DIRECT CONNECTORS	50 MPH *	URBAN INTERSTATE
RAMPS/MANAGED LANE RAMPS	50 MPH *	URBAN INTERSTATE
FRONTAGE ROADS	40 MPH	URBAN COLLECTOR
CITY STREETS	35 MPH	URBAN LOCAL STREET

* RAMP R35S-170-W2 = 45 MPH
RAMP RWP-35S-W2 = 45 MPH

	DATE	BY	DESCRIPTION

LEGEND

- PROPOSED GENERAL PURPOSE LANES
- PROPOSED MANAGED LANES
- PROPOSED FRONTAGE ROADS /SURFACE STREET
- PROPOSED DIRECT CONNECTOR /PROPOSED RAMP
- PROPOSED SHOULDERS
- PROPOSED DRIVEWAYS / SIDE STREET ACCESS
- PROPOSED GORE
- OVERLAY TO MEET PAVEMENT PERFORMANCE REQUIREMENTS OF BOOK 2
- EXISTING PAVEMENT REMOVAL
- PROPOSED DRIVEWAY WITHOUT ACCESS
- EXISTING DRIVEWAY WITHOUT ACCESS
- PROPOSED RETAINING WALL
- RAIL (TOP OF WALL)
- PERM CONC TRF BARRIER
- PERM CONC TRF BARRIER (DOUBLE)
- PERM CONC TRF BARRIER (SPLIT)
- METAL BEAM
- EXISTING CONTROL OF ACCESS
- DRC PROPOSED CONTROL OF ACCESS
- 2012 EA PROPOSED CONTROL OF ACCESS
- EXISTING RIGHT-OF-WAY
- DRC PROPOSED RIGHT-OF-WAY (ACCESS RESTRICTED)
- 2012 EA PROPOSED RIGHT OF WAY (ACCESS RESTRICTED)
- PROPOSED DRAINAGE EASEMENT
- PROPOSED STRUCTURE TO BE CONSTRUCTED
- 3 NUMBER OF TRAFFIC LANES
- TRAFFIC DIRECTION
- 113 BRIDGE IDENTIFIER
- TOLL GANTRY

PRELIMINARY

©2019 ®
Texas Department of Transportation

ferrovial agroman F-12649

THIS DOCUMENT IS RELEASED UNDER THE AUTHORITY OF:
MANUEL A. CORREIA SANTOS, P.E.
TEXAS REGISTRATION NO: 112763
DATE: FEBRUARY 2019
NOT TO BE USED FOR CONSTRUCTION, OR PERMIT PURPOSES.

NORTH TARRANT EXPRESS - SEGMENT 3C INTERIM SCHEMATIC

IH 35W PLAN

SH 170

SCALE: 1" = 200' SHEET 5 OF 5

FED. RD. DIV. NO.	FEDERAL AID PROJECT NO.		SHEET NO.
	XX XXXX (XXX)		RDW-05
STATE	DISTRICT	COUNTY	
TEXAS	FT. WORTH	TARRANT / DENTON	
CONT	SECT	JOB	HIGHWAY NO
XXXX	XX	XXX	IH35W

c:\bms\4\ibiuser\d0679726\01_NTE3C_RDWY_PL_005.dgn
11/04/2019 10:32:07

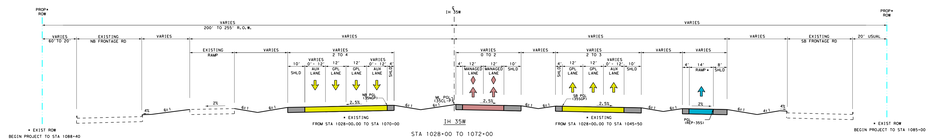

STA 1028+00 TO 1072+00

* RAMPS WHERE APPLICABLE

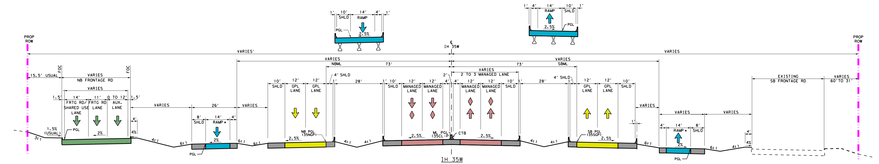

STA 1145+00 TO 1165+00

* RAMPS WHERE APPLICABLE

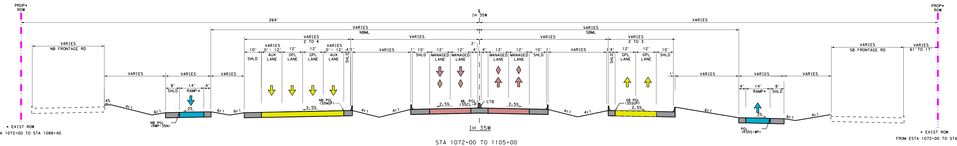

STA 1072+00 TO 1105+00

* RAMPS WHERE APPLICABLE

STA 1185+00 TO 1205+00

* RAMPS WHERE APPLICABLE

REV. NO.	DATE	DESCRIPTION

PRELIMINARY

Texas Department of Transportation

ferrovial agroman


NORTH TARRANT EXPRESS - SEGMENT 3C
INTERIM SCHEMATIC

IH 35W
PROPOSED TYPICAL SECTION

SCALE: 1" = 200'



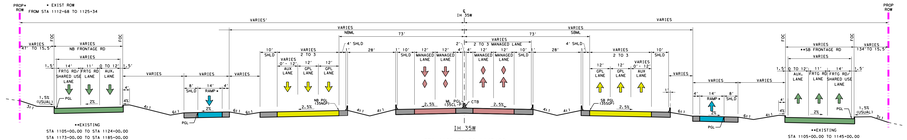

IH 35W

STA 1105+00 TO 1145+00
STA 1165+00 TO 1185+00
STA 1205+00 TO 1211+00
* RAMPS WHERE APPLICABLE

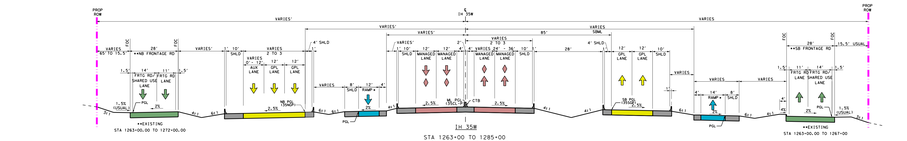

IH 35W

STA 1263+00 TO 1285+00
* RAMPS WHERE APPLICABLE

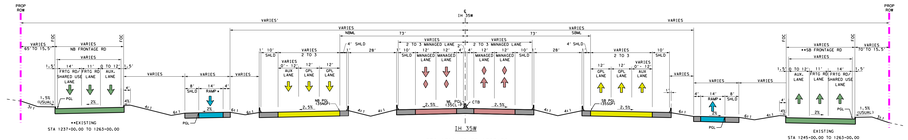

IH 35W

STA 1211+00 TO 1263+00
STA 1285+00 TO 1317+00
* RAMPS WHERE APPLICABLE

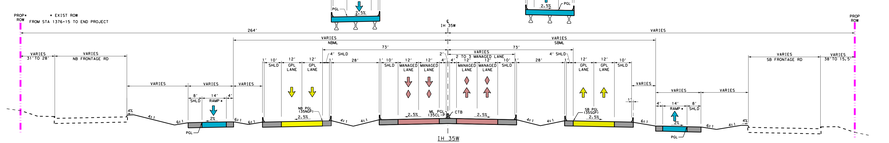

IH 35W

STA 1368+00 TO 1390+00
* RAMPS WHERE APPLICABLE

REV. NO.	DATE	DESCRIPTION

PRELIMINARY

Texas Department of Transportation

ferrovial agroman


NORTH TARRANT EXPRESS - SEGMENT 3C
INTERIM SCHEMATIC

IH 35W
PROPOSED TYPICAL SECTION

SCALE: 1" = 200' SHEET 2 OF 3



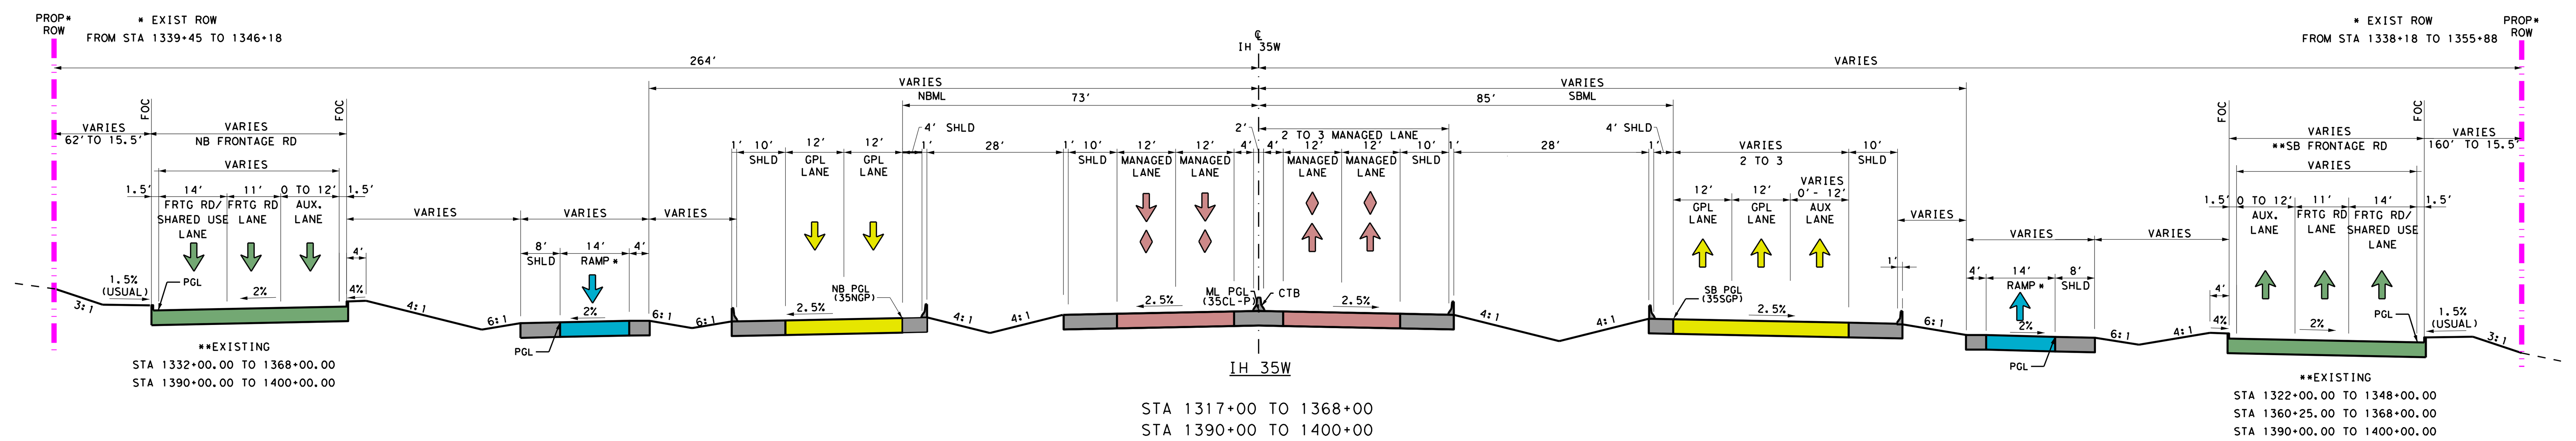

IH 35W

STA 1317+00 TO 1368+00
STA 1390+00 TO 1400+00
* RAMPS WHERE APPLICABLE

PRELIMINARY

©2019 ® Texas Department of Transportation

ferrovial agroman F-12649

THIS DOCUMENT IS RELEASED UNDER THE AUTHORITY OF:
MANUEL A. CORREIA SANTOS, P.E.
TEXAS REGISTRATION NO: 112763
DATE: FEBRUARY 2019
NOT TO BE USED FOR CONSTRUCTION, OR PERMIT PURPOSES.

NORTH TARRANT EXPRESS - SEGMENT 3C
INTERIM SCHEMATIC

IH 35W
PROPOSED TYPICAL SECTION

SCALE: 1" = 200' SHEET 3 OF 3

FED. RD. DIV. NO.	FEDERAL AID PROJECT NO.		SHEET NO.
	XX XXXX (XXX)		RDW-08
STATE	DISTRICT	COUNTY	
TEXAS	FT. WORTH	TARRANT / DENTON	
CONT	SECT	JOB	HIGHWAY NO
XXXX	XX	XXX	IH35W

c:\bms\4\lbiuser\d0679726\01_NTE3C_RDWY_TYP_008.dgn
12/04/2019 11:01:59