TEXAS DEPARTMENT OF TRANSPORTATION

COUNTY: TARRANT
DATE: FEBRUARY 2020

LAYOUT - SOUTHEAST CONNECTOR
TARRANT COUNTY

VILLAGE CREEK NEIGHBORHOOD ASSOCIATION MEETING

# PROPOSED BUILD ALTERNATIVE
# I-820 / US 287

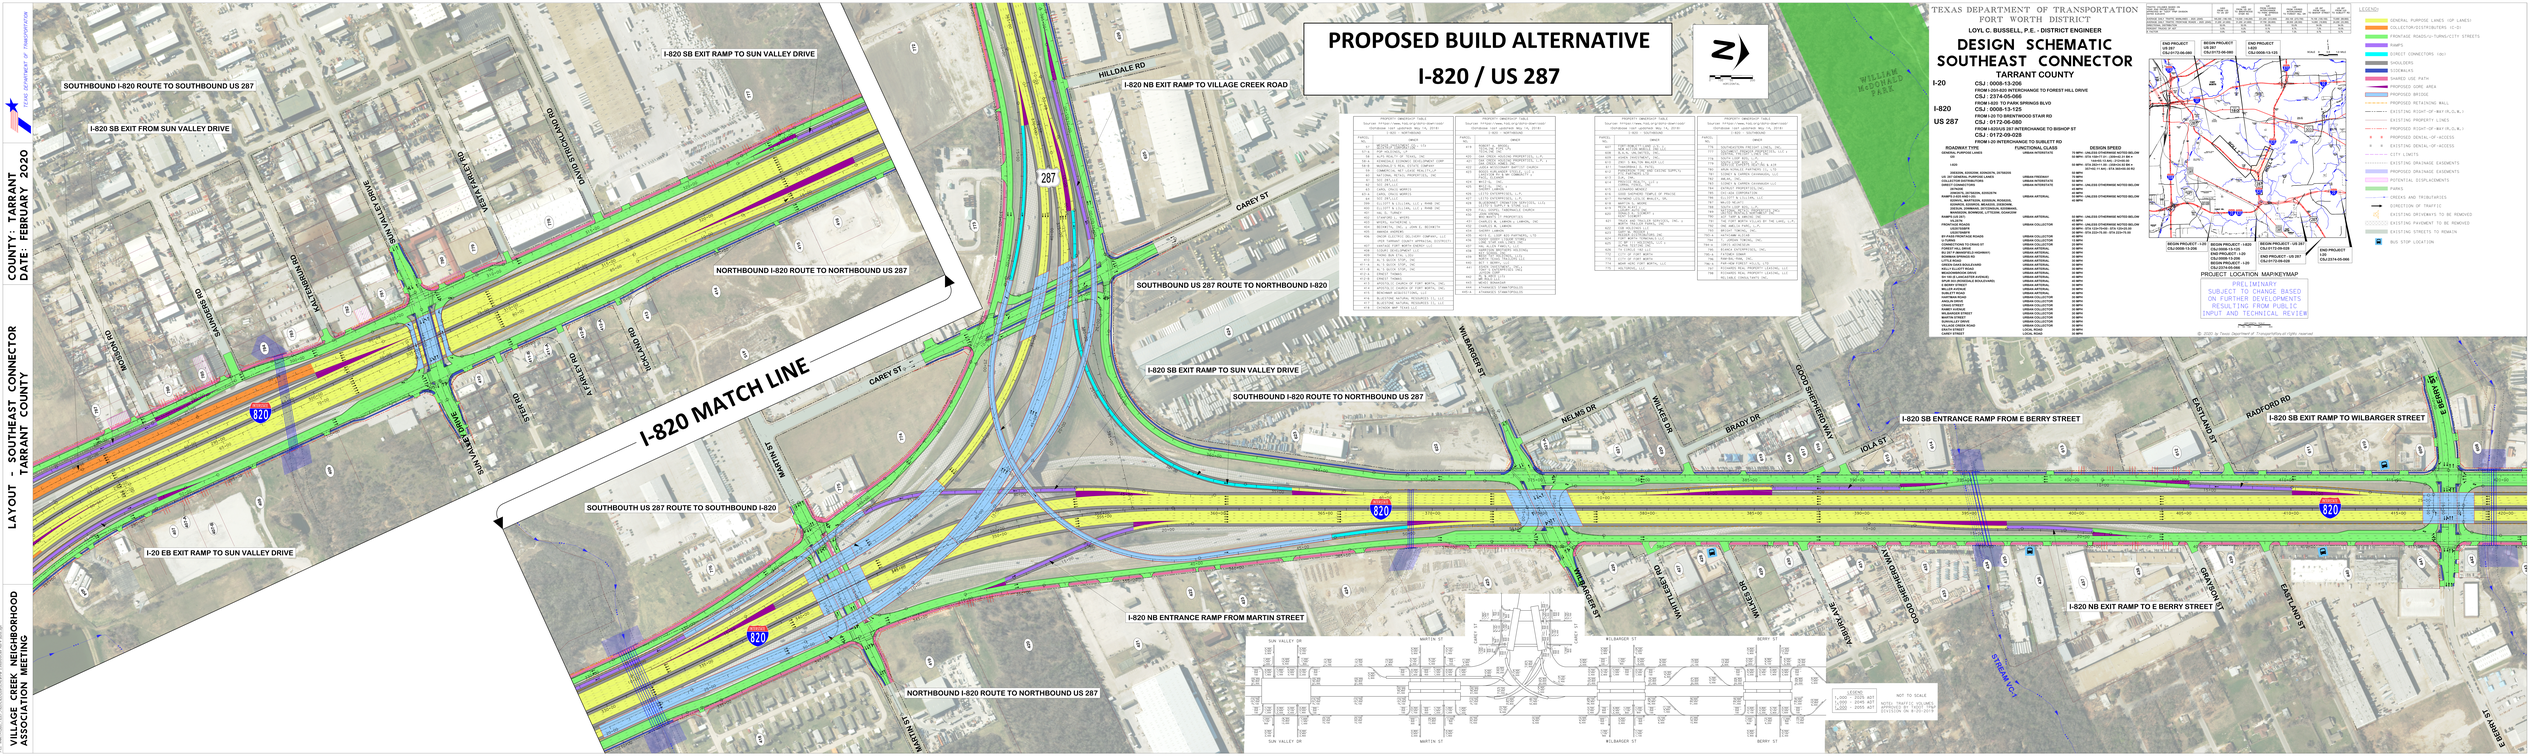


