TEXAS DEPARTMENT OF TRANSPORTATION
FORT WORTH DISTRICT
LOYL C. BUSSELL, P.E. - DISTRICT ENGINEER

PUBLIC MEETING DISPLAY

JULY 19, 2018

PRELIMINARY DESIGN CONCEPT
SOUTHEAST CONNECTOR

I-20
CSJ : 0008-13-206
FROM I-20/I-820 INTERCHANGE TO FOREST HILL DRIVE
CSJ : 2374-05-066
FROM I-820 TO PARK SPRINGS BLVD

I-820
CSJ : 0008-13-125
FROM I-20 TO SEE TRANSPORT STAR RD

US 287
CSJ : 0172-09-080
FROM I-420/US 287 INTERCHANGE TO BISHOP ST
CSJ : 0172-09-028
FROM I-20 INTERCHANGE TO SUBLETT RD


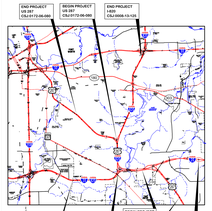

PROJECT LOCATION MAP/KEYMAP

ALTERNATIVE LAYOUT
EB I-20 EXIT TO GREEN OAKS BLVD

Southeast CONNECTOR

Texas Department of Transportation
FORT WORTH DISTRICT

NOT VERIFIED FOR CONSTRUCTION, BIDDING, OR RIGHT PURCHASE

PREPARED BY CIVIL ASSOCIATES, INC.
TBPE REGISTRATION NO. F-3049
UNDER THE SUPERVISION OF

CHAD HENDERSON, P.E.
LICENSE NO. 97732

MAHER ABUGHAZE, PE, AICP
LICENSE NO. 83200

N
SCALE IN FEET

LEGEND
(NOT ALL ITEMS SHOWN)
GENERAL PURPOSE LANES (OF LANES)
COLLECTOR/DISTRIBUTORS (C-D)
PROPOSED ROADWAY/TURN/CITY STREETS
RAMPS
DIRECT CONNECTORS (DC)
SIDEWALK
PROPOSED CURB AREA
PROPOSED BRIDGE
PROPOSED RAILROAD BRIDGE
EXISTING RIGHT-OF-WAY (R.O.W.)
EXISTING PROPERTY LINES
EXISTING RIGHT-OF-WAY (R.O.W.)
PROPOSED DENIAL OF ACCESS
EXISTING DENIAL OF ACCESS
CITY LIMITS
EXISTING EASEMENTS
POTENTIAL DISPLACEMENTS
PARKS
GARDEN HEIGHTS HISTORIC DISTRICT
CROSS AND TRUSS/PIERS
PROPOSED NUMBER OF LANES/DIRECTION
EXISTING DRIVEWAYS TO BE REMOVED
EXISTING PAVEMENT TO BE REMOVED
OTHER TxDOT PROJECT

GENERAL NOTES:
1. PVI INDICATES PROFILE GRADE LINE.
2. AERIAL IMAGES SHOWN WERE OBTAINED FROM PHOTOGRAPHY DATED JANUARY 24, 2017 AND WERE PROVIDED BY TxDOT ON DECEMBER 5, 2017.
3. NOTES: AERIAL IMAGES JANUARY 2017.

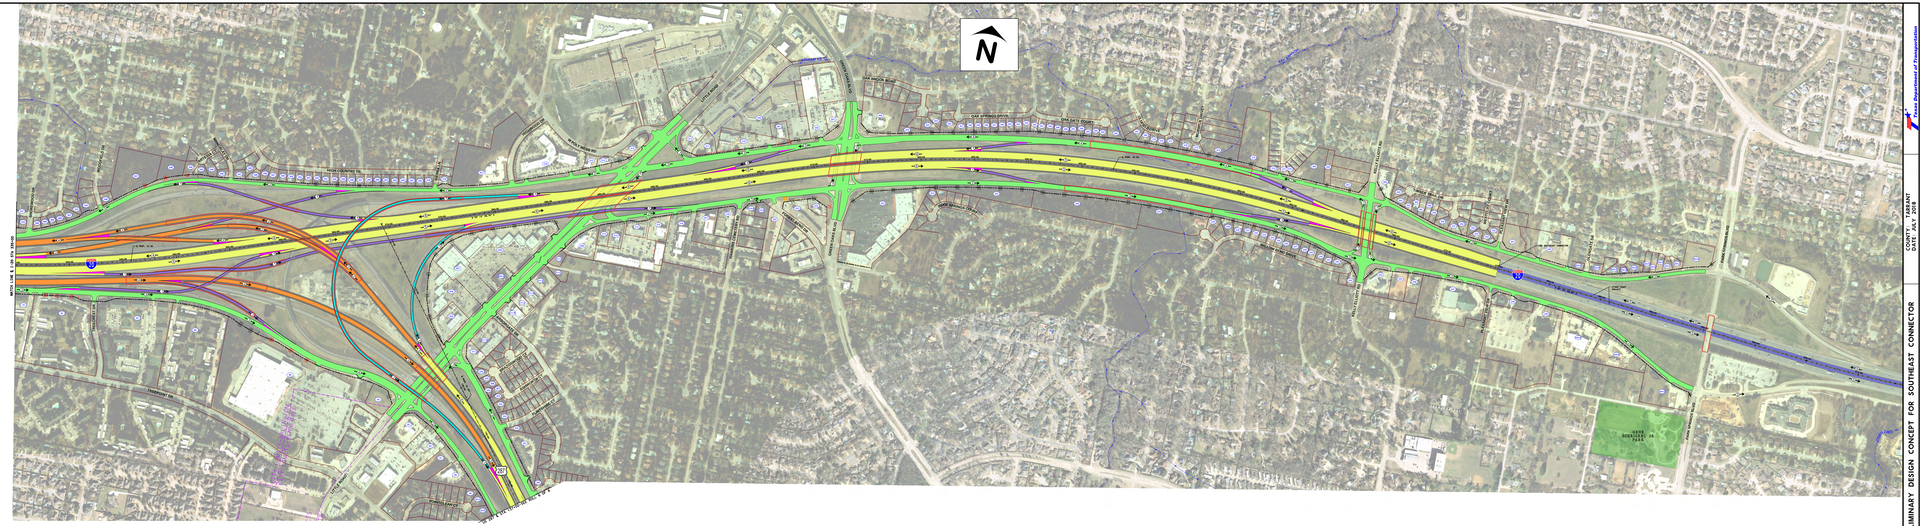
N
I-20
I-820
US 287
SPUR 408
ARLINGTON BOULEVARD
PARK SPRINGS BLVD
GREEN OAKS BLVD
GREEN OAKS BOULEVARD
SOUTHEAST BOULEVARD
GREEN OAKS BOULEVARD
GREEN OAKS BOULEVARD
GREEN OAKS