TEXAS DEPARTMENT OF TRANSPORTATION
FORT WORTH DISTRICT

LORI C. BUSSELL, P.E. - DISTRICT ENGINEER

REMOVE NORTHBOUND EXIT RAMP TO BRENTWOOD STAIR ROAD, RECONSTRUCT NORTHBOUND ENTRANCE RAMP FROM MEADOWBROOK DRIVE
NORTHBOUND ALTERNATIVE A4

PRELIMINARY DESIGN CONCEPT
SOUTHEAST CONNECTOR

I-20
CSJ : 0914-03-356
FROM I-20/I-820 INTERCHANGE TO FOREST HILL DRIVE
CSJ : 0374-05-066
FROM FOREST HILL DRIVE TO CEDAR RIDGE RD

I-820
CSJ : 0008-13-125
FROM I-20/I-820 INTERCHANGE RD

US 287
CSJ : 0172-06-080
FROM I-820/US 287 INTERCHANGE TO BISHOP ST
CSJ : 0172-06-058
FROM US INTERCHANGE TO SUBLETT RD

ROADWAY TYPE (FUNCTIONAL CLASSIFICATION) — DESIGN SPEED (MPH)

ROADWAY TYPE (FUNCTIONAL CLASSIFICATION)	DESIGN SPEED (MPH)
LIMITED ACCESS FREEWAY (URBAN)	60 MPH
LIMITED ACCESS FREEWAY (RURAL)	70 MPH
NON-LIMITED ACCESS FREEWAY (URBAN)	60 MPH
NON-LIMITED ACCESS FREEWAY (RURAL)	70 MPH
FRONTAGE ROADS	40 MPH
RAMPS	40 MPH
COLLECTOR-DISTRIBUTOR	40 MPH
ARTERIAL STREETS	40 MPH
COLLECTOR STREETS	40 MPH
LOCAL STREETS	30 MPH

2014 CAMPO TRANSPORTATION IMPROVEMENT PROGRAM

Southeast CONNECTOR

PREPARED BY: DOS, ARLINGTON, INC.
TEXAS REGISTERED ENGINEERING FIRM F-3199
UNDER THE SUPERVISION OF

LOUIS BRANNON, P.E. — DATE
PROJECT MANAGER

MICHAEL W. SISK — DATE
LICENSED TX, 82307

LEGEND

GENERAL NOTES

ALL LANES, RAMPS AND STREET STUBS ALIGNED TO FACILITATE FUTURE WIDENING.
ALL RAMPS TO BE DESIGNED TO MEET CURRENT TXDOT STANDARDS.
MORE PRECISELY AT 1400' ON SEPTEMBER 15, 2015.

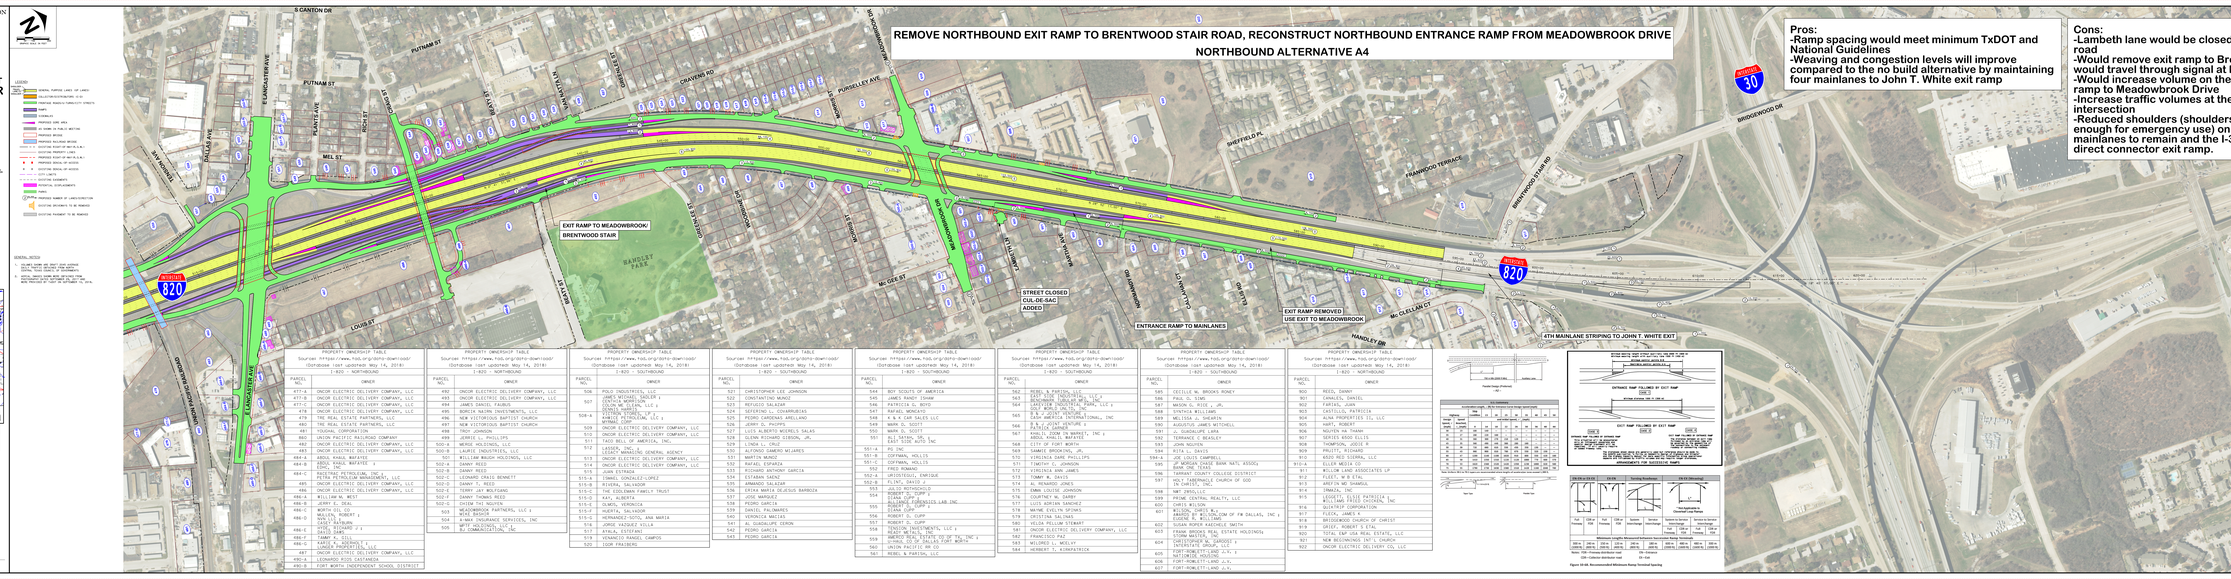

Pros:
-Ramp spacing would meet minimum TxDOT and National Guidelines
-Weaving and congestion levels will improve compared to the no build alternative by maintaining four mainlanes to John T. White exit ramp

Cons:
-Lambeth lane would be closed off from frontage road
-Would remove exit ramp to Brentwood Stair (traffic would travel through signal at Meadowbrook)
-Would increase volume on the northbound exit ramp to Meadowbrook Drive
-Increase traffic volumes at the Meadowbrook intersection
-Reduced shoulders (shoulders not wide enough for emergency use) on existing mainlanes to remain and the I-30 northbound direct connector exit ramp.

PROPERTY OWNERSHIP TABLE
Source: https://www.tad.org/data-downloads/
(Database last updated: May 14, 2018)
I-820 - NORTHBOUND

PARCEL NO.	OWNER
477-1	ONCOR ELECTRIC DELIVERY COMPANY, LLC
477-D	ONCOR ELECTRIC DELIVERY COMPANY, LLC
494	ONCOR ELECTRIC DELIVERY COMPANY, LLC
478	ONCOR ELECTRIC DELIVERY COMPANY, LLC
479	THE REAL ESTATE PARTNERS, LLC
480	THE REAL ESTATE PARTNERS, LLC
481	YOUSHAL COMPANY 2 LLC
860	UNION PACIFIC RAILROAD COMPANY
482	ONCOR ELECTRIC DELIVERY COMPANY, LLC
483	ONCOR ELECTRIC DELIVERY COMPANY, LLC
484-1	ABDUL RAHIC MAFAYEE
484-B	ABDUL RAHIC MAFAYEE & ANNA MAFAYEE
484-C	PETRA PETROLEUM, INC.
485	PETRA PETROLEUM MANAGEMENT, LLC
486	ONCOR ELECTRIC DELIVERY COMPANY, LLC
486-A	ONCOR ELECTRIC DELIVERY COMPANY, LLC
486-B	JERRY K. SEAL
486-C	NORTH OIL CO
486-D	WILSON, ROBERT & RITA LEE
486-E	TAYLOR, CATHRYN
486-F	TAMMY C. SILL
486-G	MARTZ A. HARDING & LINDSEY PROPERTIES, LLC
487	ONCOR ELECTRIC DELIVERY COMPANY, LLC
492-A	ALVAREZ, RICO CASTANEDA
492-B	FORT WORTH INDEPENDENT SCHOOL DISTRICT

PROPERTY OWNERSHIP TABLE
Source: https://www.tad.org/data-downloads/
(Database last updated: May 14, 2018)
I-820 - SOUTHBOUND

PARCEL NO.	OWNER
492	ONCOR ELECTRIC DELIVERY COMPANY, LLC
493	ONCOR ELECTRIC DELIVERY COMPANY, LLC
494	JAMES DANIEL FABRO
495	BORDIS NAIRN INVESTMENTS, LLC
496	NEW VICTORIOUS BAPTIST CHURCH
497	NEW VICTORIOUS BAPTIST CHURCH
498	TROY JOHNSON
499	JERRIE L. PHILLIPS
500-A	MERIDE HOLDINGS, LLC
500-B	LAURIE INDUSTRIES, LLC
501	WILLIAM BUSCH HOLDINGS, LLC
502-A	DANNY REED
502-B	DANNY REED
502-C	LEONARD CRAIG BENNETT
502-D	DANNY T. REED
502-E	TERRY JAY WOLFORD
502-F	DANNY REED & DIXIE THOMASON
503	MEADOWBROOK PARTNERS, LLC 3
504	A-MAX INSURANCE SERVICES, INC
505	M J CONSTRUCTION & M J CONSTRUCTION, INC

PROPERTY OWNERSHIP TABLE
Source: https://www.tad.org/data-downloads/
(Database last updated: May 14, 2018)
I-820 - SOUTHBOUND

PARCEL NO.	OWNER
506	POLO INDUSTRIES, LLC
507	JAMES MICHAEL SADLER & ESTATE OF SUSAN L. SADLER & DONALD HARRIS
508-A	ALL SAINTS EPISCOPAL SCHOOL OF FORT WORTH, INC
509	ONCOR ELECTRIC DELIVERY COMPANY, LLC
510	ONCOR ELECTRIC DELIVERY COMPANY, LLC
512	LESSER, HAROLD
513	ONCOR ELECTRIC DELIVERY COMPANY, LLC
514	ONCOR ELECTRIC DELIVERY COMPANY, LLC
515-A	ISMAEL GONZALEZ-LOPEZ
515-B	RIVERA, SALVADOR
515-C	THE COLEMAN FAMILY TRUST
515-D	KAYA, ALBERT
515-E	OLMOS, VERONICA
515-F	OLMOS, VERONICA
515-G	HERNANDEZ-PONCE, ANA MARIA
516	JORGE VASQUEZ-VILLA
517	ATALA, STEFANY
519	VENANCIO RANGEL CAMPOS
520	IGOR FRAZBERG

PROPERTY OWNERSHIP TABLE
Source: https://www.tad.org/data-downloads/
(Database last updated: May 14, 2018)
I-820 - SOUTHBOUND

PARCEL NO.	OWNER
521	CHRISTOPHER LEE JOHNSON
522	CONSTANTINO MUNOZ
523	PEPUSCO SALAZAR
524	SEFERINO L. CUVARRUBIAS
525	PEDRO CARDENAS ARELLANO
526	JERRY D. PHIPPS
528	LUCIA ALBERTO MORELOS SALAS
528	GLENN RICHARD GIBSON, JR.
529	LINDA L. CRUZ
530	ALFONSO GAMERO MIJARES
531	MARTIN MUNOZ
532	RAFAEL ESPARZA
533	RICHARD ANTHONY GARCIA
534	ESTEBAN SAENZ
535	ARMANDO SALAZAR
536	ERIKA MARIA BEJESUS BARROZO
537	ANTONIO MUNOZ
538	PEDRO GARCIA
539	DANIEL PALOMARES
540	HERMINIA MATIAS
541	AL QUADALUPE CERON
542	PEDRO GARCIA
543	PEDRO GARCIA

PROPERTY OWNERSHIP TABLE
Source: https://www.tad.org/data-downloads/
(Database last updated: May 14, 2018)
I-820 - SOUTHBOUND

PARCEL NO.	OWNER
544	ROY SCOUTS OF AMERICA
545	JAMES RANDY ISHAM
546	PATRICIA G. BOYD
547	RAFAEL MONCAYO
548	A & A CAR SALES LLC
549	MARK D. SCOTT
550	MARK D. SCOTT
551	ALI SAYAH, JR., SAYAH SAYAH, INC
551-A	PG INC
551-B	COFFMAN, HOLLIS
551-C	COFFMAN, HOLLIS
551-D	COFFMAN, HOLLIS
552-A	ARIZTEGUI, ENRIQUE
552-B	FLINT, DAVID J
553	JULIO ROTHGOLD
554	ROBERT D. DUPP & ALICE DUPP
555	BUILDING FORECLAS LAB INC
556	ROBERT D. DUPP & ALICE DUPP
556	ROBERT D. DUPP
557	ROBERT D. DUPP
558	TENISON, TIMOTHY L
559	RAFFAELLI REAL ESTATE CO OF TX, INC 3
559	TENISON CO OF DALLAS / FORT WORTH
560	UNION PACIFIC RR CO
561	REBEL M PARTIN, LLC

PROPERTY OWNERSHIP TABLE
Source: https://www.tad.org/data-downloads/
(Database last updated: May 14, 2018)
I-820 - SOUTHBOUND

PARCEL NO.	OWNER
562	REBEL M PARTIN, LLC
563	FORT WORTH INDUSTRIAL, LLC
564	CASTLEROCK INDUSTRIAL, LLC 2 SOLE WORLD UNITED INC
565	1-20 / 820 INTERCHANGE, LTD LAS AMERICAS INVESTMENTS, INC
566	B & J JOINT VENTURE 1 JOINT VENTURE
567	KHALIL ZEEK AL MASRI & ABDUL KHALIL MAFAYEE
568	CITY OF FORT WORTH
569	SAMUEL BROOKLYN, JR.
570	VIRGINIA DARE PHILLIPS
571	TIMOTHY C. JOHNSON
572	VIRGINIA DARE JAMES
573	TOMMY W. DAVIS
574	AL RICARDO JONES
575	EMMA LOUISE JOHNSON
576	EMMA LOUISE JOHNSON
577	LUIS ADRIAN GAMEZ
578	WAYNE EVELYN SPINKS
579	CRISTINA SALINAS
580	VELDA FELLOWS STEWART
581	ONCOR ELECTRIC DELIVERY COMPANY, LLC
582	FRANCISCO PAZ
583	SHEFFIELD PLACE 1
584	HERBERT T. KINKPATRICK

PROPERTY OWNERSHIP TABLE
Source: https://www.tad.org/data-downloads/
(Database last updated: May 14, 2018)
I-820 - NORTHBOUND

PARCEL NO.	OWNER
585	CECILIA M. BROOKS-ROWEY
586	PAUL G. SIMS
587	MASON G. RICE, JR.
588	SYNTHIA WILLIAMS
589	MELISSA A. SHEARIN
590	AUGUSTUS JAMES MITCHELL
591	J. GUADALUPE LARA
592	TERRANCE C BEASLEY
593	JOHN NEUHOFF
594	RITA L. DAVIS
594-A	JOE LOUIS CAMPBELL
595	JP MORGAN CHASE BANK NATL 453002 TAX DEPT
596	TARRANT COUNTY COLLEGE DISTRICT
597	HOLY FAITHFAMILY CHURCH OF GOD IN CHRIST, INC.
598	NAT OROLLC
599	PRIME RETAIL REALTY, LLC
600	CHRIS WILSON
601	TRUSTEES OF BOARD OF FR DALLAS, INC 1 CLOYCE TV. WILLIAMS
602	CLOYCE TV. WILLIAMS
603	FRANK BROOKS REAL ESTATE HOLDINGS, STOW MASTER, LTD
604	SUB BRIDGEWOOD, LLC 1 CHRISTOPHER SUBLETT
605	FORT-ROBERTS-LAND C/Y, I CHRISTOPHER SUBLETT
606	FORT-ROBERTS-LAND J,V,
607	FORT-ROBERTS-LAND J,V,

PROPERTY OWNERSHIP TABLE
Source: https://www.tad.org/data-downloads/
(Database last updated: May 14, 2018)
I-820 - NORTHBOUND

PARCEL NO.	OWNER
900	REED, DANNY
901	CANNELS, DANIEL
902	MARTELL, JOHN
903	CASTILLO, PATRICIA
904	MARTELL, JOHN
905	HART, ROBERT
906	NGUYEN, HA THANH
907	SERIES 4500 ELLIS
908	THOMPSON, JUDITH
909	PRUITT, RICHARD
910	4500 ELLIS SERIES, LLC
910-A	ELLER MEDIA CO
911	MOLINA LAND ASSOCIATES LP
912	FLINT, W B ETAL
913	BRUTON, MICHAEL
914	LEWALD, JR
915	WILLIAMS, ELSIE PATRICIA
916	WILLIAMS FAMILY TRUST, THE
917	QUIKTRIP CORPORATION
917	FLEEK, JAMES E
918	BRIDGEWOOD CHURCH OF CHRIST
919	BRIDGEWOOD CHURCH OF CHRIST
920	TOTAL PAR USA REAL ESTATE, LLC
921	SUB BRIDGEWOOD, LLC 1 CHRISTOPHER SUBLETT
922	ONCOR ELECTRIC DELIVERY CO, LLC

Design Speed
Lane Width
Shoulder Width
Outside
Inside
Median
Auxiliary Lanes
Outside
Inside
Median
Shoulder Width
Outside
Inside
Median
Bridge Width
Vertical Clearance
Horizontal Clearance
Bridge Rail
Outside
Inside
Median
Outside
Inside
Median
Outside
Inside
Median