HOUSTON DISTRICT
PROJECT DEVELOPMENT

FM 1960

PRELIMINARY
SUBJECT TO CHANGE

SCHEMATIC LAYOUT
FM 1960

COUNTY: HARRIS COUNTY
CSJ: 1960-01-000, 1960-01-006
LIMITS FROM: BEGIN PROJECT
LIMITS TO: LAKE HOUSTON
PROJECT NO.: N/A
APPROVED: N/A

SCALE OF DESIGN DRAWINGS
H: 1"=40'
V: 1"=4'

DATE NO.
_____
_____

LEGEND

DESCRIPTION	STYLE/COLOR	WIDTH	DESCRIPTION

COLOR/FILL LEGEND

DESCRIPTION	COLOR
PROPOSED ROADWAYS	
PROPOSED ROADWAYS	
SHRUGS	

SCALE

0' 10' 20' 40' 80'

DESIGN CRITERIA

FUNCTIONAL CLASSIFICATION: PRINCIPAL ARTERIAL
DESIGN CRITERIA: LOW SPEED URBAN STREETS
MAIN LANE DESIGN SPEED: 45 MPH
FRONTAGE ROAD DESIGN SPEED: 35 MPH

VICINITY MAP

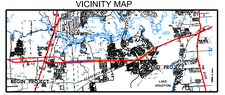

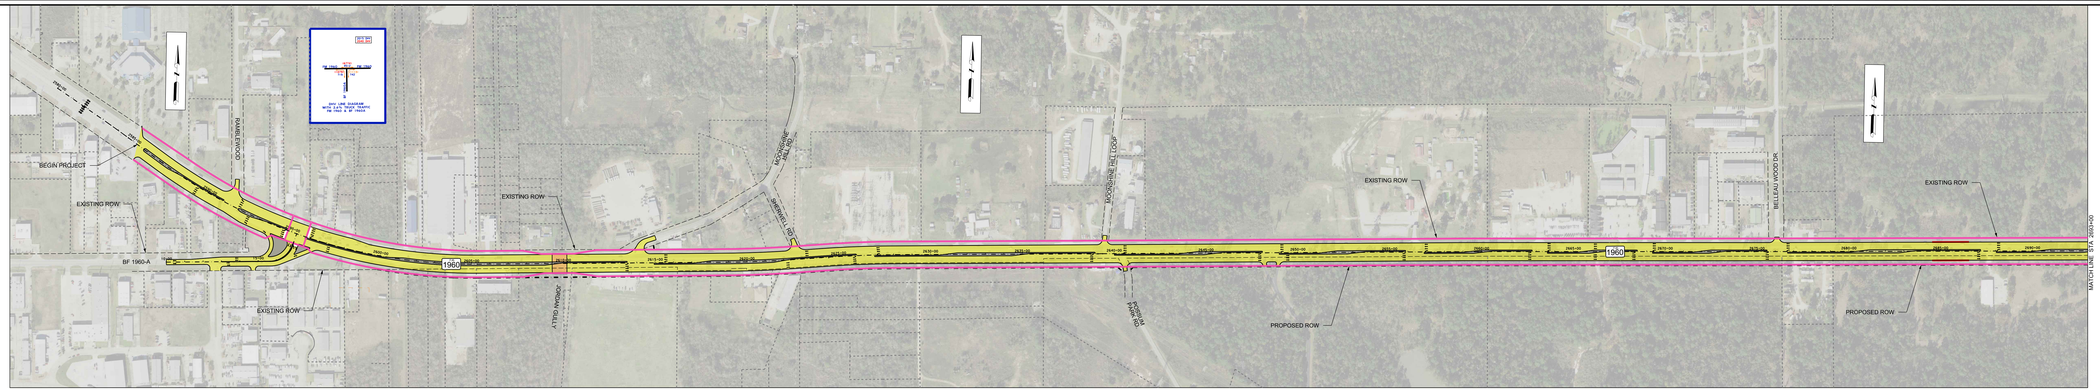

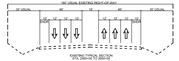

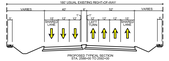

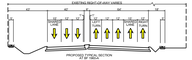

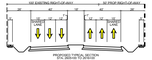

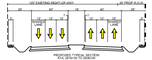

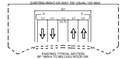

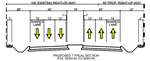

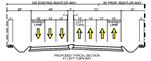

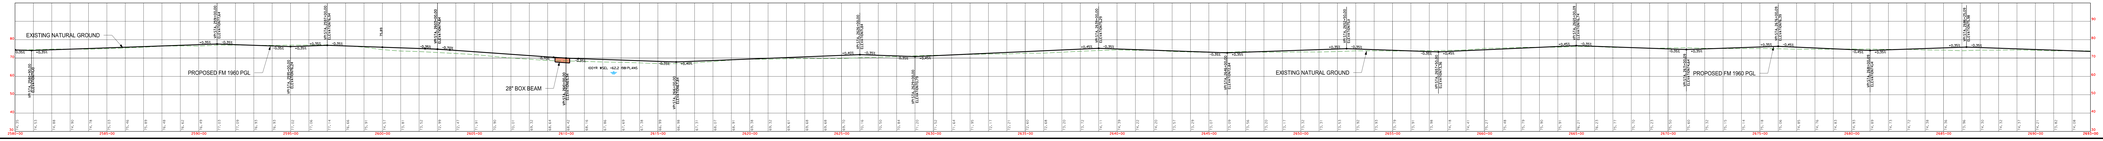

WATCH LINE TEXT - DO NOT PLOT