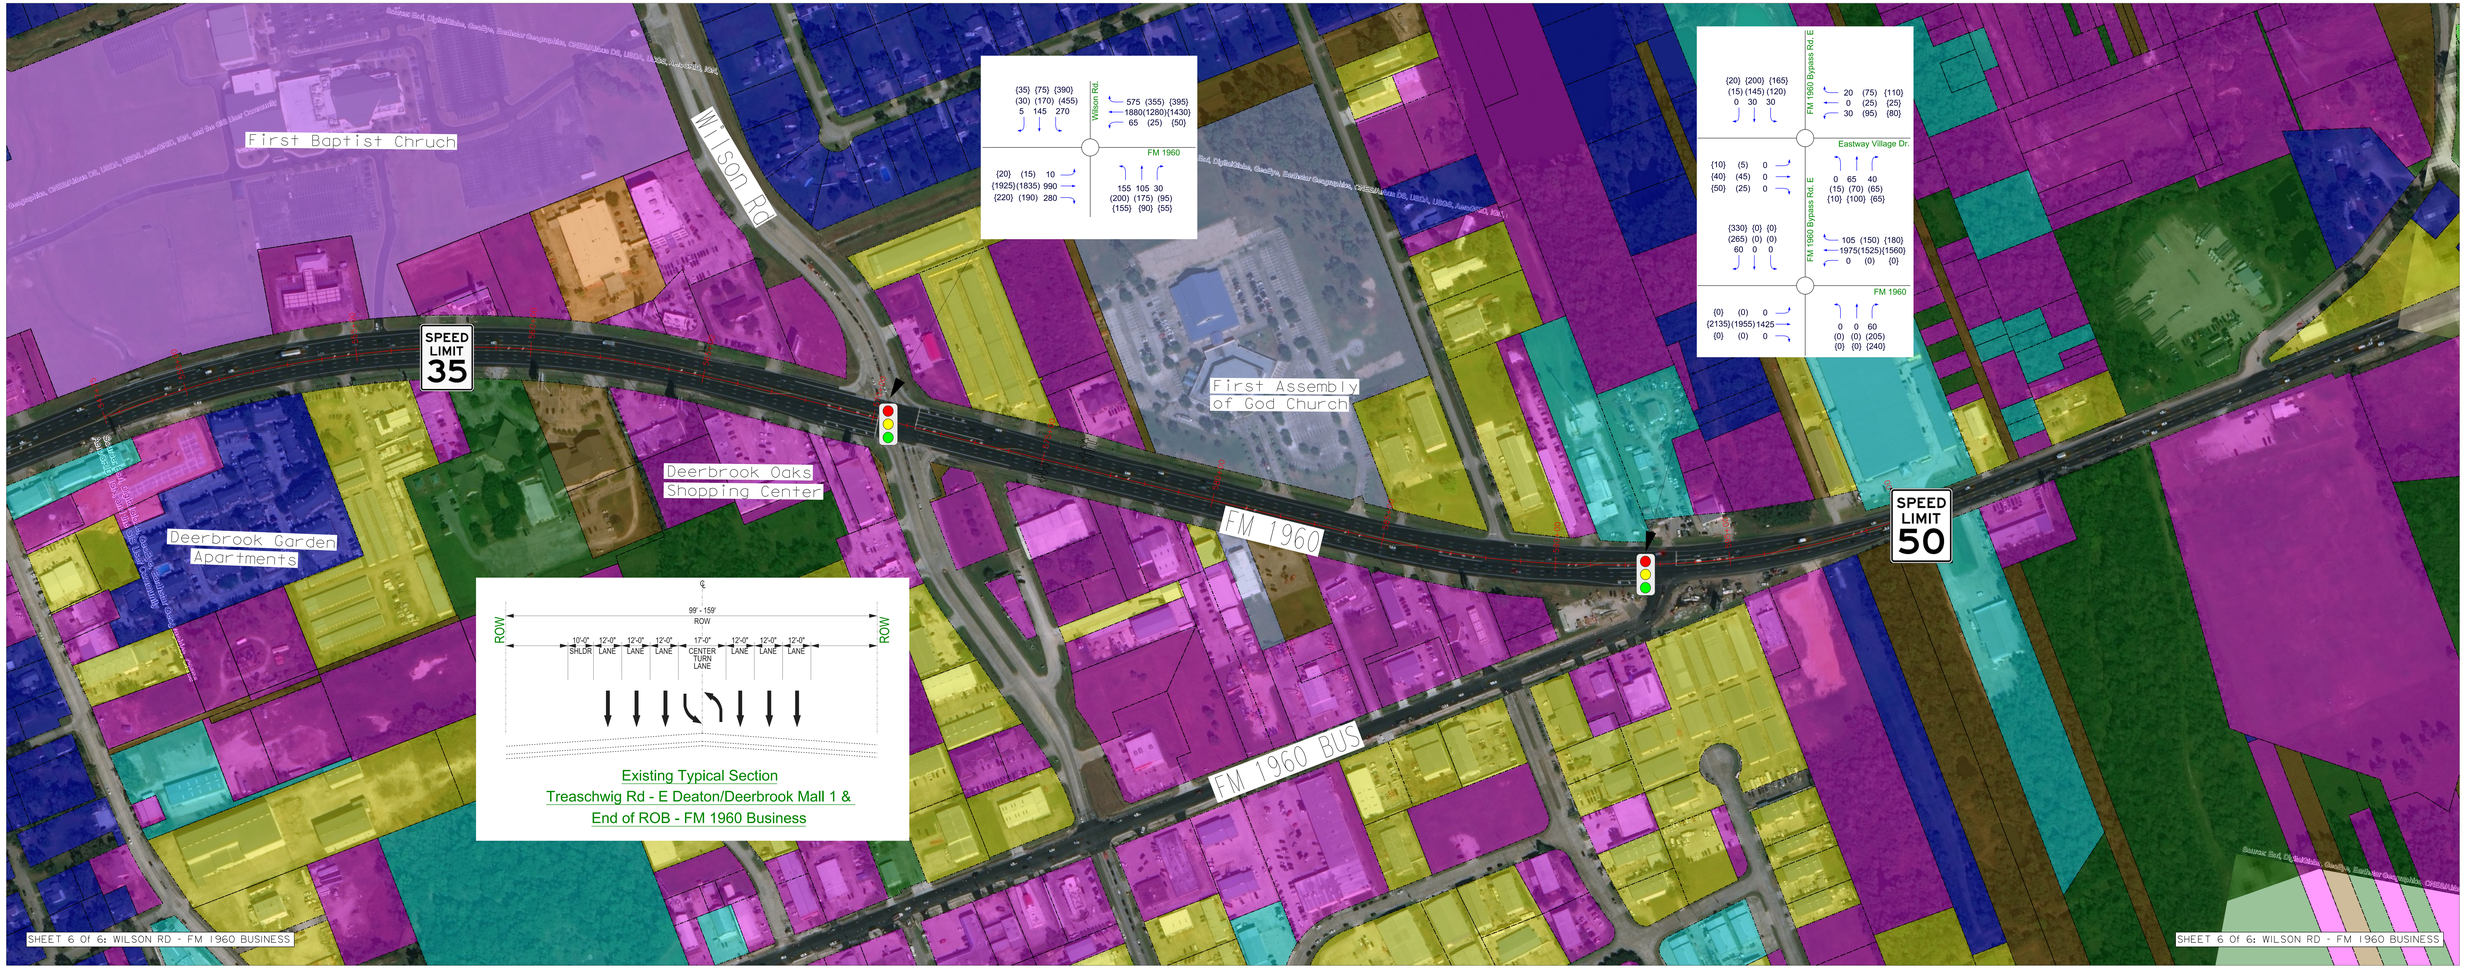

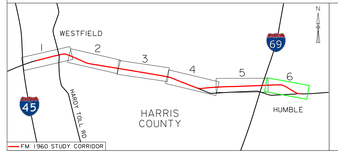

LEGEND
- PARCEL BOUNDARY LINE
- SIGNALIZED INTERSECTION
- TRAFFIC FLOW
- x (x) (x) A.M. (P.M.) {SAT}

LAND USE
- COMMERCIAL
- RESIDENTIAL
- GOV/MED/EDU
- UNDEVELOPABLE
- MIXED USE
- VACANT DEVELOPABLE FARMLAND
- INDUSTRIAL
- OTHER
- UNKNOWN
- PARKS/OPEN SPACE

LAND USE AND PARCEL DATA ARE APPROXIMATE; SOURCE: H-GAC

N

0 100' 200'
SCALE: 1"=100'

FM 1960 Access Management

Mobility / Safety / Access

LEGEND
- PARCEL BOUNDARY LINE
- SIGNALIZED INTERSECTION
- TRAFFIC FLOW
- x (x) (x) A.M. (P.M.) {SAT}

LAND USE
- COMMERCIAL
- RESIDENTIAL
- GOV/MED/EDU
- UNDEVELOPABLE
- MIXED USE
- VACANT DEVELOPABLE FARMLAND
- INDUSTRIAL
- OTHER
- UNKNOWN
- PARKS/OPEN SPACE

LAND USE AND PARCEL DATA ARE APPROXIMATE; SOURCE: H-GAC

N

0 100' 200'
SCALE: 1"=100'

Texas Department of Transportation © 2017

ARCADIS Design & Consultancy for natural and built assets

FM 1960 ACCESS MANAGEMENT STUDY
FROM EAST GATEWICK TO FM 1960 BUSINESS
HARRIS COUNTY, TEXAS
EXISTING CONDITIONS

WILSON RD - FM 1960 BUSINESS
SHEET 6 Of 6