HOUSTON DISTRICT
HARRIS COUNTY
FM 2100
SCHEMATIC PROFILE
FM 2100
BEGIN PROJECT STA 232+00
END PROJECT STA 365+00
LEGEND
COLOR FILL LEGEND
SCALE
DESIGN CRITERIA
VICINITY MAP

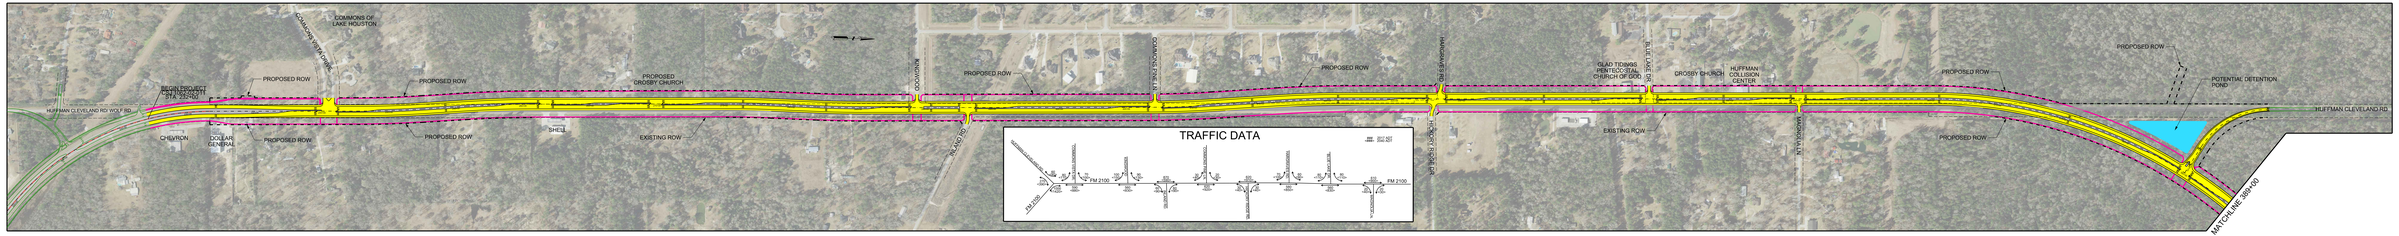

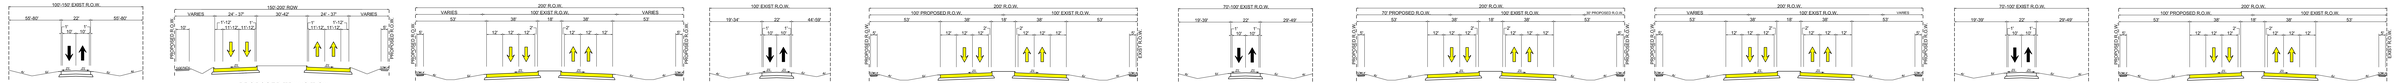

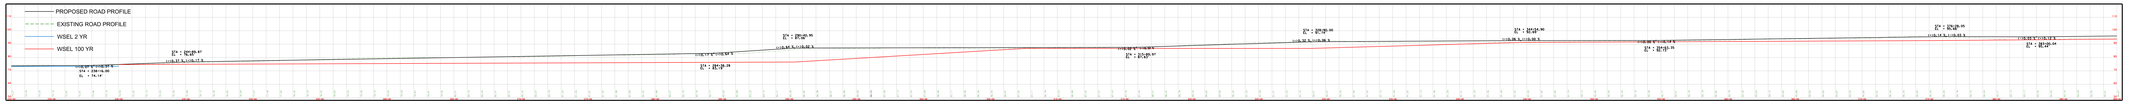

FM 2100

FIRST COMPANY
GALLOT COMPANY