SCHEMATIC LAYOUT

FM 2100

COUNTY	HIGHWAY	DIST	CONTROL	SECT	JOB	PROJECT ID
HARRIS	FM 2100	HOU	0912	90	07	391-01-022

SCALE: 1" = 1000'

LEGEND


COLORFILL LEGEND

SCALE

DESIGN CRITERIA


TYPICAL SECTIONS

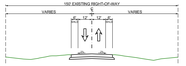

EXISTING FM 2100 TYPICAL SECTION

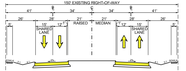

PROPOSED TYPICAL SECTION
STA. 135+00 TO 165+00

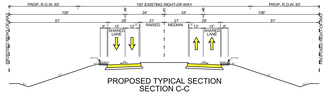

PROPOSED TYPICAL SECTION
SECTION C-C

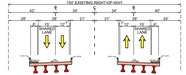

PROPOSED TYPICAL SECTION
SECTION D-D

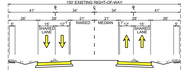

PROPOSED TYPICAL SECTION
STA. 199H00 TO STA. 230+00

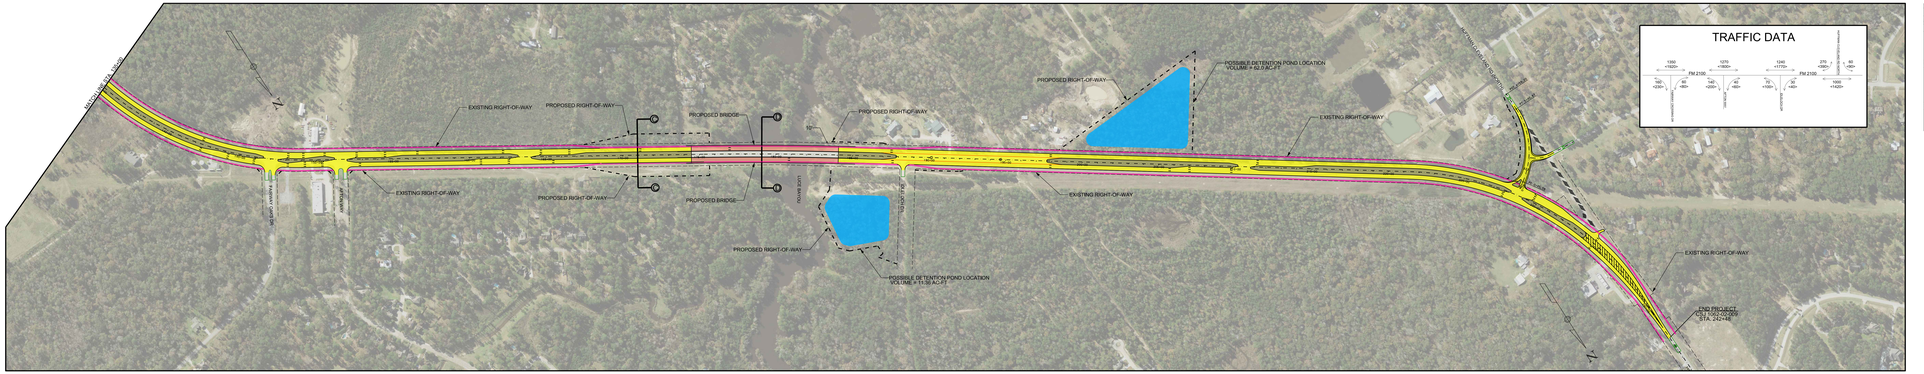

TRAFFIC DATA

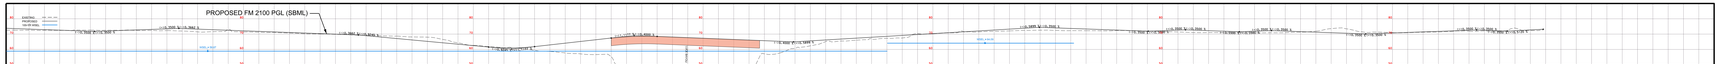
PROPOSED FM 2100 PGL (SBML)
EXISTING
PROPOSED
