PROPOSED FM 518

HOUSTON DISTRICT
PROJECT DEVELOPMENT

SEGMENTS LAYOUT
FM 518
SEGMENT 1 BEGIN
BEGIN STA 23+50.00
END STA 174+00.00
SEGMENT 2 BEGIN
BEGIN STA 174+00.00
END STA 270+00.00


LEGEND		
EXISTING RIGHT OF WAY		
PROPOSED RIGHT OF WAY		
PROPOSED SEPARATE PROJECT (CSJ: 0598-02-117)		
PROPOSED PAVEMENT		
PROPOSED SIDEWALK		
PROPOSED NOISE WALL		
PROPOSED RETAINING WALL		
PROPOSED BRIDGE		
PROPOSED CULVERT		
PROPOSED SIGNAL		
PROPOSED ROUNDABOUT		
PROPOSED ROUNDABOUT		

COLOR/FILL LEGEND
EXISTING ASPHALT
EXISTING CONCRETE

SCALE
1" = 20' 1" = 40' 1" = 60' 1" = 80'

DESIGN CRITERIA
FUNCTIONAL CLASSIFICATION: MINOR ARTERIAL
MAINLANE DESIGN SPEEDS: 50 MPH (MINOR ARTERIAL)
MAINLANE DESIGN SPEEDS: 40 MPH (MINOR ARTERIAL STREET)
DESIGN VEHICLE: WB-67 (TRUCK)
DESIGN VEHICLE FOR TURN LANES: WB-67 (TRUCK)
DESIGN VEHICLE FOR TURN LANES: WB-67 (TRUCK)

ALIGNMENT DATA

PI					

VICINITY MAP

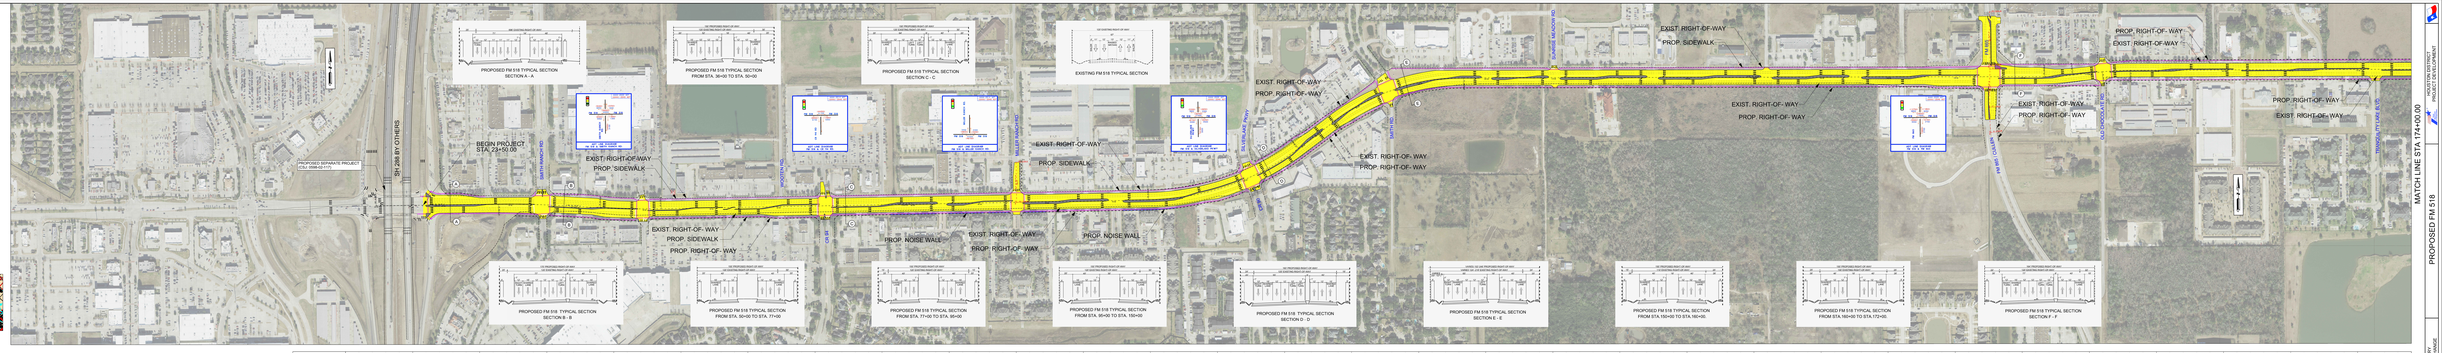

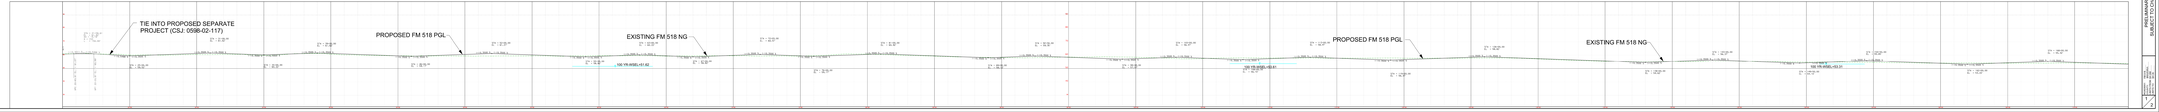

PROPOSED FM 518

HOUSTON DISTRICT
PROJECT DEVELOPMENT


