FM 529 ALTERNATIVES - FROM SH 99 (GRAND PKWY) TO FM 362

FM 529 - FM 362 TO SH 99 (GRAND PKWY) - AT-GRADE ROW ALTERNATIVES

PRELIMINARY SUBJECT TO CHANGE

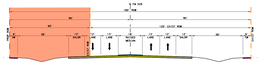

PROP TYPICAL SECTION
ATTORNEY ALTERNATIVE 1: WIDEN TO THE NORTH
FROM FM 362 TO WILSON RD EXIT OUT POINT

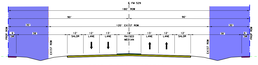

PROP TYPICAL SECTION
ATTORNEY ALTERNATIVE 2: WIDEN ON BOTH SIDES
FROM FM 362 TO WILSON RD EXIT OUT POINT

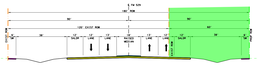

PROP TYPICAL SECTION
ATTORNEY ALTERNATIVE 3: WIDEN TO THE SOUTH
FROM FM 362 TO WILSON RD EXIT OUT POINT

ALTERNATIVE 1
WIDEN TO THE NORTH

ALTERNATIVE 2
WIDEN ON BOTH SIDES

ALTERNATIVE 3
WIDEN TO THE SOUTH

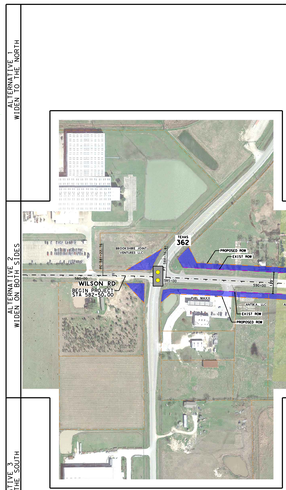
WILSON RD
EXIT ONLY
NO EXIT
FM 362
PROPOSED ROW
EXCESS ROW
EXIST ROW
PROPOSED ROW
EXIST ROW
PROPOSED ROW
EXIST ROW
PROPOSED

FM 529 ALTERNATIVES - FROM SH 99 (GRAND PKWY) TO FM 362

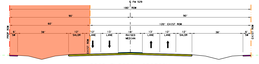

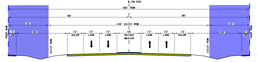

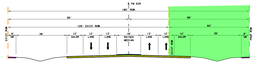

ALTERNATIVE 1
WIDEN TO THE NORTH

ALTERNATIVE 2
WIDEN ON BOTH SIDES

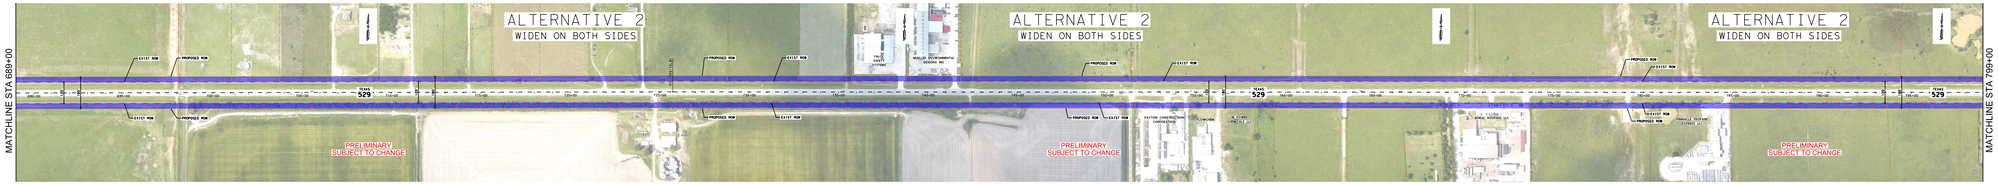

ALTERNATIVE 3
WIDEN TO THE SOUTH

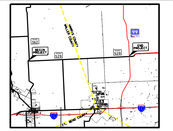

PLAN LEGEND

- ALTERNATIVE 1
- ALTERNATIVE 2
- ALTERNATIVE 3
- EXIST PARCEL/ROW
- PROPOSED ROW
- EXISTING SIGNAL
- EXISTING FLASHING YELLOW
- EXISTING 4-WAY STOP WITH FLASHING RED

FUNCTIONAL CLASSIFICATION:
RURAL MAJOR COLLECTOR
DESIGN SPEED: 50 MPH

2018	(10,850)	ADT
2038	(52,450)	ADT
2045	(59,800)	ADT

NOT A BIDDING DOCUMENT

PRELIMINARY

Texas Department of Transportation

AECOM

AT-GRADE ALTERNATIVE

10/18/2019

HOUSTON DISTRICT

CONCEPTUAL SCHEMATIC
HARRIS AND WALLER COUNTIES
FM 529
FROM FM 362
TO SH 99 (GRAND PKWY)

4/15/2019
DATE

FM 529 - FM 362 TO SH 99 (GRAND PKWY) - AT-GRADE ROW ALTERNATIVES
PRELIMINARY SUBJECT TO CHANGE

FM 529 ALTERNATIVES - FROM SH 99 (GRAND PKWY) TO FM 362

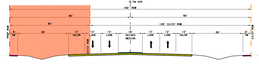

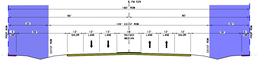

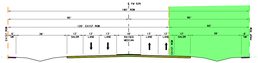

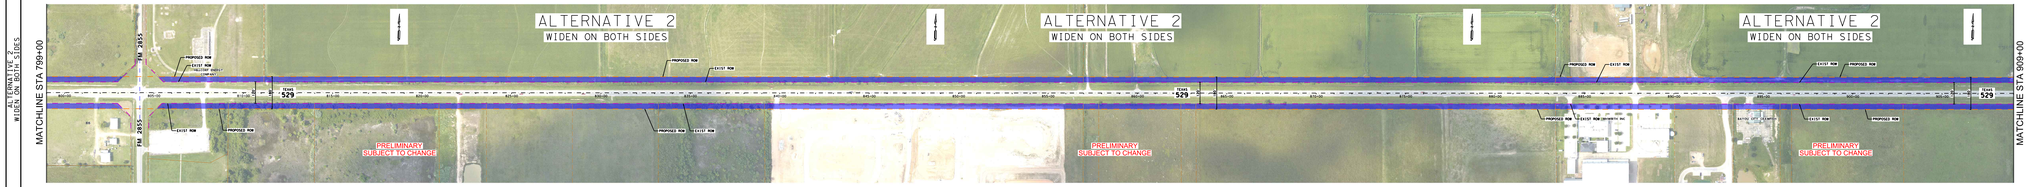

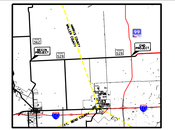

PLAN LEGEND

- ALTERNATIVE 1
- ALTERNATIVE 2
- ALTERNATIVE 3
- EXIST PARCEL/ROW
- PROPOSED ROW
- EXISTING SIGNAL
- EXISTING FLASHING YELLOW
- EXISTING 4-WAY STOP WITH FLASHING RED

FUNCTIONAL CLASSIFICATION:
RURAL MAJOR COLLECTOR
DESIGN SPEED: 50 MPH

2018	(10,850)	ADT
2038	(52,450)	ADT
2045	(59,800)	ADT

NOT A BIDDING DOCUMENT

Preliminary plans are not to be used for bidding or construction purposes

PRELIMINARY

Plans released for the purpose of interim review only under the authority of Kevin Ellis, P.E. 129xxx on 10/18/2019. It is not to be used for bidding or construction purposes.

AECOM
400 Century Plaza Dr., Ste. 140
Houston, TX 77073
281.436.2000

FM 529 ADDITIONAL STUDY
AT-GRADE ALTERNATIVE

10/18/2019

Texas Department of Transportation

HOUSTON DISTRICT

CONCEPTUAL SCHEMATIC
HARRIS AND WALLER COUNTIES
FM 529
FROM FM 362
TO SH 99
PROJECT LENGTH: 10.2 MILES

4/15/2019

DATE

FM 529 - FM 362 TO SH 99 (GRAND PKWY) - AT-GRADE ROW ALTERNATIVES
PRELIMINARY SUBJECT TO CHANGE

FM 529 ALTERNATIVES - FROM SH 99 (GRAND PKWY) TO FM 362

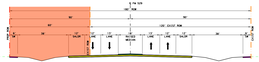

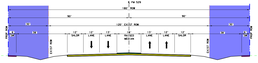

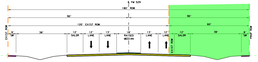

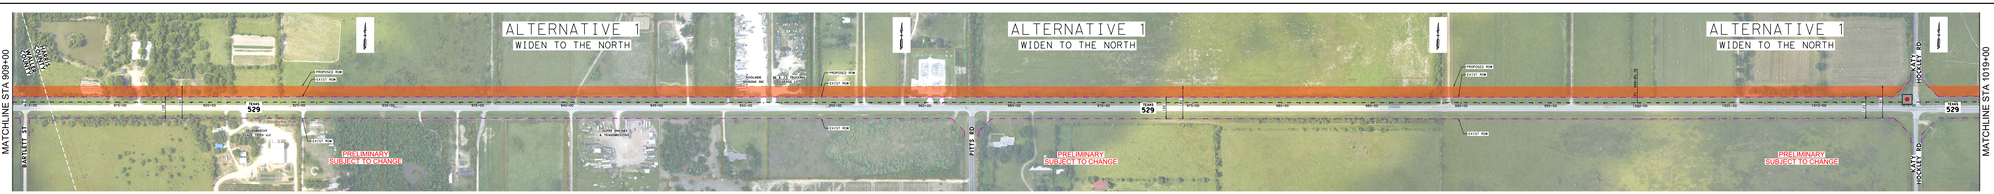

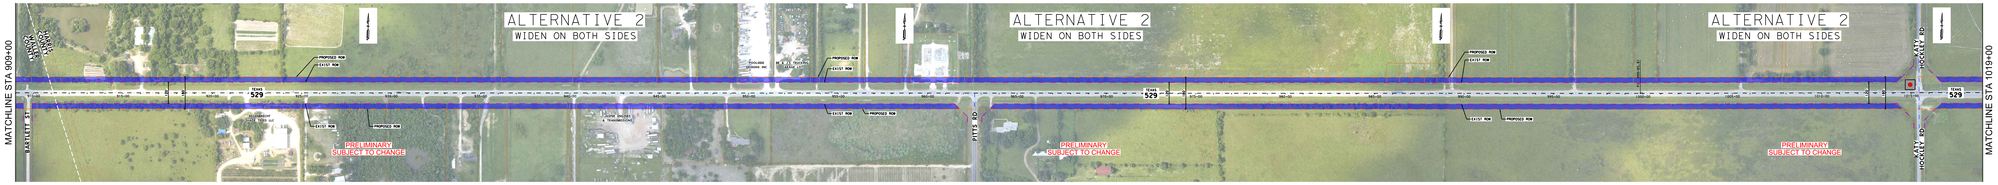

PLAN LEGEND

- ALTERNATIVE 1
- ALTERNATIVE 2
- ALTERNATIVE 3
- EXIST PARCEL/ROW
- PROPOSED ROW
- EXISTING SIGNAL
- EXISTING FLASHING YELLOW
- EXISTING 4-WAY STOP WITH FLASHING RED

FUNCTIONAL CLASSIFICATION:
RURAL MAJOR COLLECTOR
DESIGN SPEED: 50 MPH

2018	(10,850)	ADT
2038	(52,450)	ADT
2045	(59,800)	ADT

NOT A BIDDING DOCUMENT

PRELIMINARY

Texas Department of Transportation

AECOM

FM 529
AT-GRADE ALTERNATIVE

HOUSTON DISTRICT

CONCEPTUAL SCHEMATIC
HARRIS AND WALLER COUNTIES
FM 529
FROM FM 362
TO SH 99
PROJECT LENGTH: 10.0 MILES

4/15/2019

FM 529 - FM 362 TO SH 99 (GRAND PKWY) - AT-GRADE ROW ALTERNATIVES

PRELIMINARY SUBJECT TO CHANGE

FM 529 ALTERNATIVES - FROM SH 99 (GRAND PKWY) TO FM 362

FM 529 - FM 362 TO SH 99 (GRAND PKWY) - AT-GRADE ROW ALTERNATIVES

PRELIMINARY SUBJECT TO CHANGE

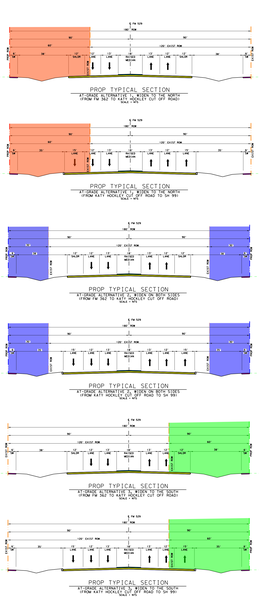

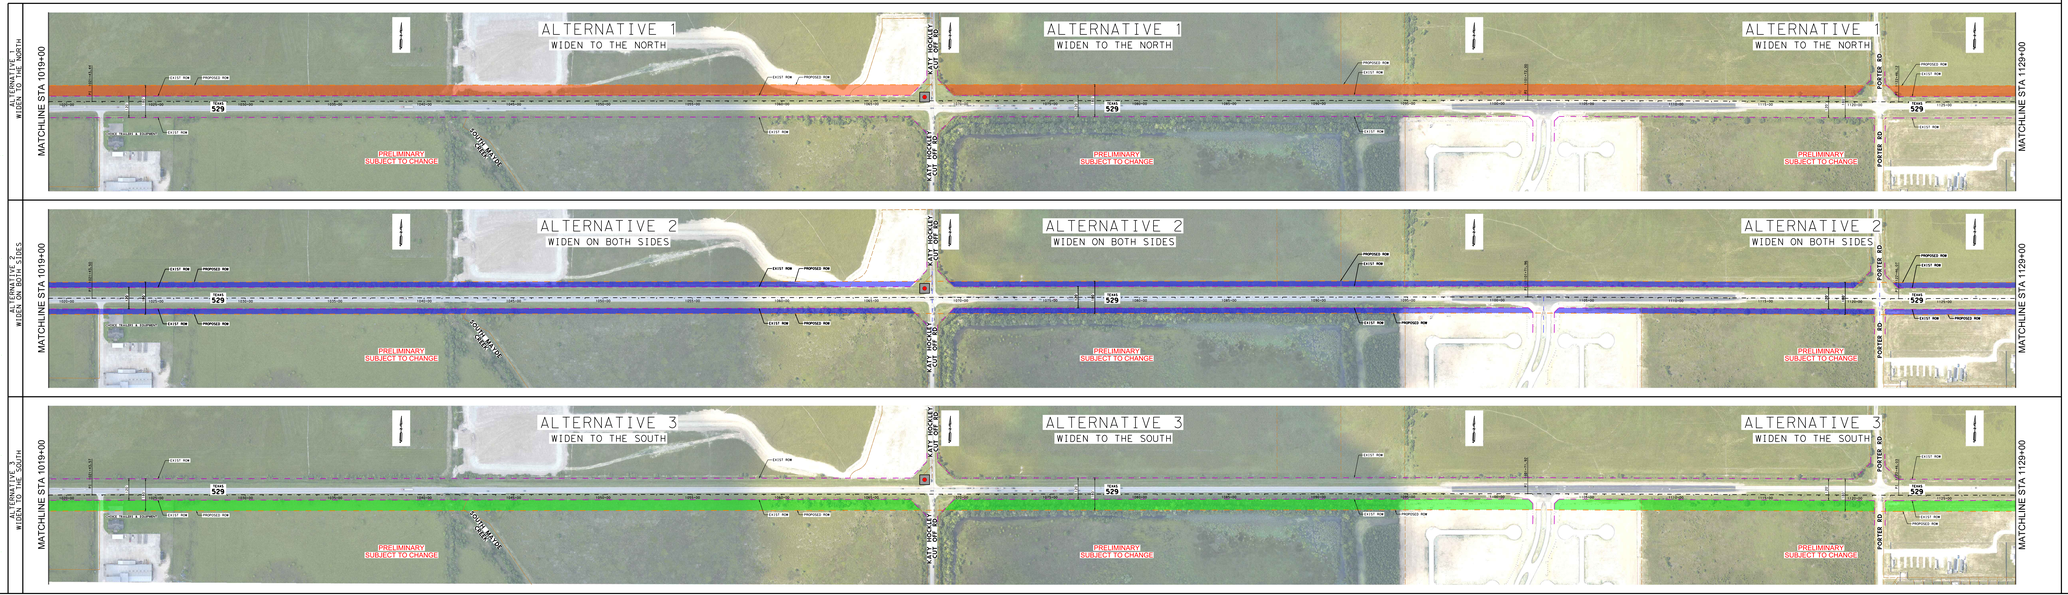

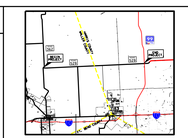

PLAN LEGEND

- ALTERNATIVE 1
- ALTERNATIVE 2
- ALTERNATIVE 3
- EXIST PARCEL/ROW
- PROPOSED ROW
- EXISTING SIGNAL
- EXISTING FLASHING YELLOW
- EXISTING 4-WAY STOP WITH FLASHING RED

FUNCTIONAL CLASSIFICATION:
RURAL MAJOR COLLECTOR
DESIGN SPEED: 50 MPH

2018	(10,850)	ADT
2038	(52,450)	ADT
2045	(59,800)	ADT

TEXT & EXISTING DOCUMENT

PRELIMINARY

THIS DOCUMENT IS RELEASED FOR THE PURPOSE OF INTERIM REVIEW ONLY AND SHALL NOT BE USED FOR BIDDING OR CONSTRUCTION PURPOSES.

AECOM
300 CONVENT STREET, SUITE 1500
SAN ANTONIO, TEXAS 78205
WWW.AECOM.COM

FM 529 GRADE SEP. STUDY
AT-GRADE ALTERNATIVE

11/16/2018

Texas Department of Transportation

HOUSTON DISTRICT

CONCEPTUAL SCHEMATIC
HARRIS AND WALLER COUNTIES
FM 529
FROM FM 362
TO SH 99
PROJECT LENGTH: 10.2 MILES

11/16/2018

DATE

FM 529 ALTERNATIVES - FROM SH 99 (GRAND PKWY) TO FM 362

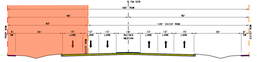

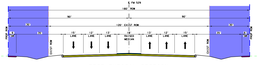

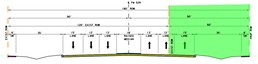

ALTERNATIVE 1
WIDEN TO THE NORTH

ALTERNATIVE 2
WIDEN ON BOTH SIDES

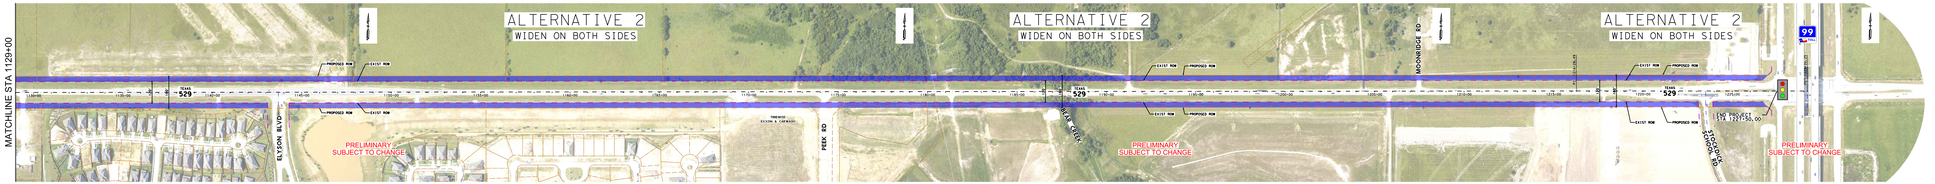

ALTERNATIVE 3
WIDEN TO THE SOUTH

PLAN LEGEND

- ALTERNATIVE 1
- ALTERNATIVE 2
- ALTERNATIVE 3
- EXIST PARCEL/ROW
- PROPOSED ROW
- EXISTING SIGNAL
- EXISTING FLASHING YELLOW
- EXISTING 4-WAY STOP WITH FLASHING RED

FUNCTIONAL CLASSIFICATION:
RURAL MAJOR COLLECTOR
DESIGN SPEED: 50 MPH

2018	(10,850)	ADT
2038	(52,450)	ADT
2045	(59,800)	ADT

NOT A BIDDING DOCUMENT	AECOM
PRELIMINARY	FM 529 OVERVIEW STUDY ALT GRADE ALTERNATIVE

Texas Department of Transportation

HOUSTON DISTRICT

CONCEPTUAL SCHEMATIC
HARRIS AND WALLER COUNTIES
FM 529
FROM FM 362
TO SH 99
PROJECT LENGTH: 12.2 MILES

4/15/2019

DATE:

PRELIMINARY SUBJECT TO CHANGE

FM 529 - FM 362 TO SH 99 (GRAND PKWY) - AT-GRADE ROW ALTERNATIVES