FM 529 Conceptual Alternatives

ALTERNATIVE 1 - WIDEN TO THE NORTH

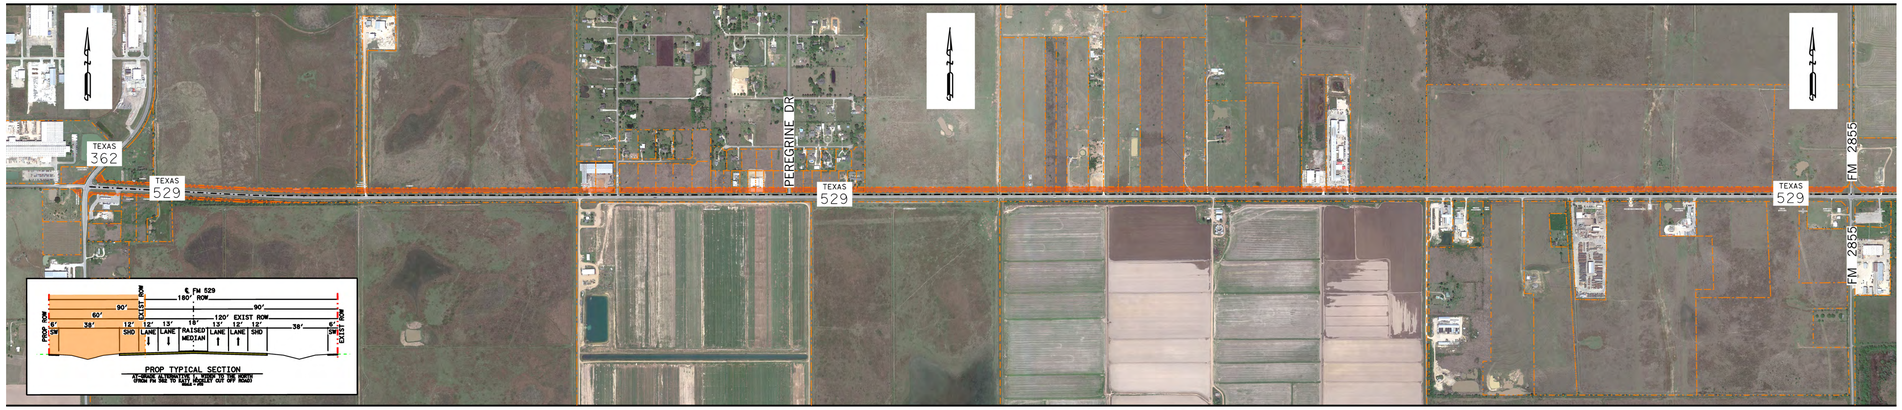

ALTERNATIVE 2 - WIDEN ON BOTH SIDES

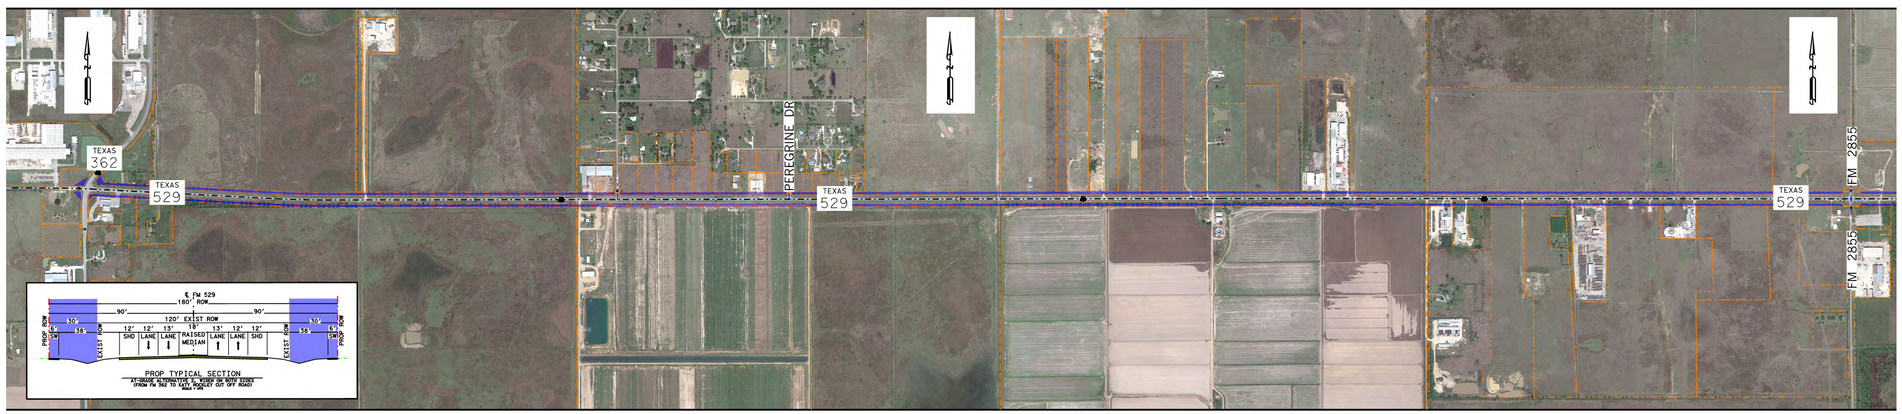

ALTERNATIVE 3 - WIDEN TO THE SOUTH

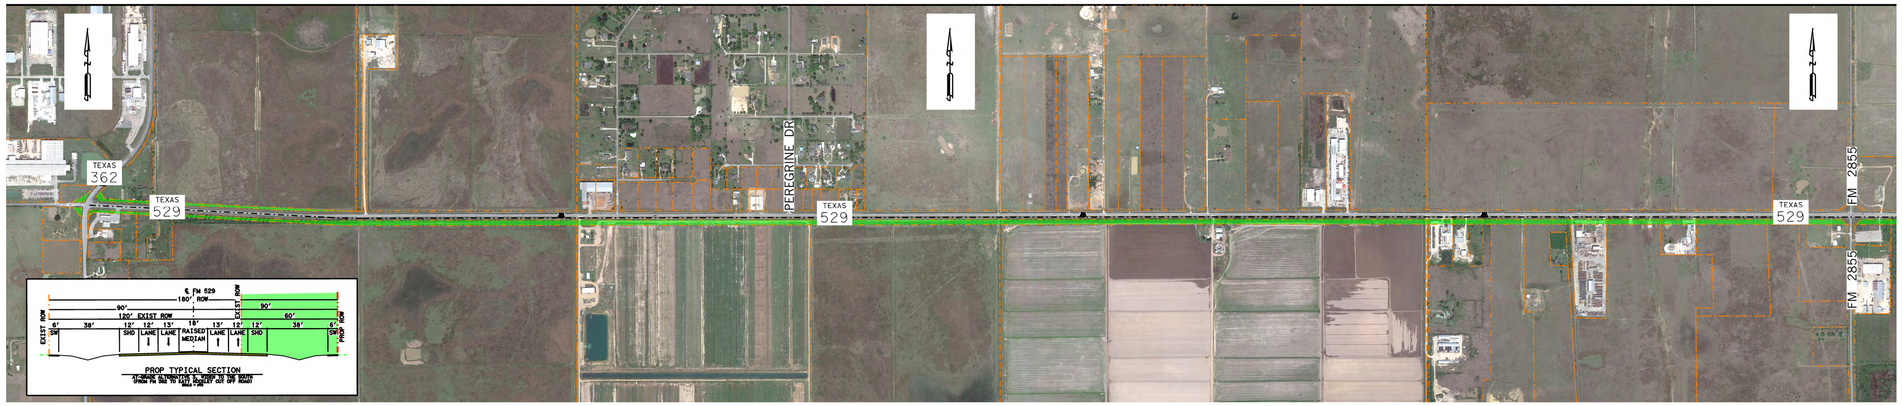

FM 529 Conceptual Alternatives

ALTERNATIVE 1 - WIDEN TO THE NORTH

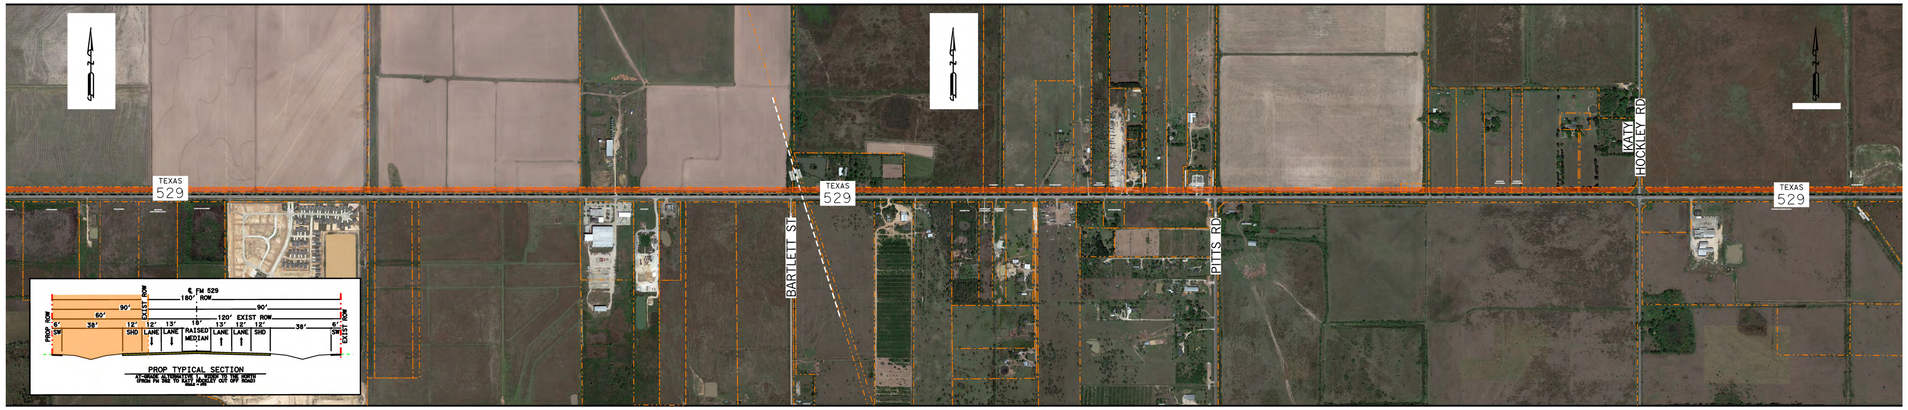

ALTERNATIVE 2 - WIDEN ON BOTH SIDES

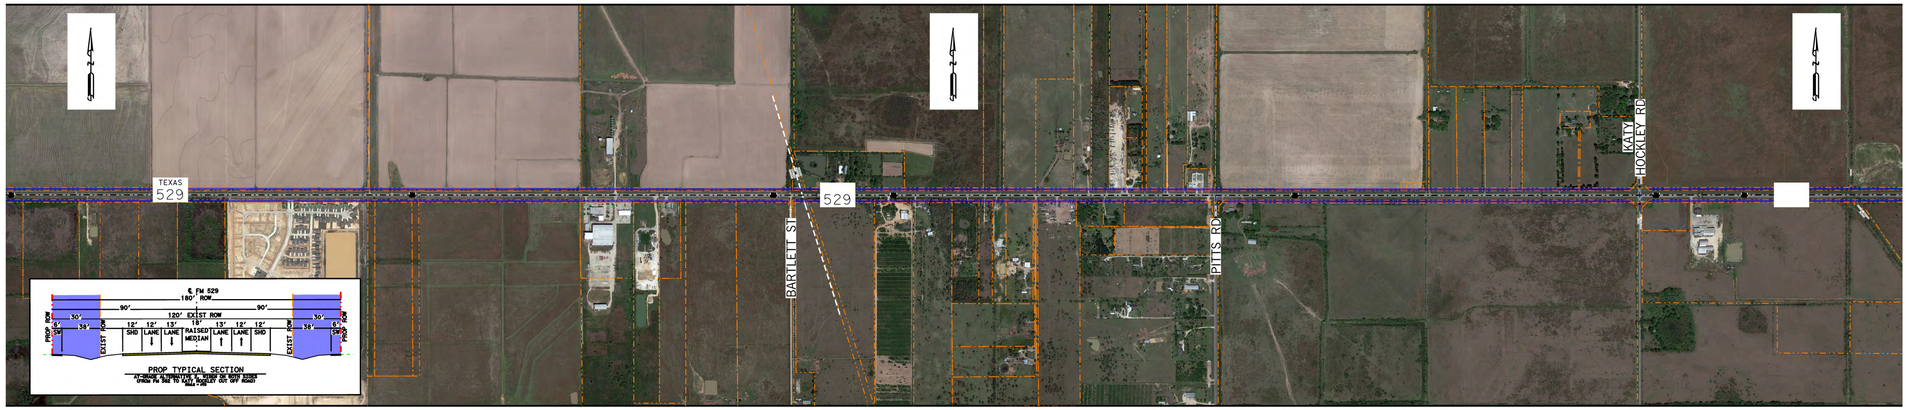

ALTERNATIVE 3 - WIDEN TO THE SOUTH

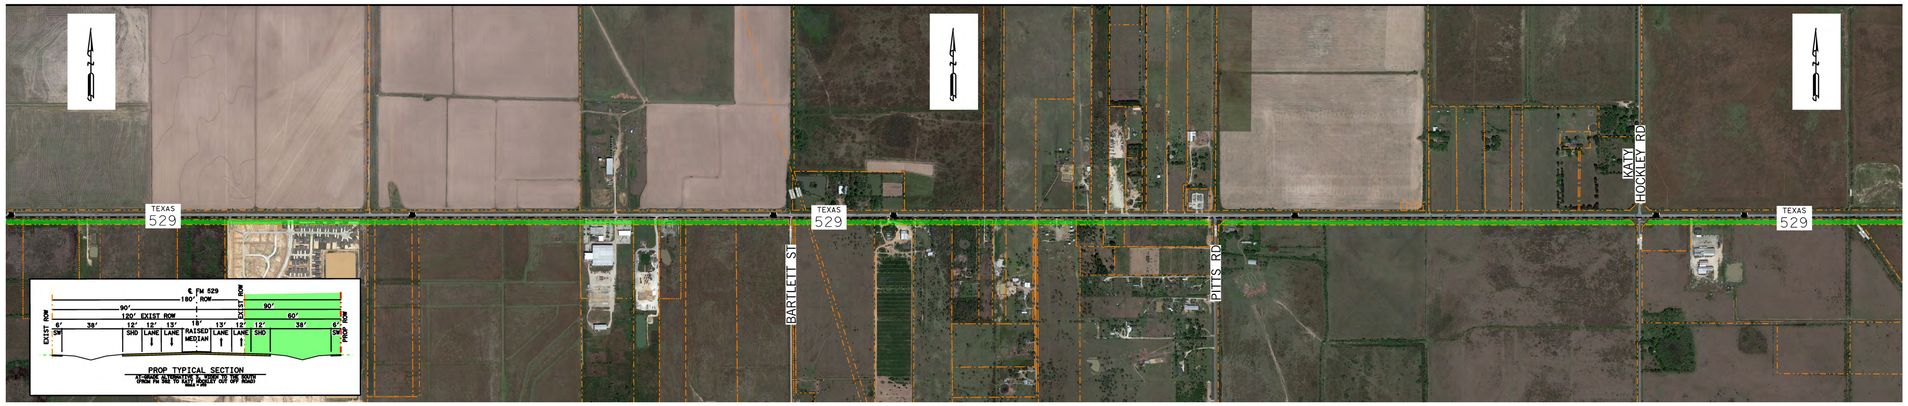

FM 529 Conceptual Alternatives

ALTERNATIVE 1 - WIDEN TO THE NORTH

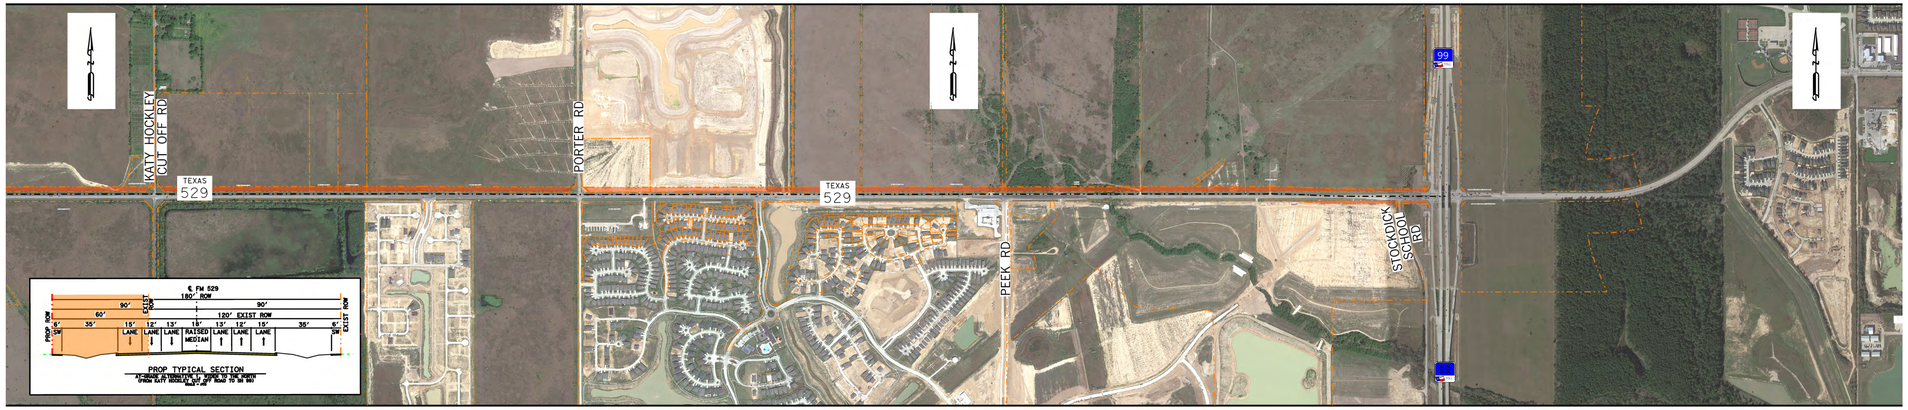

ALTERNATIVE 2 - WIDEN ON BOTH SIDES

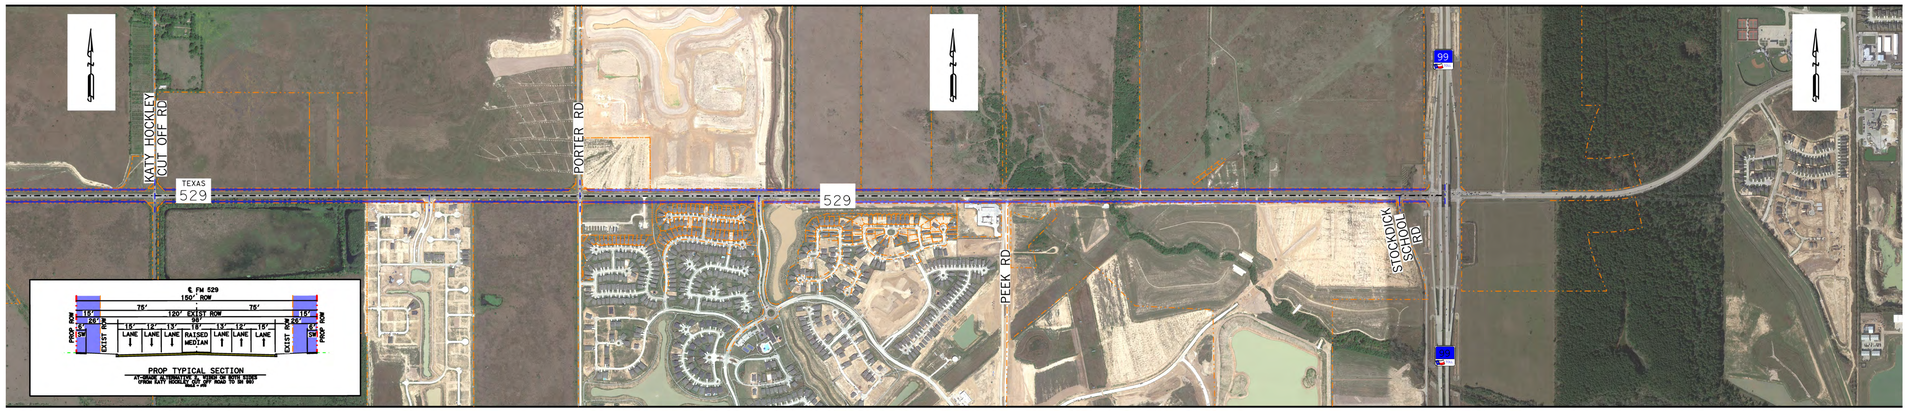
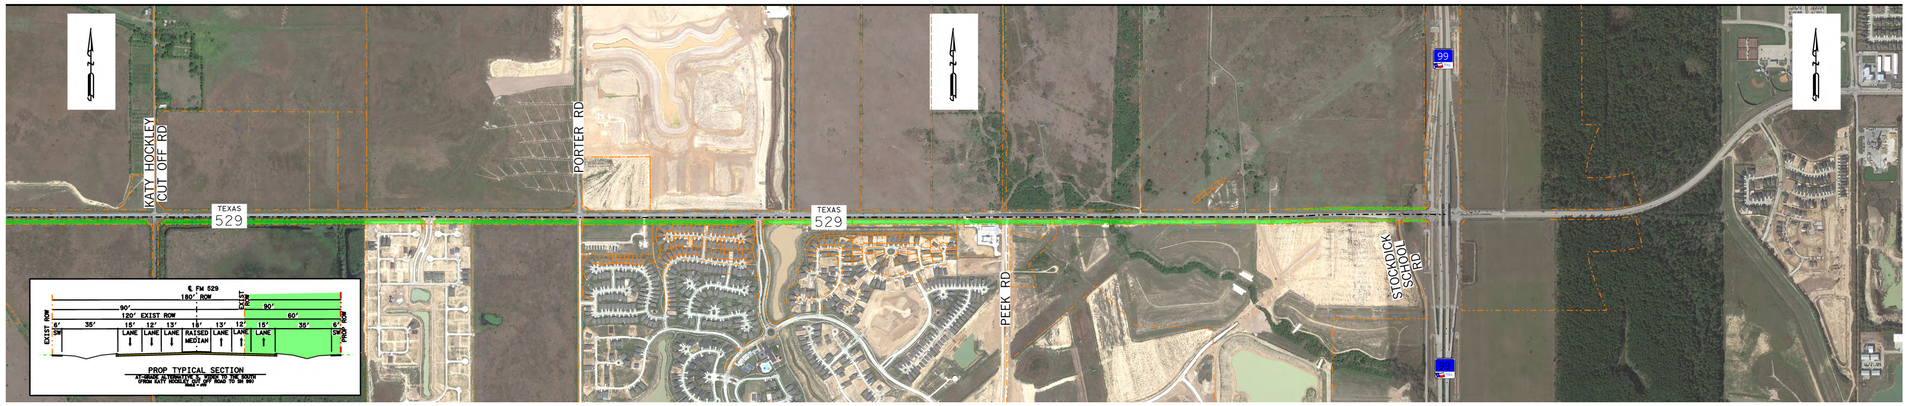
ALTERNATIVE 3 - WIDEN TO THE SOUTH