SCHEMATIC LAYOUT
GALVESTON COUNTY
LANDING BLVD

FROM FM 518
TO IH 45

NOT A BIDDING DOCUMENT

JAMES C. LANDRUM, JR.
PROJECT MANAGER
11/7/2018

ROADWAY	FUNCTIONAL CLASSIFICATION	DESIGN SPEED
LANDING BLVD	MAJOR COLLECTOR - URBAN	45 MPH

LEGEND


SCALE: 0 100 200 300 400

PRELIMINARY
SUBJECT TO CHANGE

PRELIMINARY
THIS DRAWING IS PROVIDED FOR INFORMATION ONLY.
THE INFORMATION SHOWN ON THIS DRAWING IS PRELIMINARY AND
SUBJECT TO CHANGE AND MUST NOT BE CONSTRUED AS FINAL.

WSP USA Inc
16200 Park Row, Suite 200
Houston, TX 77084
TEL: 281.589.5900
TBPE F-2263

LANDING BLVD
PRELIMINARY
SCHEMATIC LAYOUT
FM 518
TO IH 45

DATE: 11/7/2018 SHT 1 OF 3

DATE: 11/7/2018
FILENAME: TX-SGCTRAL-LANDING-BLVD-SCHVL-LB_SCH_01.dgn

PRELIMINARY
SUBJECT TO CHANGE

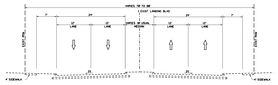

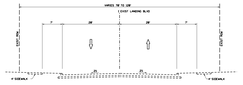

PRELIMINARY
SUBJECT TO CHANGE

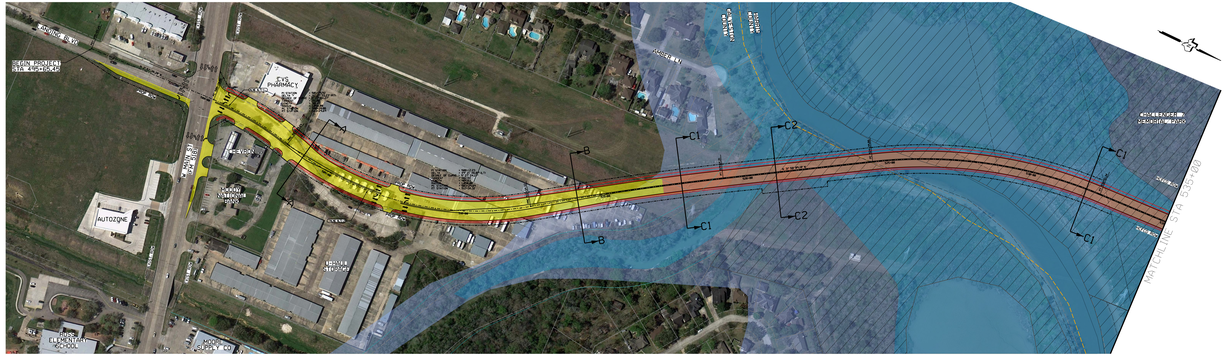

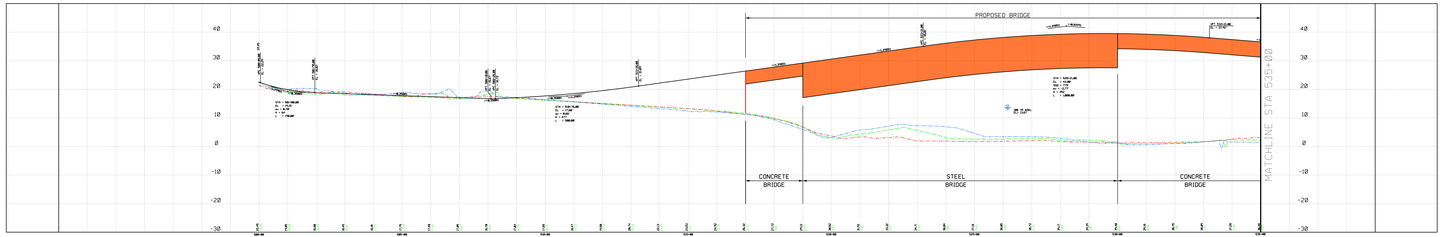

PRELIMINARY
SUBJECT TO CHANGE

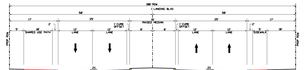

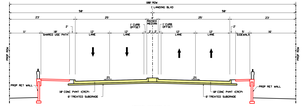

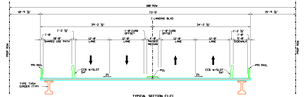

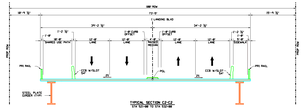

PRELIMINARY
SUBJECT TO CHANGE

SCHEMATIC LAYOUT
GALVESTON COUNTY
LANDING BLVD

FROM FM 518
TO IH 45

NOT A BIDDING DOCUMENT

JAMES C. LANDRUM, JR.
PROJECT MANAGER
11/7/2018

ROADWAY	FUNCTIONAL CLASSIFICATION	DESIGN SPEED
LANDING BLVD	MAJOR COLLECTOR - URBAN	45 MPH

LEGEND


SCALE: 0 100 200 300 400

PRELIMINARY
SUBJECT TO CHANGE

PRELIMINARY
THIS DRAWING IS PROVIDED FOR INFORMATION ONLY.
THE INFORMATION SHOWN ON THIS DRAWING IS PRELIMINARY AND
SUBJECT TO CHANGE AND MUST NOT BE CONSTRUED AS FINAL.

WSP USA Inc
16200 Park Row, Suite 200
Houston, TX 77084
TEL: 281.589.5900
TBPE F-2263

LANDING BLVD
PRELIMINARY
SCHEMATIC LAYOUT
FM 518
TO IH 45

DATE: 11/7/2018 SHT 1 OF 3

DATE: 11/7/2018
FILENAME: TX-SGCTRAL-LANDING-BLVD-SCHVL-LB_SCH_01.dgn

SCHEMATIC LAYOUT
GALVESTON COUNTY
LANDING BLVD

FROM FM 518
TO IH 45

NOT A BIDDING DOCUMENT

JAMES C.SANDERS, PE
PRINCIPAL ENGINEER
11/7/2018

ROADWAY	FUNCTIONAL CLASSIFICATION	DESIGN SPEED
LANDING BLVD	MAJOR COLLECTOR - URBAN	45 MPH

LEGEND


SCALE: 0 100 200 300 400

PRELIMINARY
SUBJECT TO CHANGE

PRELIMINARY
THIS DRAWING IS PROVIDED FOR INFORMATION ONLY.
THE INFORMATION SHOWN ON THIS DRAWING IS PRELIMINARY AND
SUBJECT TO CHANGE AND MUST NOT BE CONSTRUED AS FINAL.

wsp
WSP USA Inc
16200 Park Row, Suite 200
Houston, TX 77084
TEL: 281.589.5900
TBPE F-2263

LANDING BLVD
PRELIMINARY
SCHEMATIC LAYOUT
FM 518
TO IH 45

DATE: 11/7/2018 SHT 2 OF 3

DATE: 11/7/2018
FILENAME: TX-DISTRIC-LANDING-BLVD-SCHEMATIC-SHEET.dwg

PRELIMINARY
SUBJECT TO CHANGE

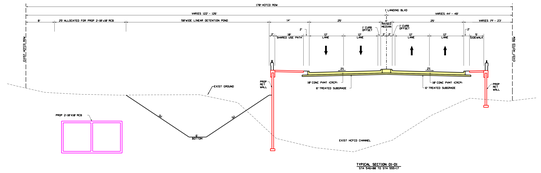

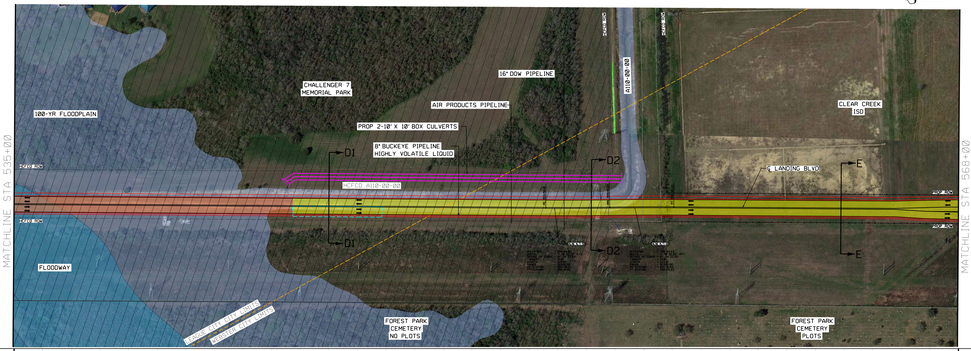

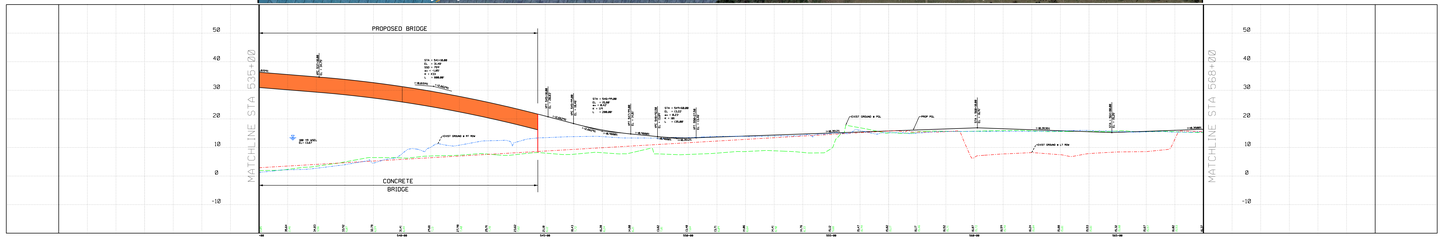

PRELIMINARY
SUBJECT TO CHANGE

PRELIMINARY
SUBJECT TO CHANGE

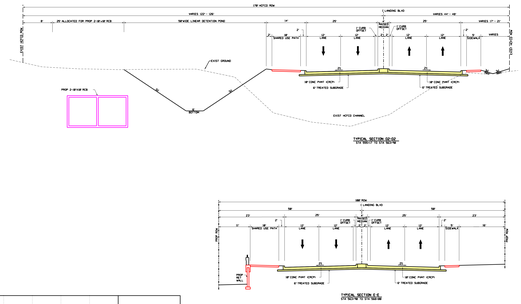

SCHEMATIC LAYOUT
GALVESTON COUNTY
LANDING BLVD

FROM FM 518
TO IH 45

NOT A BIDDING DOCUMENT

JAMES C.SANDERS, PE
PRINCIPAL ENGINEER
11/7/2018

ROADWAY	FUNCTIONAL CLASSIFICATION	DESIGN SPEED
LANDING BLVD	MAJOR COLLECTOR - URBAN	45 MPH

LEGEND


SCALE: 0 100 200 300 400

PRELIMINARY
SUBJECT TO CHANGE

PRELIMINARY
THIS DRAWING IS PROVIDED FOR INFORMATION ONLY.
THE INFORMATION SHOWN ON THIS DRAWING IS PRELIMINARY AND
SUBJECT TO CHANGE AND MUST NOT BE CONSTRUED AS FINAL.

WSP USA Inc
16200 Park Row, Suite 200
Houston, TX 77084
TEL: 281.589.5900
TBPE F-2263

LANDING BLVD
PRELIMINARY
SCHEMATIC LAYOUT
FM 518
TO IH 45

DATE: 11/7/2018 SHT 2 OF 3

DATE: 11/7/2018
FILENAME: TX-DISTRIC-LANDING-BLVD-SCHEMATIC-SHEET.dwg

SCHEMATIC LAYOUT
GALVESTON COUNTY
LANDING BLVD

FROM: FM 518
TO: IH 45

APPROVED

NOT A BIDDING DOCUMENT

JAMES C. LANDGRAFF, JR.
PROJECT MANAGER
11/7/2018

ROADWAY	FUNCTIONAL CLASSIFICATION	DESIGN SPEED
LANDING BLVD	MAJOR COLLECTOR - URBAN	45 MPH

LEGEND


SCALE: 0 100 200 300 400

PRELIMINARY
SUBJECT TO CHANGE

FM 518
LANDING BLVD
IH 45
BUSINESS 45
BUSINESS 45
SEA PORT
