HOUSTON DISTRICT
PROJECT DEVELOPMENT

SH 146 AND SH 3

PRELIMINARY
SUBJECT TO CHANGE

SCHEMATIC LAYOUT

SH146 AT SH 3

COUNTY: GALVESTON
LIMITS FROM: FM 519
LIMITS TO: LP 197

CSJ: 0389-07-029
DATE: 11/30/2016
APPROVED: [illegible]

NOT A BIDDING DOCUMENT

P.E.

TRPE NO.

LEGEND

DESCRIPTION	COLOR/WEIGHT	STYLE	COLOR CODE
PROPOSED EMBLLANES			BLACK-0
PROPOSED TOLL LANES			PURPLE-40
PROPOSED FRONTAGE ROADS			BLUE-1
PROPOSED RAMPS			BLUE-1
PROPOSED DIRECT CONNECTOR			ORANGE-4
PROPOSED EMBANKMENT			RED-1
PROPOSED RETAINING WALL			RED-1
PROPOSED CONCRETE WALL			RED-1
PROPOSED NOISE WALL			MAGENTA-127
PROPOSED SIDEWALKS			MAGENTA-205
PROPOSED CURB RAMPS			MAGENTA-6
PROPOSED LANE BLOCKTOP			BLACK-0
PROPOSED PRIMER COAT			BLACK-0
PROPOSED SURFACE			BLACK-0
PLANNED R/W			GREEN-3
EXISTING RIGHT-OF-WAY			BLACK-0
EXISTING RAILROAD			GREEN-3
EXISTING CONCRETE TO BE REMOVED			BLACK-0
EXISTING BRIDGE CLASS			BLACK-0
TRAFFIC COUNT POINT			BLACK-0

COLORFILL LEGEND

MAIN LANES
FRONTAGE ROADS
BRIDGE
SIDEWALK
ACCESS ROADS

SCALE

0 100 200 300 400

DESIGN CRITERIA

FUNCTIONAL CLASSIFICATION: PRINCIPAL ARTERIAL
MAIN LANE DESIGN CRITERIA: LOW SPEED URBAN
MAIN LANE DESIGN SPEED: 45 MPH (URAL), 35 MPH MIN
ACCESS ROAD DESIGN CRITERIA: LOW SPEED URBAN
ACCESS ROAD DESIGN SPEED: 30 MPH
FRONTAGE ROAD DESIGN CRITERIA: LOW SPEED URBAN
FRONTAGE ROAD DESIGN SPEED: 35 MPH









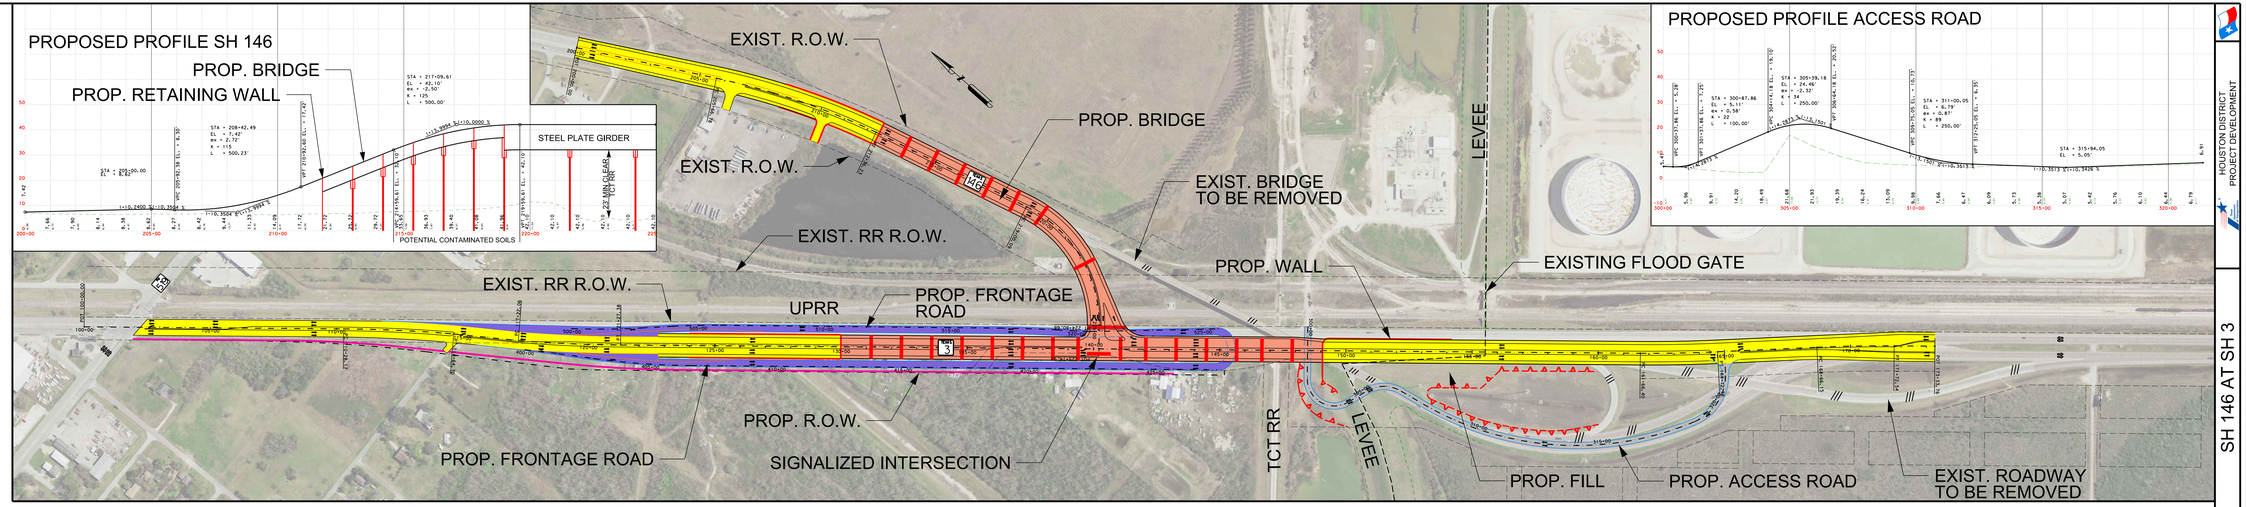

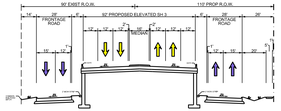

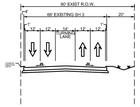

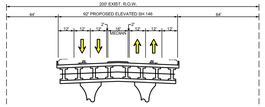

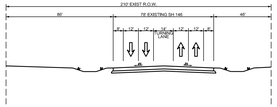

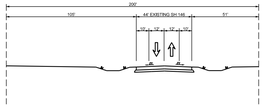

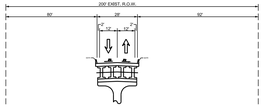

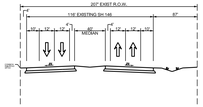

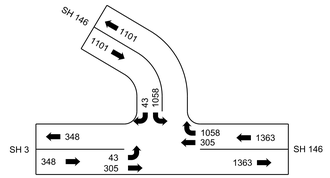

PROJECTED YEAR 2040
DESIGN HOURLY VOLUMES

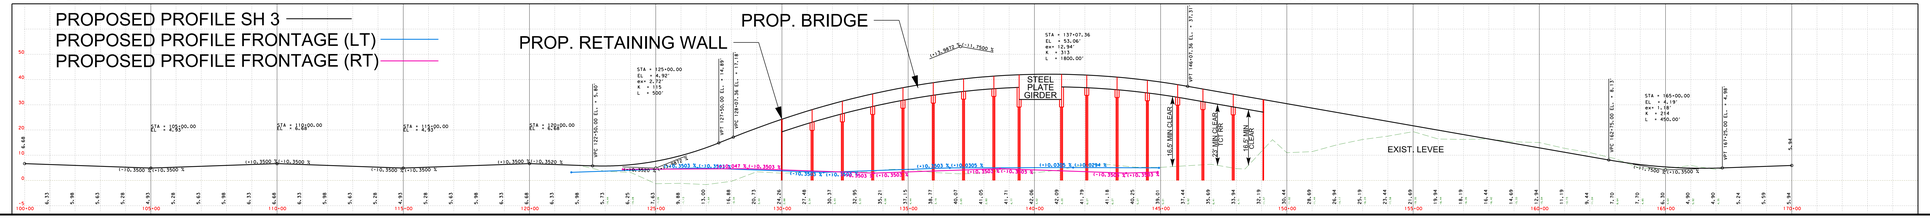

SH 146 AT SH 3

PRELIMINARY
SUBJECT TO CHANGE

HOUSTON DISTRICT
PROJECT DEVELOPMENT