SCHEMATIC LAYOUT
SH 242
COUNTY: MONTGOMERY CSJ: 0016-01-047
CONTROL NO.: 0016-01-001 PROJECT NO.: 0016-01-047

DESIGN DIVISION
DATE: _____
_____

LEGEND


COLOR/PIXEL LEGEND
PROPOSED PAVEMENT
EXISTING PAVEMENT
BRIDGE
DRIVE WEIGHT

SCALE
0' 10' 20' 30' 40'

DESIGN CRITERIA

TRAFFIC DATA

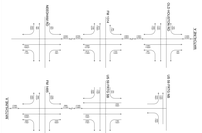

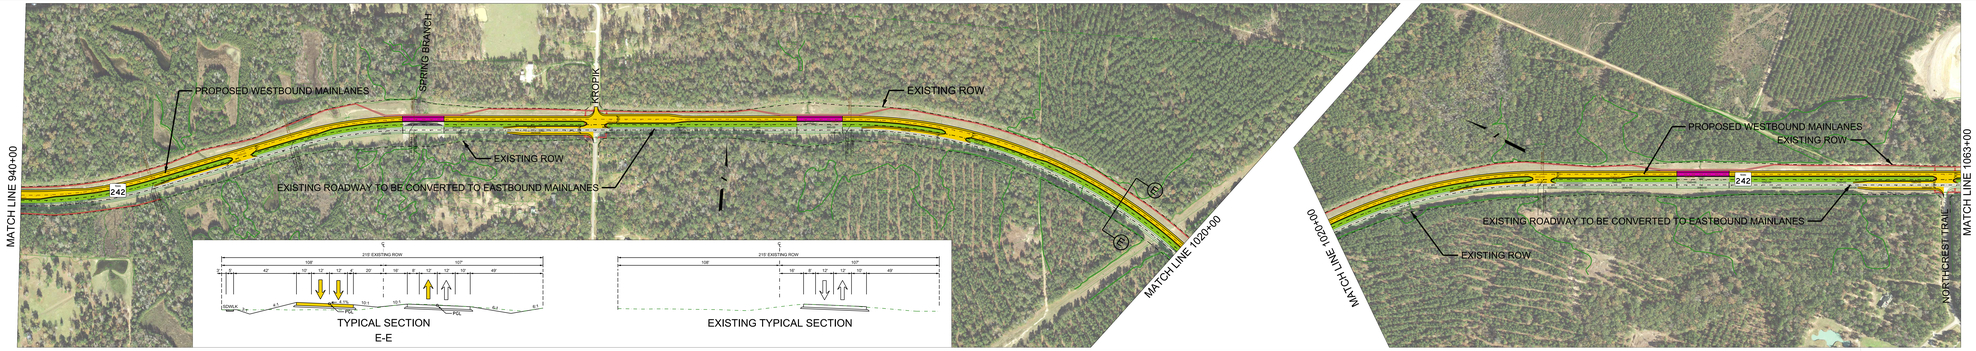

TYPICAL SECTION
E-E

EXISTING TYPICAL SECTION

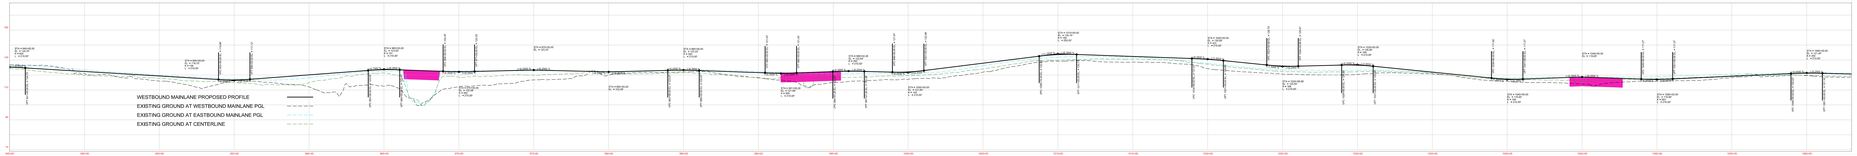

VICINITY MAP

SECTION 5

WESTBOUND CURVE DATA (PROPOSED)	CENTER LINE CURVE DATA	EASTBOUND CURVE DATA (EXISTING)
[illegible]	[illegible]	[illegible]