LUBBOCK COUNTY

HONORABLE CURTIS PARRISH
LUBBOCK COUNTY JUDGE

TEXAS DEPARTMENT OF TRANSPORTATION
LUBBOCK DISTRICT

STEVEN P. WARREN, PE, DISTRICT ENGINEER

WOODROW ROAD
FROM:0.2 MILES WEST OF FM 1729
TO:US 87

60% DESIGN SCHEMATIC
AUGUST 27, 2020

CSJ: 0909-00-176,178
PROJECT LENGTH = 6.7 MILES

CONSTRUCTION OF ROADWAY WIDENING FROM 0.2 WEST OF FM 1729 TO US 87

CONSTRUCTION WIL INCLUDE: CURB AND GUTTER, PAVING, STRIPING, SIGNALIZATION, DRAINAGE, UTILITIES, AND ROADWAY LIGHTING.





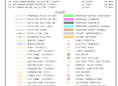

LEGEND





Kimley»Horn

THIS PLAN SHEET SEPARATELY OR AS A PART OF A SET IS INTENDED TO BE VIEWED ON 24" X 36" PAPER. THE SCALES SHOWN MAY BE VALID ONLY IF PRINTED ON 24" X 36" PAPER.

COPYRIGHT 2020 KIMLEY-HORN AND ASSOCIATES, INC.

©2020 by Texas Department of Transportation, all rights reserved.

TYPICAL SECTIONS

WOODROW ROAD TYPICAL SECTIONS

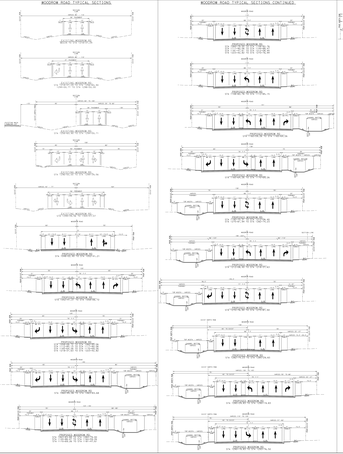

WOODROW ROAD TYPICAL SECTIONS CONTINUED

WOODROW ROAD TYPICAL SECTIONS CONTINUED

ALIGNMENT DATA

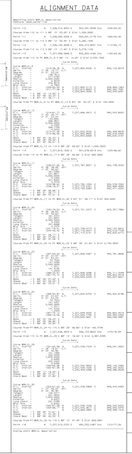

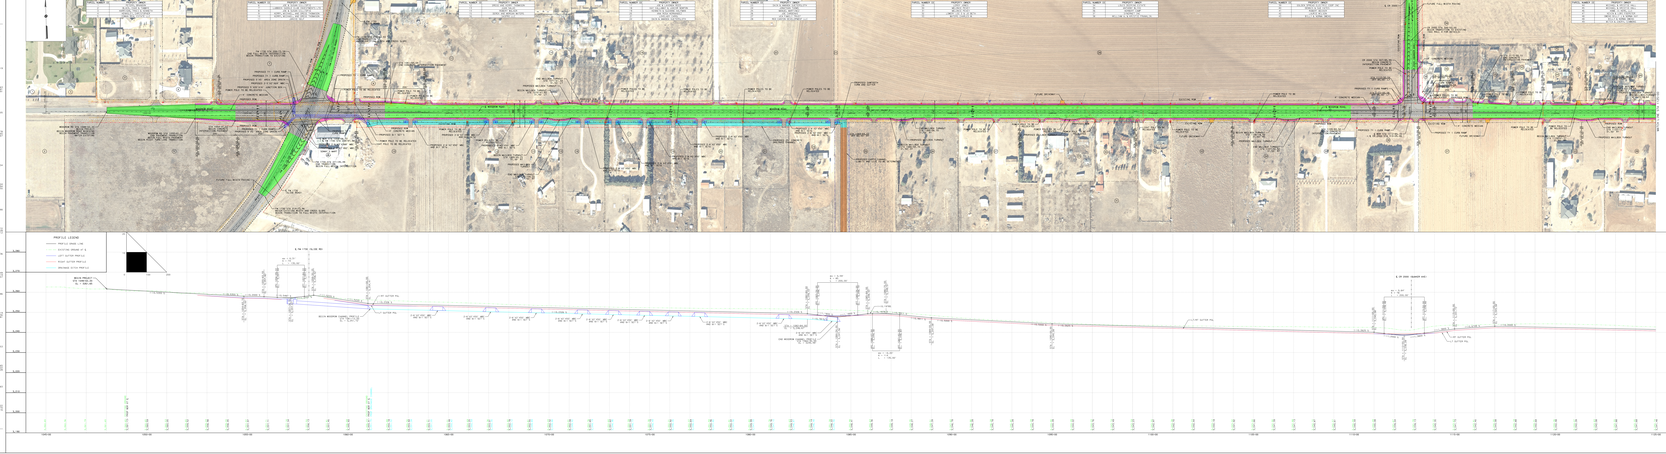


















