Texas Department of Transportation

100% SUBMITTAL

SHEET 1 OF 9

STATE OF TEXAS

PRELIMINARY DESIGN SCHEMATIC

US 59

POLK COUNTY

PROJECT LIMITS: 0.34 MI S OF US 287 TO 1.0 MI N OF US 287

SPRING CREEK OF PROJECT: 0.1MI TO 1.0MI N OF US 287

CSJ 0136-04-006 & CSJ 0136-06-164 POLK COUNTY

CHERI M. FIORE, P.E. DISTRICT ENGINEER

VICINITY MAP

US 59 TRAFFIC VOLUMES

EXISTING: (2018 ADT) 11,650

PROJECTED (2039 ADT) 14,500

FUNCTIONAL CLASSIFICATION: RURAL FREWAY

DESIGN SPEED

MAINLANES = 70 MPH

RAMPS = 50 MPH

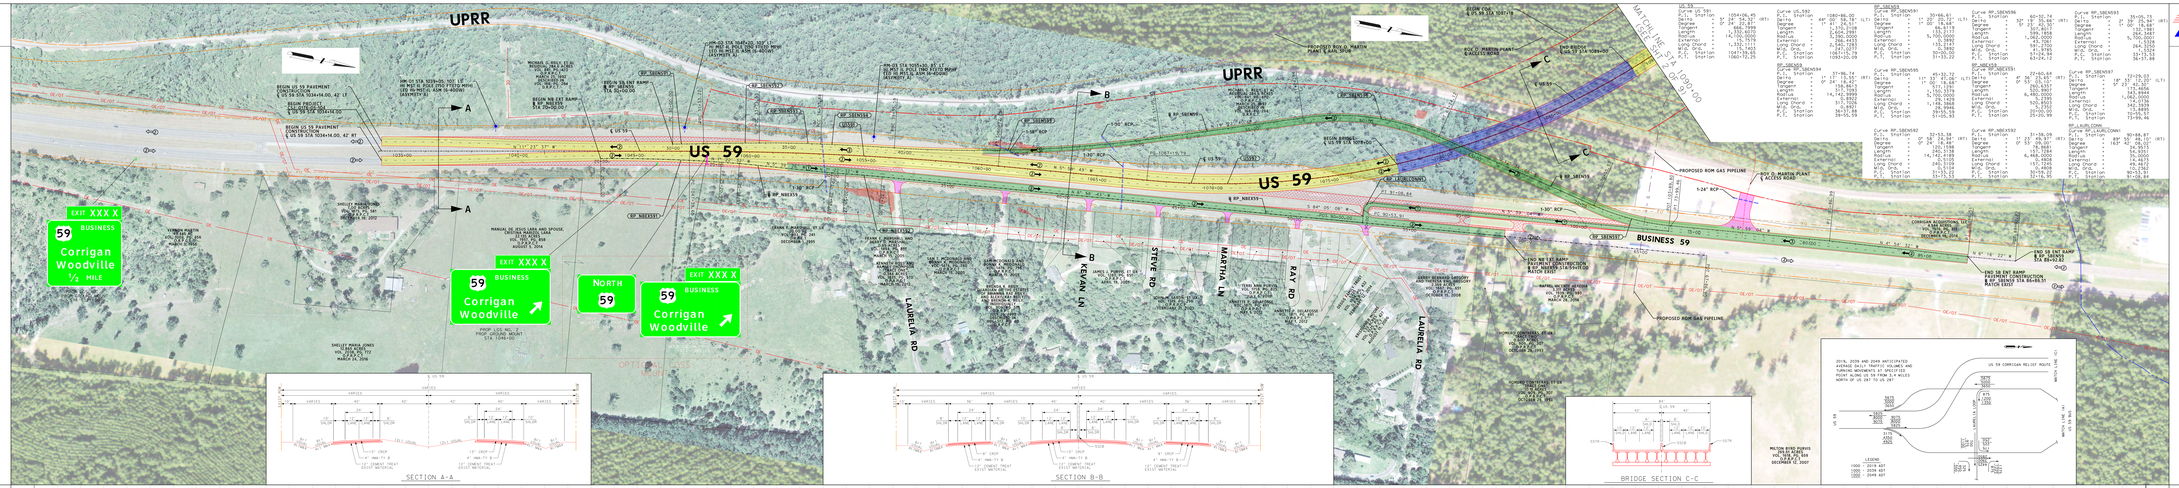

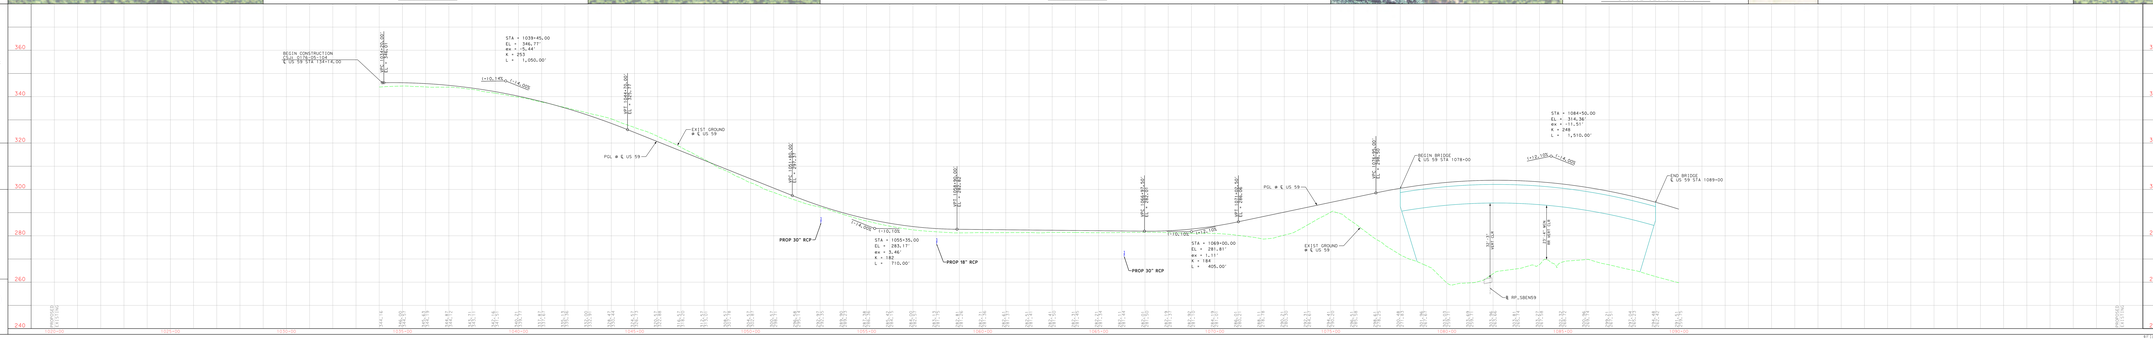

LEGEND

- EXISTING ROW
- PROPOSED ROW
- PROPOSED C.O.S.A.
- EXISTING PROPERTY LINE
- EXISTING OVERHEAD HIGH VOLTAGE TRANSMISSION LINE
- EXISTING OVERHEAD ELECTRIC
- EXISTING OVERHEAD ELECTRIC AND OVERHEAD TELEPHONE
- EXISTING FIBER OPTICS UNDERGROUND
- EXISTING GAS LINE
- PROPOSED WASTEWATER LINE (BY OTHERS)
- PROPOSED BRIDGE
- PROPOSED MAINLANES
- PROPOSED CONNECTORS, RAMPS & CROSS STREETS
- PROPOSED DRIVEWAY
- PAVEMENT TO BE REMOVED
- FLOODPLAIN
- WETLANDS
- NUMBER OF LANES

PRELIMINARY
SUBJECT TO CHANGE

NOT A BIDDING DOCUMENT

PRELIMINARY

BY: THOMAS C. RUTKENDALL, JR., P.E. #86350

DATE: 2/8/2018

NOT FOR CONSTRUCTION, BIDDING OR RECORDING

SUBMITTAL DATE: FEBRUARY 2018

CivilCorp

VICTORIA OFFICE
307 E. MESCHEDE, STE. 1 (77904)
P.O. BOX 2171 (77902)
PH 361-573-7500 FAX 361-573-7501

HOUSTON OFFICE
1111 FM 1960 WEST, STE. 400
HOUSTON, TEXAS 77090
PH 281-537-9037 FAX 281-537-9038

TBPE FIRM REGISTRATION F-10183 TBPLS FIRM REGISTRATION F-10183-5

DATE: 2/8/2018
FILE NAME: 0136-04-006_SHEET 1 OF 9.DGN
DESIGNED: TCR
CHECKED: TCR
DRAWN: TCR
REVISED: 00/00/00




























