TEXAS DEPARTMENT OF TRANSPORTATION

LUFKIN DISTRICT
KELLY O. MORRIS, P.E., DISTRICT ENGINEER

DESIGN SCHEMATIC
US 259
NACOGDOCHES COUNTY
US 259 FROM 433+00 TO 795+00+ 6.86 MIES
CSJ # 0138-06-047

COUNTY: NACOGDOCHES
DATE: OCTOBER 2020

PRELIMINARY SCHEMATIC

ROLL 1 OF 4

Copyright 2020

2506 Dallas Parkway, Suite 101, Frisco, TX 75034
Phone: 214-705-0500
TBPE Registration No. F-1046

END PROJECT
BEGIN CONST SFTW(DECISY)
US 259 STA 795+00.00

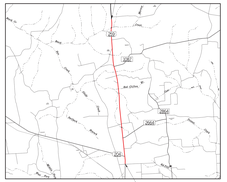

BEGIN PROJECT
BEGIN CONST SFTW(DECISY)
US 259 STA 433+00.00

PRELIMINARY
SUBJECT TO CHANGE BASED
ON FURTHER DEVELOPMENTS
RESULTING FROM PUBLIC
INPUT AND TECHNICAL REVIEW

ROLL 1 OF 4

PROPERTY OWNERS

PROPERTY ID	PROPERTY OWNER

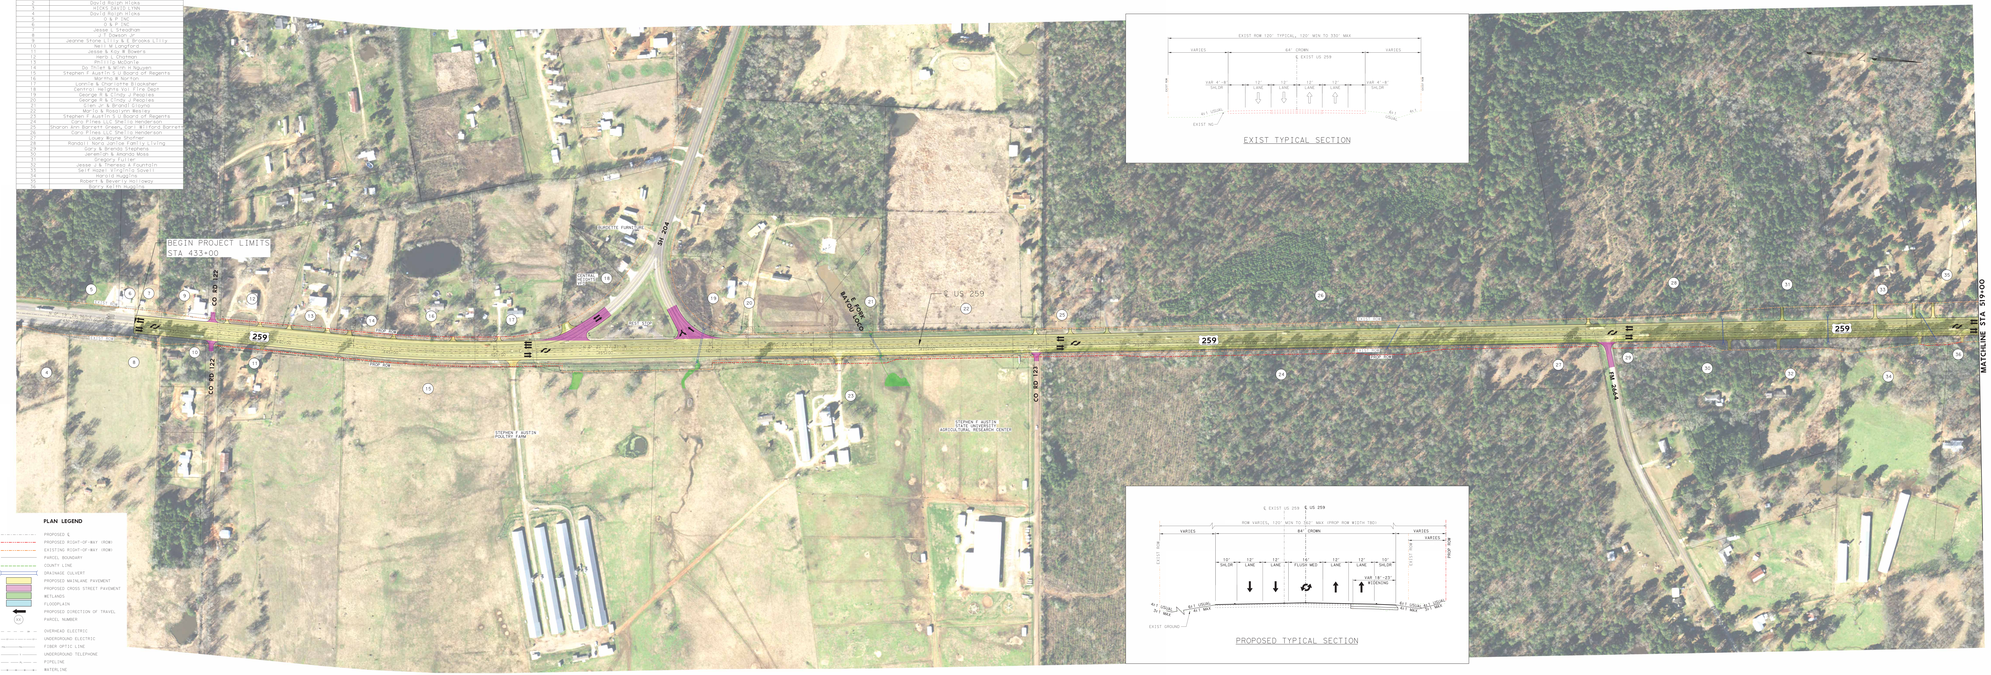

PLAN LEGEND

- PROPOSED ℄
- PROPOSED RIGHT-OF-WAY (ROW)
- EXISTING RIGHT-OF-WAY (ROW)
- PARCEL BOUNDARY
- COUNTY LINE
- DRAINAGE CULVERT
- PROPOSED METALINE PAVEMENT
- PROPOSED CROSS STREET PAVEMENT
- WETLANDS
- FLOODPLAIN
- PROPOSED DIRECTION OF TRAVEL
- PARCEL NUMBER
- OVERHEAD ELECTRIC
- UNDERGROUND ELECTRIC
- FIBER OPTIC LINE
- UNDERGROUND TELEPHONE
- PIPELINE
- WATER LINE

NOTE: PARCEL DATA OBTAINED FROM COUNTY APPRAISAL DISTRICTS (GIS) - PROPERTY LOCATIONS ARE APPROXIMATE, HAVE NOT BEEN SURVEYED, AND DO NOT CONSTITUTE A LEGAL DETERMINATION OF OWNERSHIP.

EXIST TYPICAL SECTION

PROPOSED TYPICAL SECTION

TEXAS DEPARTMENT OF TRANSPORTATION

LUFKIN DISTRICT
KELLY O. MORRIS, P.E., DISTRICT ENGINEER

DESIGN SCHEMATIC
US 259
NACOGDOCHES COUNTY
US 259 FROM 433+00 TO 795+00+ 6.86 MIES
CSJ # 0138-06-047

END PROJECT
BEGIN CONST SFTW(DECISY)
US 259 STA 795+00.00

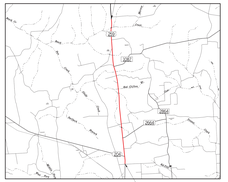

BEGIN PROJECT
BEGIN CONST SFTW(DECISY)
US 259 STA 433+00.00

PRELIMINARY
SUBJECT TO CHANGE BASED
ON FURTHER DEVELOPMENTS
RESULTING FROM PUBLIC
INPUT AND TECHNICAL REVIEW

TEXAS DEPARTMENT OF TRANSPORTATION

LUFKIN DISTRICT
KELLY O. MORRIS, P.E., DISTRICT ENGINEER

DESIGN SCHEMATIC
US 259
NACOGDOCHES COUNTY
US 259 FROM 433+00 TO 795+00± 6.86 MILES
CSJ # 0138-06-047

COUNTY: NACOGDOCHES
DATE: OCTOBER 2020

PRELIMINARY SCHEMATIC

ROLL 2 OF 4

PRELIMINARY
SUBJECT TO CHANGE BASED
ON FURTHER DEVELOPMENTS
RESULTING FROM PUBLIC
INPUT AND TECHNICAL REVIEW

ROLL 2 OF 4

2595 Dallas Parkway, Suite 101, Frisco, TX 75034
(214) 705-0500 Phone
TBPE Registration No. F-1046

Copyright 2020

PROPERTY OWNERS

PROPERTY ID	PROPERTY OWNER

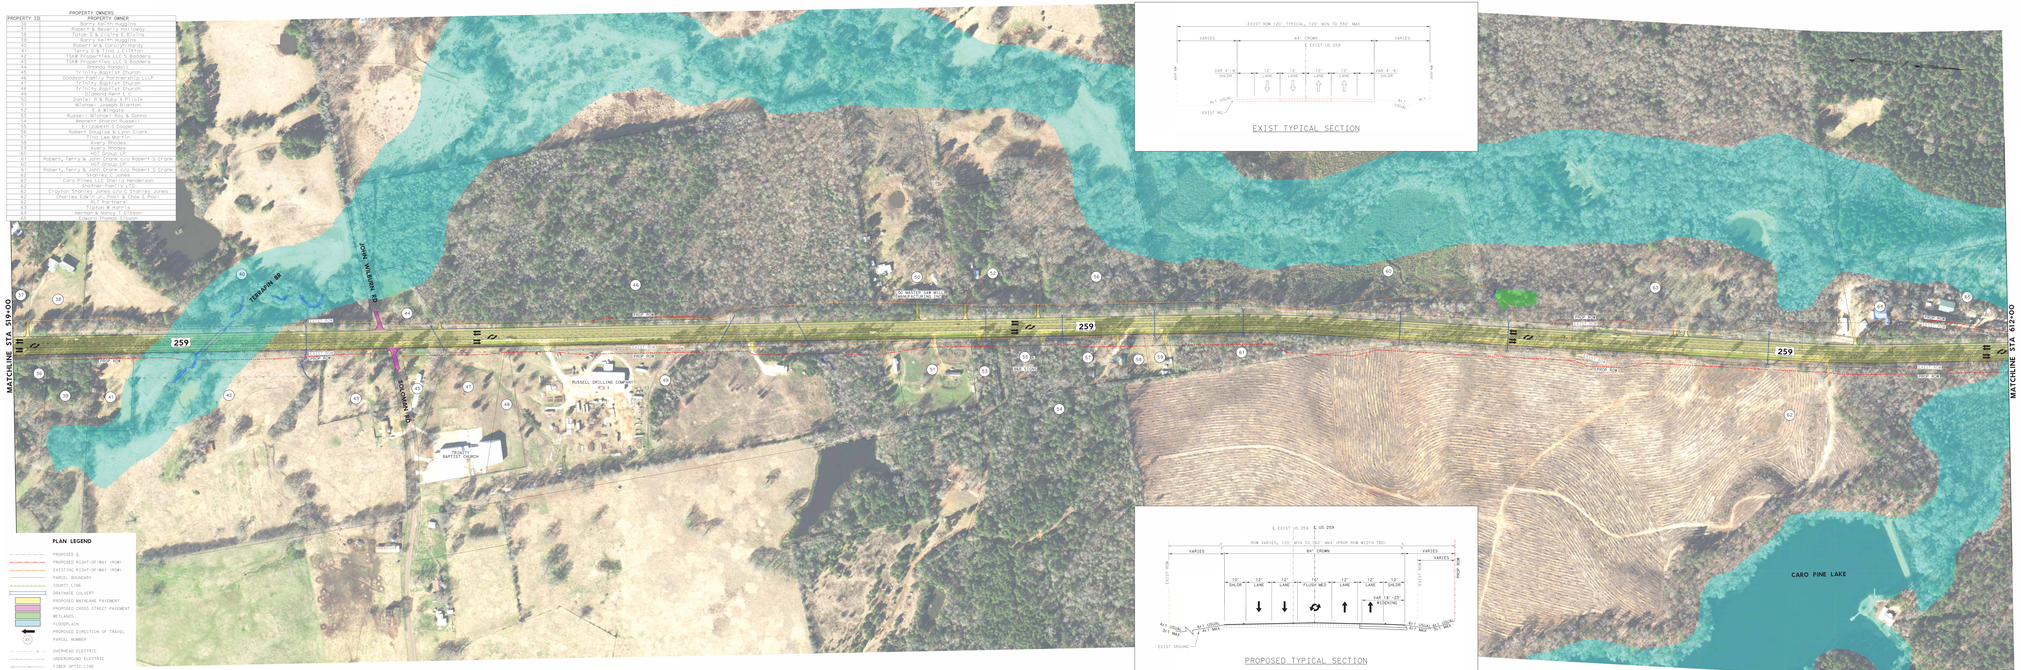

PLAN LEGEND

- PROPOSED ℄
- PROPOSED RIGHT-OF-WAY (ROW)
- EXISTING RIGHT-OF-WAY (ROW)
- PARCEL BOUNDARY
- COUNTY LINE
- DRAINAGE CULVERT
- PROPOSED METALINE PAVEMENT
- PROPOSED CROSS STREET PAVEMENT
- WETLANDS
- FLOODPLAIN
- PROPOSED DIRECTION OF TRAVEL
- PARCEL NUMBER
- OVERHEAD ELECTRIC
- UNDERGROUND ELECTRIC
- FIBER OPTIC LINE
- UNDERGROUND TELEPHONE
- PIPELINE
- WATER LINE

NOTE: PARCEL DATA OBTAINED FROM COUNTY APPRAISAL DISTRICTS (GIS) - PROPERTY LOCATIONS ARE APPROXIMATE, HAVE NOT BEEN SURVEYED, AND DO NOT CONSTITUTE A LEGAL DETERMINATION OF OWNERSHIP.

EXIST TYPICAL SECTION

PROPOSED TYPICAL SECTION

TEXAS DEPARTMENT OF TRANSPORTATION

LUFKIN DISTRICT
KELLY O. MORRIS, P.E., DISTRICT ENGINEER

DESIGN SCHEMATIC
US 259
NACOGDOCHES COUNTY
US 259 FROM 433+00 TO 795+00± 6.86 MILES
CSJ # 0138-06-047

PRELIMINARY
SUBJECT TO CHANGE BASED
ON FURTHER DEVELOPMENTS
RESULTING FROM PUBLIC
INPUT AND TECHNICAL REVIEW

TEXAS DEPARTMENT OF TRANSPORTATION

LUFKIN DISTRICT

KELLY O. MORRIS, P.E., DISTRICT ENGINEER

DESIGN SCHEMATIC

US 259
NACOGDOCHES COUNTY

US 259 FROM 433+00 TO 795+00= 6.86 MILES
CSJ # 0138-06-047

COUNTY: NACOGDOCHES
DATE: OCTOBER 2020

PRELIMINARY SCHEMATIC

ROLL 3 OF 4

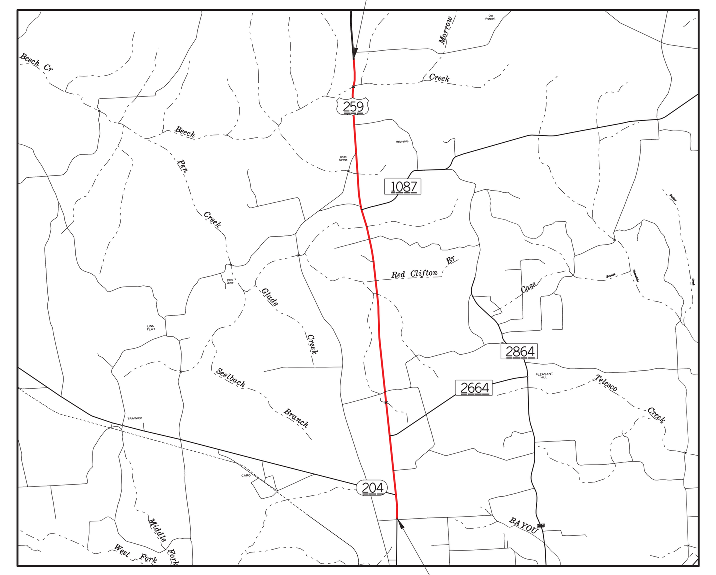

PRELIMINARY
SUBJECT TO CHANGE BASED ON FURTHER DEVELOPMENTS RESULTING FROM PUBLIC INPUT AND TECHNICAL REVIEW

ROLL 3 OF 4

PROPERTY OWNERS

PROPERTY ID	PROPERTY OWNER
66	Lauree Ford
67	Ana Laura Morales
68	Sarah Glass Scoggins
69	Arthur James Clark
70	Sarah Glass Scoggins
71	Sarah Glass Scoggins
72	Denver & Kristen Glass
73	Ruby Nell Wolfe Family Trust, James L Wolfe, Trustee
74	Edna Smith
75	Danielle Montgomery
76	Weatherly Bennett Holdings LLC
77	Frada C Dunaway
78	Howard Wilson
79	Howard Wilson
80	Gordon L Bailey
81	Gordon L & Margie Bailey
82	Delores Chaviers Bailey
83	Frances Chavier Ballenger
84	Stephanie Carol Martin
85	Lendell & Dianne Martin
86	Don & Gayla Vardeman
87	Beal Carol Coats
88	Mrs. Barney Vardeman
89	Ronnie Craig & Nerrisa Coats
90	Vicki Joan Coats
91	Ronnie & Nerrisa Coats
92	Liles Carra Jan
93	Thomas Elbert Strickland
94	Ronnie & Nerrisa Coats
95	Barry Keith Huggins
96	Barry Keith Huggins
97	Edgar L Muller Inc c/o Darlene Kay Deboer
98	Edgar L Muller Inc c/o Darlene Kay Deboer

PLAN LEGEND

- PROPOSED ℄
- PROPOSED RIGHT-OF-WAY (ROW)
- EXISTING RIGHT-OF-WAY (ROW)
- PARCEL BOUNDARY
- COUNTY LINE
- DRAINAGE CULVERT
- PROPOSED MAINLANE PAVEMENT
- PROPOSED CROSS STREET PAVEMENT
- WETLANDS
- FLOODPLAIN
- PROPOSED DIRECTION OF TRAVEL
- XX PARCEL NUMBER
- OH OVERHEAD ELECTRIC
- E1 UNDERGROUND ELECTRIC
- FOL FIBER OPTIC LINE
- T UNDERGROUND TELEPHONE
- PL PIPELINE
- W WATERLINE

NOTE: PARCEL DATA OBTAINED FROM COUNTY APPRAISAL DISTRICTS (GIS) - PROPERTY LOCATIONS ARE APPROXIMATE, HAVE NOT BEEN SURVEYED, AND DO NOT CONSTITUTE A LEGAL DETERMINATION OF OWNERSHIP.

TEXAS DEPARTMENT OF TRANSPORTATION
LUFKIN DISTRICT
KELLY O. MORRIS, P.E., DISTRICT ENGINEER
DESIGN SCHEMATIC
US 259
NACOGDOCHES COUNTY
US 259 FROM 433+00 TO 795+00= 6.86 MILES
CSJ # 0138-06-047
PRELIMINARY
SUBJECT TO CHANGE BASED ON FURTHER DEVELOPMENTS RESULTING FROM PUBLIC INPUT AND TECHNICAL REVIEW

TEXAS DEPARTMENT OF TRANSPORTATION

LUFKIN DISTRICT
KELLY O. MORRIS, P.E., DISTRICT ENGINEER

DESIGN SCHEMATIC
US 259
NACOGDOCHES COUNTY
US 259 FROM 433+00 TO 795+00+ 6.86 MILES
CSJ # 0138-06-047

COUNTY: NACOGDOCHES
DATE: OCTOBER 2020

PRELIMINARY SCHEMATIC

ROLL 4 OF 4

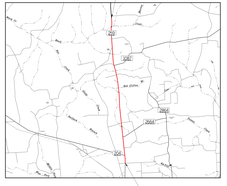

PRELIMINARY
SUBJECT TO CHANGE BASED
ON FURTHER DEVELOPMENTS
RESULTING FROM PUBLIC
INPUT AND TECHNICAL REVIEW

ROLL 4 OF 4

TBPE Registration No. F-1046

Copyright 2020

PROPERTY OWNERS

PROPERTY ID	PROPERTY OWNER

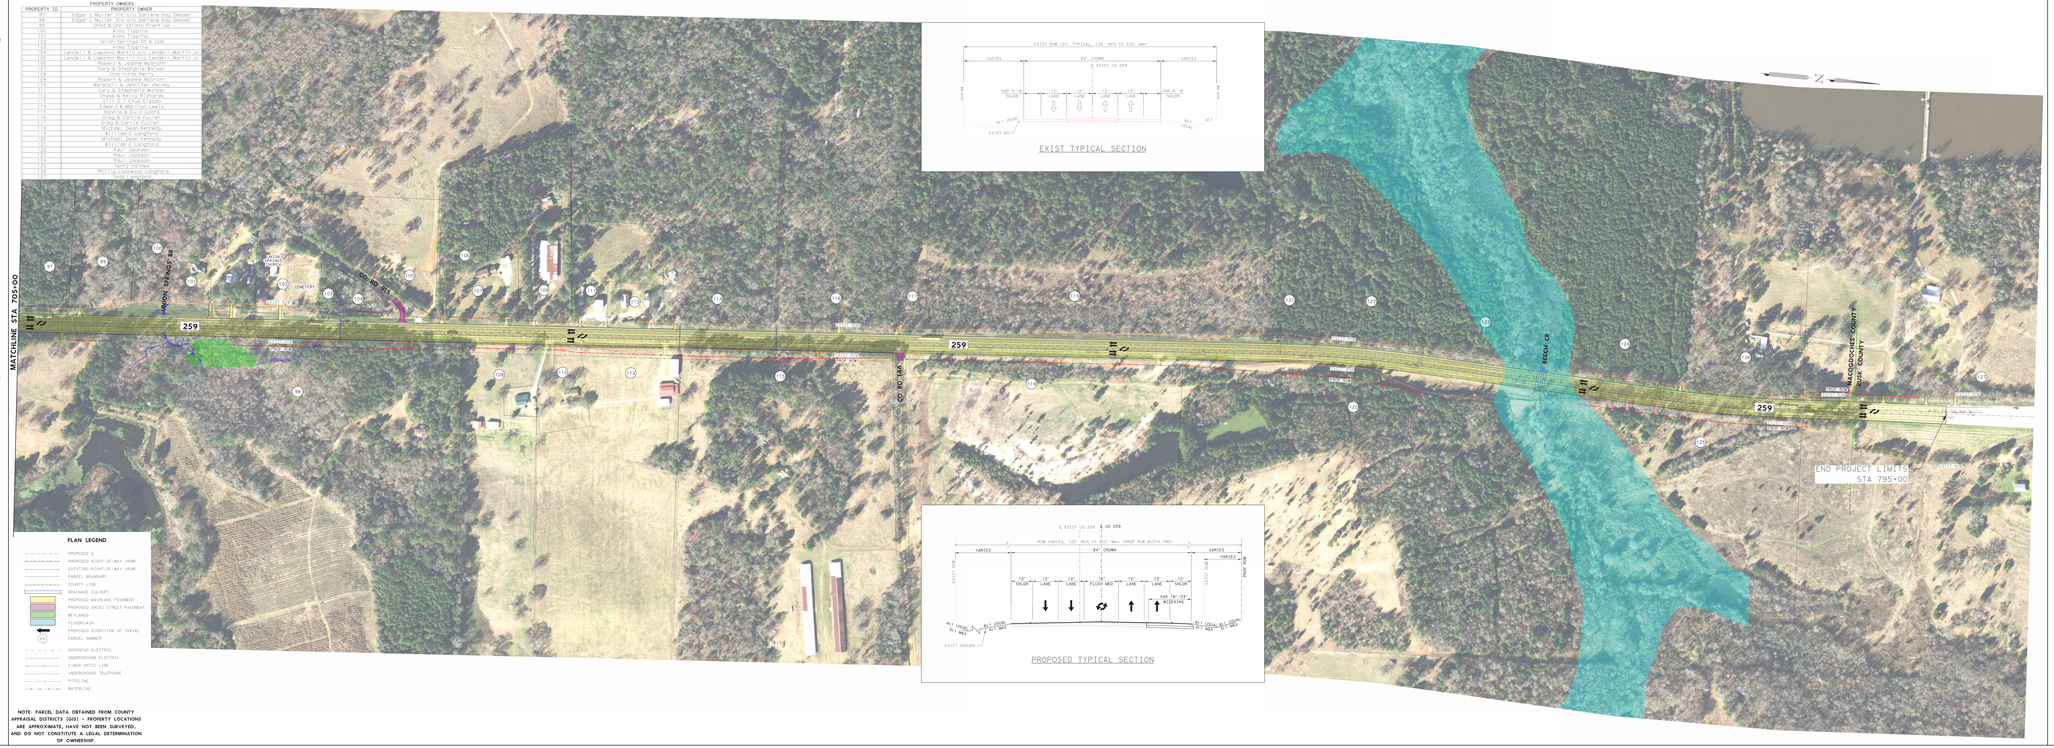

EXIST TYPICAL SECTION

PROPOSED TYPICAL SECTION

PLAN LEGEND

- PROPOSED ℄
- PROPOSED RIGHT-OF-WAY (ROW)
- EXISTING RIGHT-OF-WAY (ROW)
- PARCEL BOUNDARY
- COUNTY LINE
- DRAINAGE CULVERT
- PROPOSED MAINLANE PAVEMENT
- PROPOSED CROSS STREET PAVEMENT
- WETLANDS
- FLOODPLAIN
- PROPOSED DIRECTION OF TRAVEL
- PARCEL NUMBER
- OVERHEAD ELECTRIC
- UNDERGROUND ELECTRIC
- FIBER OPTIC LINE
- UNDERGROUND TELEPHONE
- PIPELINE
- WATERLINE

NOTE: PARCEL DATA OBTAINED FROM COUNTY APPRAISAL DISTRICTS (GIS) - PROPERTY LOCATIONS ARE APPROXIMATE, HAVE NOT BEEN SURVEYED, AND DO NOT CONSTITUTE A LEGAL DETERMINATION OF OWNERSHIP.

TEXAS DEPARTMENT OF TRANSPORTATION

LUFKIN DISTRICT
KELLY O. MORRIS, P.E., DISTRICT ENGINEER

DESIGN SCHEMATIC
US 259
NACOGDOCHES COUNTY
US 259 FROM 433+00 TO 795+00+ 6.86 MILES
CSJ # 0138-06-047

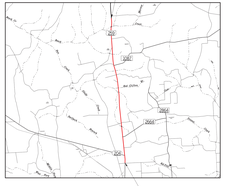

PRELIMINARY
SUBJECT TO CHANGE BASED
ON FURTHER DEVELOPMENTS
RESULTING FROM PUBLIC
INPUT AND TECHNICAL REVIEW