# TEXAS DEPARTMENT OF TRANSPORTATION
## ODESSA DISTRICT

DESIGN SCHEMATIC
JOHN R. SPEED, P.E., DISTRICT ENGINEER
ECTOR/MIDLAND COUNTY
IH 20

© 2020 By Texas Department of Transportation, All Rights Reserved

PROJECT LIMIT: FROM EAST OF SH349 TO EAST OF JBS PKWY

CONTROL: 0005-13-060, 0005-14-086, 0005-14-087, 0005-14-092, 0005-13-064, 0005-14-093, 0005-14-094

PROJECT LENGTH = 17.03 MILES (89,900.0 FT)

| ROADWAY TYPE | DESIGN SPEED | FUNCTIONAL CLASSIFICATION |
|---|---|---|
| FREEWAY | 70 MPH | URBAN FREEWAY |
| RAMPS | 50 MPH | URBAN PRINCIPAL ARTERIAL |
| FRONTAGE ROADS | 45 MPH | URBAN MAJOR COLLECTOR |
| CROSS STREETS/LOCAL STREETS | 35 MPH | URBAN LOCAL STREET |
| FM 1788 | 55 MPH | URBAN PRINCIPAL ARTERIAL |
| SH349 | 45 MPH | URBAN PRINCIPAL ARTERIAL |
| LOOP 250 W | 55 MPH | URBAN PRINCIPAL ARTERIAL |
| LOOP 338 E | 55 MPH | URBAN PRINCIPAL ARTERIAL |

**TRAFFIC DATA**

| TRAFFIC VOLUMES BASED ON YEAR 2042 PROJECTIONS APPROVED BY TXDOT TP&P DIVISION DATED $DATE$ | IH-20 FM 866 TO E LOOP 338 | IH-20 E LOOP 338 TO FM 1208 |
|---|---|---|
| DIRECTIONAL DISTRIBUTION | 52% | 52% |
| PERCENT TRUCKS OF DHV | 23.9% | 24.5% |
| K FACTOR | 9.1% | 9.1% |

**LEGEND:**

- GENERAL PURPOSE LANES (GP LANES)
- RAMPS
- FRONTAGE ROAD/CROSS STREETS
- PROPOSED RAMP GORE AREA
- PRELIMINARY STRUCTURE LIMITS
- PROPOSED BY OTHERS
- DISPLACED STRUCTURE
- DRIVEWAY
- SIDEWALK
- 100 YR FLOODPLAIN
- DIRECTION OF TRAFFIC
- DWBER338E — ALIGNMENT NAME
- DWBER338_1 — CURVE NO. LABEL
- PROPOSED RETAINING WALL
- METAL BEAM GUARD FENCE
- MAJOR KNOWN UTILITY
- EXISTING RIGHT-OF-WAY (R.O.W.)
- EXISTING CONTROL-OF-ACCESS (COA)
- PROPOSED RIGHT-OF-WAY (R.O.W.)
- PROPOSED CONTROL-OF-ACCESS (BY PERMIT)
- 08S-F1029E — PROPOSED SIGN NUMBER
- EXISTING PAVEMENT REMOVAL
- RIGHT-OF-WAY TAKE AREA
- PROPOSED DRAINAGE
- PROPOSED DRAINAGE EASEMENT
- EXISTING DRAINAGE
- EXISTING DITCH

**NOTES:**

1. AERIAL IMAGES SHOWN WERE OBTAINED FROM TEXAS DEPARTMENT OF TRANSPORTATION (SEPTEMBER 19, 2017) AND TNRIS (DATE OF AERIAL IMAGERY).
2. EXISTING TOPOGRAPHY SHOWN WAS PROVIDED BY THE TEXAS DEPARTMENT OF TRANSPORTATION ON JANUARY 10, 2018.
3. EXISTING RIGHT OF WAY SHOWN WAS DEVELOPED FROM EXISTING RIGHT OF WAY MAPS OBTAINED FROM TEXAS DEPARTMENT OF TRANSPORTATION ON OCTOBER 27, 2017.
4. SUPERELEVATION AXIS OF ROTATION IS ABOUT THE PGL.
5. APPROXIMATE 100 YEAR FLOODPLAIN LIMITS ARE BASED UPON FEMA FLOOD INSURANCE RATE MAPS (ECTOR COUNTY, REVISED MARCH 15, 2012 AND MIDLAND COUNTY, REVISED SEPTEMBER 16, 2005).
6. OWNERSHIP INFORMATION SHOWN ON SCHEMATIC OBTAINED FROM CITIES OF MIDLAND AND ODESSA, TEXAS (SEPTEMBER 6, 2017).
7. FINAL DRIVEWAY LOCATIONS SHALL BE DETERMINED DURING FINAL DESIGN
8. EXISTING UTILITIES SHOWN WERE OBTAINED FROM SUE SURVEY BY HALFF ASSOCIATES, INC. (JULY, 2018)

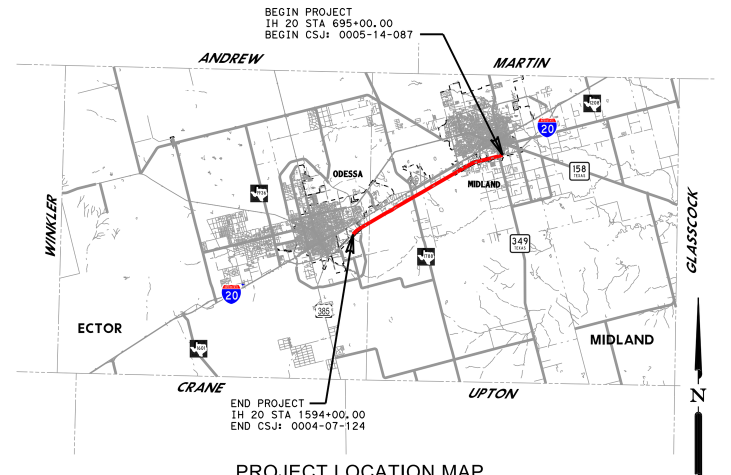


PROJECT LOCATION MAP
NTS

ROLL: 1 OF 15

**SHEET INDEX:**


ROLL 1: PLAN AND PROFILE-IH 20 STA 695+00 TO STA 700+00
ROLL 2: PLAN AND PROFILE-IH 20 STA 700+00 TO STA 789+00
ROLL 3: PLAN AND PROFILE-IH 20 STA 789+00 TO STA 860+00*
ROLL 4: PLAN AND PROFILE-IH 20 STA 860+00 TO STA 930+00*
ROLL 5: PLAN AND PROFILE-IH 20 STA 930+00 TO STA 1013+00
ROLL 6: PLAN AND PROFILE-IH 20 STA 1013+00 TO STA 1096+00*
ROLL 7: PLAN AND PROFILE-IH 20 STA 1096+00 TO STA 1183+00
ROLL 8: PLAN AND PROFILE-IH 20 STA 1183+00 TO STA 1250+00
ROLL 9: PLAN AND PROFILE-IH 20 STA 1250+00 TO STA 1330+00
ROLL 10: PLAN AND PROFILE-IH 20 STA 1330+00 TO STA 1415+00
ROLL 11: PLAN AND PROFILE-IH 20 STA 1415+00 TO STA 1495+00
ROLL 12: PLAN AND PROFILE-IH 20 STA 1495+00 TO STA 1580+00
ROLL 13: PLAN AND PROFILE-IH 20 STA 1580+00 TO STA 1594+00
ROLL 14: PROFILES-RAMPS, CROSS STREETS AND U-TURNS
ROLL 15: PROFILES-RAMPS, CROSS STREETS AND U-TURNS


* AREAS PROPOSED BY OTHERS:
STA 811+85 TO STA 877+05
STA 1022+78.87 TO STA 1063+70.67

Jacobs
1999 BRYAN ST, SUITE 1200
DALLAS, TX 75201-3136
Phone: +1 (214) 638-0145
Firm Registration: F-2966

**PRELIMINARY FOR INTERIM REVIEW ONLY**

THESE DOCUMENTS ARE FOR INTERIM REVIEW AND ARE NOT INTENDED FOR REGULATORY APPROVAL, PERMIT, BIDDING OR CONSTRUCTION PURPOSES. THEY WERE PREPARED BY OR UNDER THE SUPERVISION OF:

| NAME | P.E. NO. | DATE |
|---|---|---|
| WILL BARRESI, P.E. | 90856 | 4/10/2020 |
| GRANT WU, P.E. | 89529 | 4/10/2020 |

© 2020 BY TEXAS DEPARTMENT OF TRANSPORTATION
ALL RIGHTS RESERVED

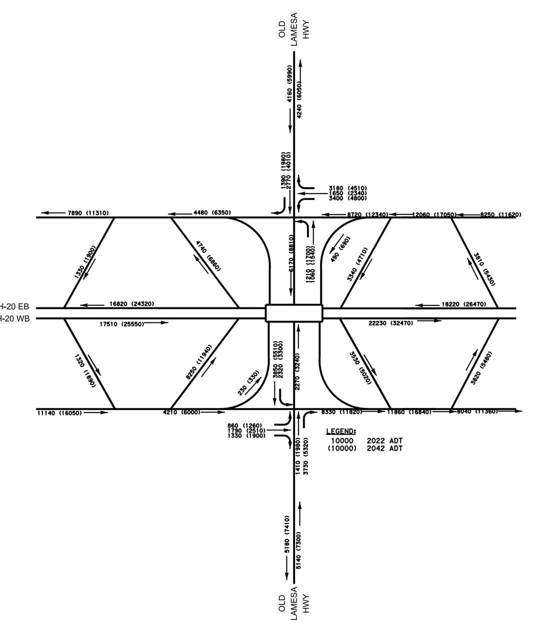


HWBXRLAM_INT

| CURVE NO. | P.I. STATION | P.I. STATION - N | P.I. STATION - E | DELTA | RADIUS | DEGREE | TANGENT | LENGTH | CHORD BEARING | CHORD LENGTH | P.C. STATION | P.T. STATION | BACK TANGENT | AHEAD TANGENT |
|---|---|---|---|---|---|---|---|---|---|---|---|---|---|---|
| HWBXRLAM_INT_1 | 4+91.34 | 10,685,700.54 | 1,757,972.38 | 7° 07′ 04.13" RT | 7,900.00′ | 0° 43′ 30.95" | 491.34′ | 981.41′ | S 79° 08′ 34.93" W | 980.78′ | 0+00.00 | 9+81.41 | S 75° 35′ 02.87" W | S 82° 42′ 07.00" W |

Horizontal : 1"=100'
Vertical : 1"=10'

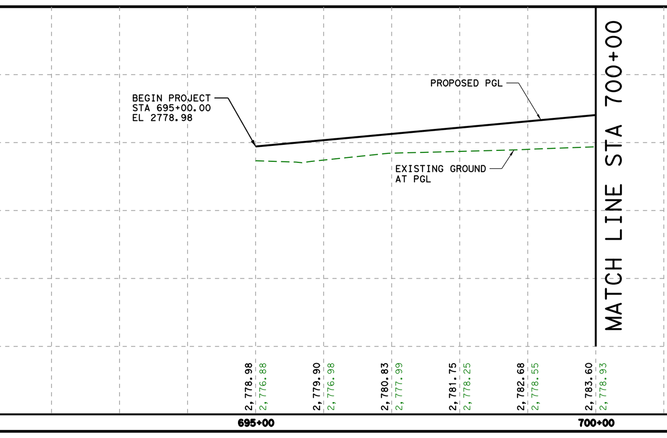


IH-20


TEXAS DEPARTMENT OF TRANSPORTATION
ODESSA DISTRICT
DESIGN SCHEMATIC
JOHN R. SPEED, P.E., DISTRICT ENGINEER
ECTOR/MIDLAND COUNTY
IH 20
© 2020 By Texas Department of Transportation, All Rights Reserved
PROJECT LIMIT: FROM EAST OF SH349 TO EAST OF JBS PKWY
CONTROL: 0005-13-060, 0005-14-086, 0005-14-087, 0005-14-092, 0005-13-064, 0005-14-093, 0005-14-094
PROJECT LENGTH = 17.03 MILES (89,900.0 FT)
ROADWAY TYPE / DESIGN SPEED / FUNCTIONAL CLASSIFICATION
FREEWAY 70 MPH URBAN FREEWAY
RAMPS 50 MPH URBAN PRINCIPAL ARTERIAL
FRONTAGE ROADS 45 MPH URBAN MAJOR COLLECTOR
CROSS STREETS/LOCAL STREETS 35 MPH URBAN LOCAL STREET
FM 1788 55 MPH URBAN PRINCIPAL ARTERIAL
SH349 45 MPH URBAN PRINCIPAL ARTERIAL
LOOP 250 W 55 MPH URBAN PRINCIPAL ARTERIAL
LOOP 338 E 55 MPH URBAN PRINCIPAL ARTERIAL


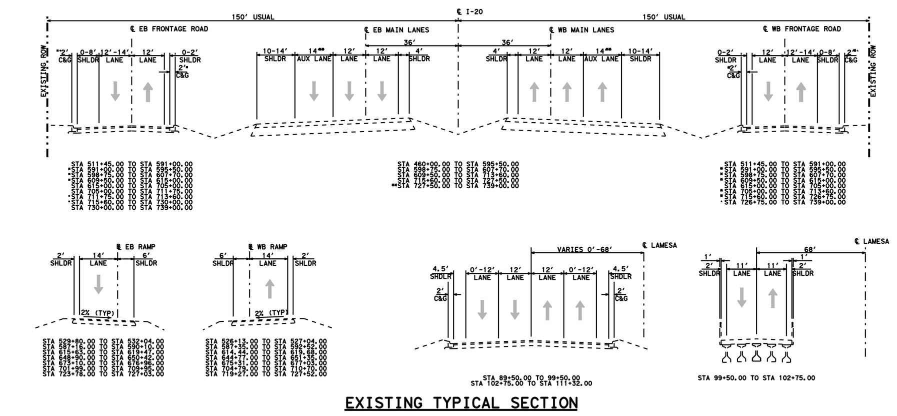


EXISTING TYPICAL SECTION

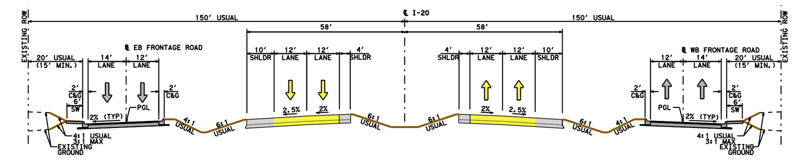


PROPOSED TYPICAL SECTION

ROLL: 1 OF 15

© 2020 BY TEXAS DEPARTMENT OF TRANSPORTATION
ALL RIGHTS RESERVED


Jacobs
PRELIMINARY FOR INTERIM REVIEW ONLY
THESE DOCUMENTS ARE FOR INTERIM REVIEW AND ARE NOT INTENDED FOR REGULATORY APPROVAL, PERMIT, BIDDING OR CONSTRUCTION PURPOSES. THEY WERE PREPARED BY OR UNDER THE SUPERVISION OF:
WILL BARRESI, P.E. 90856 4/10/2020
GRANT WU, P.E. 89529 4/10/2020


c:\pw_workdir\den003\ch2mhill_mc058497\dms96754\003-01-h20l-sch-03.dgn
4/10/2020

# TEXAS DEPARTMENT OF TRANSPORTATION
## ODESSA DISTRICT

DESIGN SCHEMATIC
JOHN R. SPEED, P.E., DISTRICT ENGINEER
ECTOR/MIDLAND COUNTY
IH 20

PROJECT LIMIT: FROM EAST OF SH349 TO EAST OF JBS PKWY

CONTROL: 0005-13-060, 0005-14-086, 0005-14-087, 0005-14-092, 0005-13-064, 0005-14-093, 0005-14-094

PROJECT LENGTH = 17.03 MILES (89,900.0 FT)

| ROADWAY TYPE | DESIGN SPEED | FUNCTIONAL CLASSIFICATION |
|---|---|---|



| DIRECTIONAL DISTRIBUTION | 52% | 52% |
| PERCENT TRUCKS OF DHV | 23.9% | 24.5% |
| K FACTOR | 9.1% | 9.1% |

**LEGEND:**

- GENERAL PURPOSE LANES (GP LANES)
- RAMPS
- FRONTAGE ROAD/CROSS STREETS
- PROPOSED RAMP GORE AREA
- PRELIMINARY STRUCTURE LIMITS
- PROPOSED BY OTHERS
- EXISTING STRUCTURE
- DRIVEWAY
- SIDEWALK
- 100 YR FLOODPLAIN
- DIRECTION OF TRAFFIC
- ALIGNMENT NAME
- CURVE NO. LABEL
- PROPOSED RETAINING WALL
- METAL BEAM GUARD FENCE
- MAJOR KNOWN UTILITY
- EXISTING RIGHT-OF-WAY (R.O.W.)
- EXISTING CONTROL-OF-ACCESS (COA)
- PROPOSED RIGHT-OF-WAY (R.O.W.)
- PROPOSED CONTROL-OF-ACCESS (C-O-A)
- PROPOSED SIGN NUMBER
- EXISTING PAVEMENT REMOVAL
- RIGHT-OF-WAY TAKE AREA
- PROPOSED DRAINAGE
- PROPOSED DRAINAGE EASEMENT
- EXISTING DRAINAGE
- EXISTING DITCH

**NOTES:**




PROJECT LOCATION MAP
NTS

ROLL: 2 OF 15

SHEET INDEX:




Jacobs

PRELIMINARY FOR SYSTEM REVIEW ONLY

© 2020 BY TEXAS DEPARTMENT OF TRANSPORTATION
ALL RIGHTS RESERVED

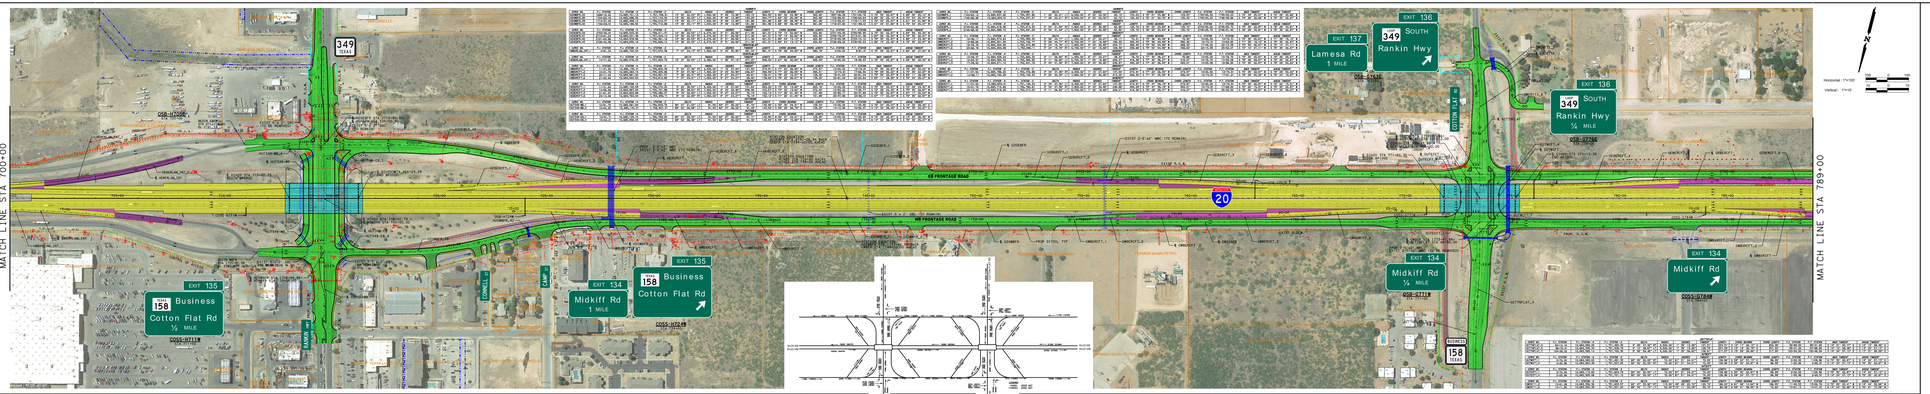




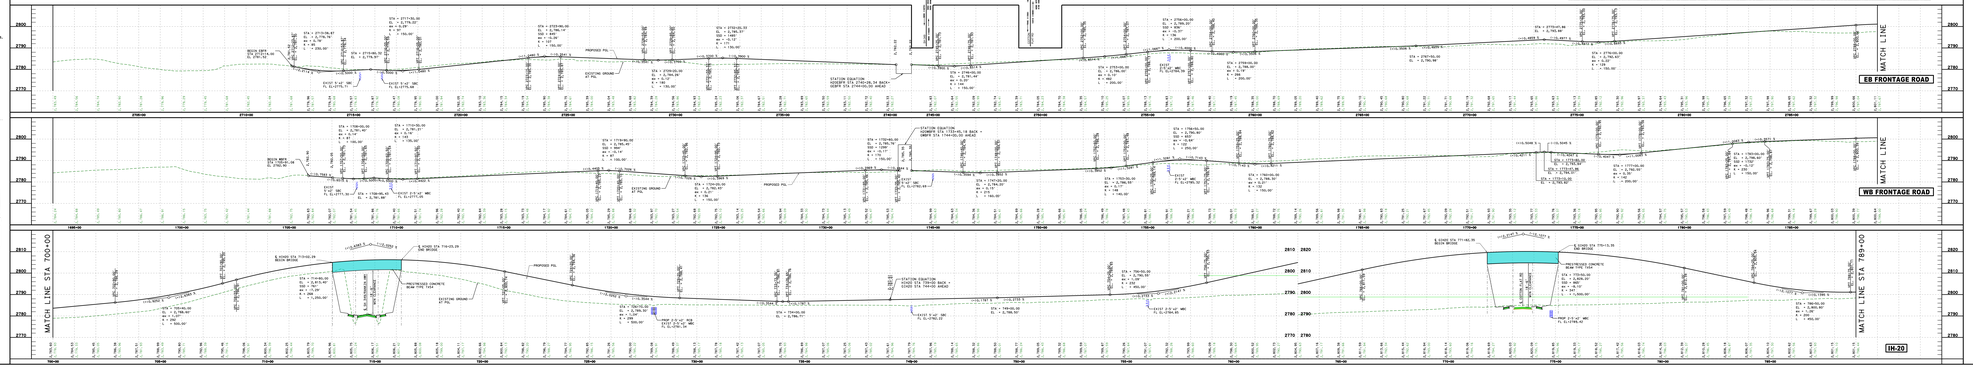


# TEXAS DEPARTMENT OF TRANSPORTATION
## ODESSA DISTRICT

DESIGN SCHEMATIC
JOHN R. SPEED, P.E., DISTRICT ENGINEER
ECTOR/MIDLAND COUNTY
IH 20

PROJECT LIMIT: FROM EAST OF SH349 TO EAST OF JBS PKWY

CONTROL: 0005-13-060, 0005-14-086, 0005-14-087, 0005-14-092, 0005-13-064, 0005-14-093, 0005-14-094

PROJECT LENGTH = 17.03 MILES (89,900.0 FT)

| ROADWAY TYPE | DESIGN SPEED | FUNCTIONAL CLASSIFICATION |
|---|---|---|

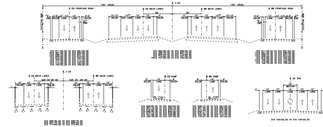

EXISTING TYPICAL SECTION

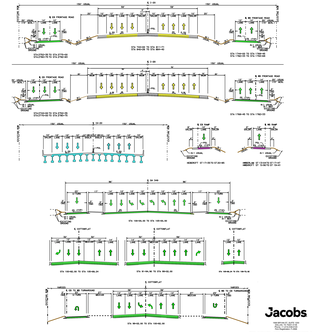

PROPOSED TYPICAL SECTION

Jacobs

PRELIMINARY FOR SYSTEM REVIEW ONLY

ROLL: 2 OF 15

© 2020 BY TEXAS DEPARTMENT OF TRANSPORTATION
ALL RIGHTS RESERVED

# TEXAS DEPARTMENT OF TRANSPORTATION
## ODESSA DISTRICT

DESIGN SCHEMATIC
JOHN R. SPEED, P.E., DISTRICT ENGINEER
ECTOR/MIDLAND COUNTY
IH 20

© 2020 By Texas Department of Transportation, All Rights Reserved

PROJECT LIMIT: FROM EAST OF SH349 TO EAST OF JBS PKWY

CONTROL: 0005-13-060, 0005-14-086, 0005-14-087, 0005-14-092, 0005-13-064, 0005-14-093, 0005-14-094

PROJECT LENGTH = 17.03 MILES (89,900.0 FT)

| ROADWAY TYPE | DESIGN SPEED | FUNCTIONAL CLASSIFICATION |
|---|---|---|
| FREEWAY | 70 MPH | URBAN FREEWAY |
| RAMPS | 50 MPH | URBAN PRINCIPAL ARTERIAL |
| FRONTAGE ROADS | 45 MPH | URBAN MAJOR COLLECTOR |
| CROSS STREETS/LOCAL STREETS | 35 MPH | URBAN LOCAL STREET |
| FM 1788 | 55 MPH | URBAN PRINCIPAL ARTERIAL |
| SH349 | 45 MPH | URBAN PRINCIPAL ARTERIAL |
| LOOP 250 W | 55 MPH | URBAN PRINCIPAL ARTERIAL |
| LOOP 338 E | 55 MPH | URBAN PRINCIPAL ARTERIAL |

### TRAFFIC DATA

| TRAFFIC VOLUMES BASED ON YEAR 2042 PROJECTIONS APPROVED BY TXDOT TP&P DIVISION DATED $DATE$ | IH-20 FM 866 TO E LOOP 338 | IH-20 E LOOP 338 TO FM 1208 |
|---|---|---|
| DIRECTIONAL DISTRIBUTION | 52% | 52% |
| PERCENT TRUCKS OF DHV | 23.9% | 24.5% |
| K FACTOR | 9.1% | 9.1% |

### LEGEND:

| Symbol | Description | Symbol | Description |
|---|---|---|---|
| | GENERAL PURPOSE LANES (GP LANES) | → | DIRECTION OF TRAFFIC |
| | RAMPS | DWBER338E | ALIGNMENT NAME |
| | FRONTAGE ROAD/CROSS STREETS | DWBER338_1 | CURVE NO. LABEL |
| | PROPOSED RAMP GORE AREA | | PROPOSED RETAINING WALL |
| | PRELIMINARY STRUCTURE LIMITS | | METAL BEAM GUARD FENCE |
| | PROPOSED BY OTHERS | | MAJOR KNOWN UTILITY |
| | DISPLACED STRUCTURE | | EXISTING RIGHT-OF-WAY (R.O.W.) |
| | DRIVEWAY | | EXISTING CONTROL-OF-ACCESS (COA) |
| | SIDEWALK | | PROPOSED RIGHT-OF-WAY (R.O.W.) |
| | 100 YR FLOODPLAIN | | PROPOSED CONTROL-OF-ACCESS (BY PERMIT) |
| | | OBS-F1029E | PROPOSED SIGN NUMBER |
| | | | EXISTING PAVEMENT REMOVAL |
| | | | RIGHT-OF-WAY TAKE AREA |
| | | | PROPOSED DRAINAGE |
| | | | PROPOSED DRAINAGE EASEMENT |
| | | | EXISTING DRAINAGE |
| | | | EXISTING DITCH |

### NOTES:

1. AERIAL IMAGES SHOWN WERE OBTAINED FROM TEXAS DEPARTMENT OF TRANSPORTATION (SEPTEMBER 19, 2017) AND TNRIS (DATE OF AERIAL IMAGERY).
2. EXISTING TOPOGRAPHY SHOWN WAS PROVIDED BY THE TEXAS DEPARTMENT OF TRANSPORTATION ON JANUARY 10, 2018.
3. EXISTING RIGHT OF WAY SHOWN WAS DEVELOPED FROM EXISTING RIGHT OF WAY MAPS OBTAINED FROM TEXAS DEPARTMENT OF TRANSPORTATION ON OCTOBER 27, 2017.
4. SUPERELEVATION AXIS OF ROTATION IS ABOUT THE PGL.
5. APPROXIMATE 100 YEAR FLOODPLAIN LIMITS ARE BASED UPON FEMA FLOOD INSURANCE RATE MAPS (ECTOR COUNTY, REVISED MARCH 15, 2012 AND MIDLAND COUNTY, REVISED SEPTEMBER 16, 2005).
6. OWNERSHIP INFORMATION SHOWN ON SCHEMATIC OBTAINED FROM CITIES OF MIDLAND AND ODESSA, TEXAS (SEPTEMBER 6, 2017).
7. FINAL DRIVEWAY LOCATIONS SHALL BE DETERMINED DURING FINAL DESIGN.
8. EXISTING UTILITIES SHOWN WERE OBTAINED FROM SUE SURVEY BY HALFF ASSOCIATES, INC. (JULY, 2018)

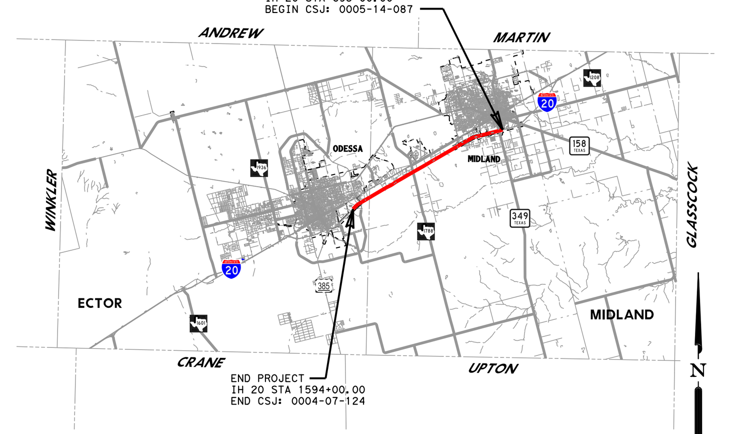


PROJECT LOCATION MAP
NTS

ROLL: 3 OF 15

SHEET INDEX:


ROLL 1: PLAN AND PROFILE-IH 20 STA 695+00 TO STA 700+00
ROLL 2: PLAN AND PROFILE-IH 20 STA 700+00 TO STA 789+00
ROLL 3: PLAN AND PROFILE-IH 20 STA 789+00 TO STA 860+00*
ROLL 4: PLAN AND PROFILE-IH 20 STA 860+00 TO STA 930+00*
ROLL 5: PLAN AND PROFILE-IH 20 STA 930+00 TO STA 1013+00
ROLL 6: PLAN AND PROFILE-IH 20 STA 1013+00 TO STA 1096+00*
ROLL 7: PLAN AND PROFILE-IH 20 STA 1096+00 TO STA 1183+00
ROLL 8: PLAN AND PROFILE-IH 20 STA 1183+00 TO STA 1250+00
ROLL 9: PLAN AND PROFILE-IH 20 STA 1250+00 TO STA 1330+00
ROLL 10: PLAN AND PROFILE-IH 20 STA 1330+00 TO STA 1415+00
ROLL 11: PLAN AND PROFILE-IH 20 STA 1415+00 TO STA 1495+00
ROLL 12: PLAN AND PROFILE-IH 20 STA 1495+00 TO STA 1580+00
ROLL 13: PLAN AND PROFILE-IH 20 STA 1580+00 TO STA 1594+00
ROLL 14: PROFILES-RAMPS, CROSS STREETS AND U-TURNS
ROLL 15: PROFILES-RAMPS, CROSS STREETS AND U-TURNS


* AREAS PROPOSED BY OTHERS:
STA 811+85 TO STA 877+05
STA 1022+78.87 TO STA 1063+70.67

Jacobs
1999 BRYAN ST, SUITE 1200
DALLAS, TX 75201-3136
Phone: +1 (214) 638-0145
Firm Registration: F-2966

PRELIMINARY FOR INTERIM REVIEW ONLY

THESE DOCUMENTS ARE FOR INTERIM REVIEW AND ARE NOT INTENDED FOR REGULATORY APPROVAL, PERMIT, BIDDING OR CONSTRUCTION PURPOSES. THEY WERE PREPARED BY OR UNDER THE SUPERVISION OF:

| NAME | P.E. NO. | DATE |
|---|---|---|
| WILL BARRESI, P.E. | 90856 | 4/10/2020 |
| GRANT WU, P.E. | 89529 | 4/10/2020 |

© 2020 BY TEXAS DEPARTMENT OF TRANSPORTATION
ALL RIGHTS RESERVED

GIH20

| CURVE NO. | P.I. STATION | P.I. STATION - N | P.I. STATION - E | DELTA | RADIUS | DEGREE | TANGENT | LENGTH | CHORD BEARING | CHORD LENGTH | P.C. STATION | P.T. STATION | BACK TANGENT | AHEAD TANGENT |
|---|---|---|---|---|---|---|---|---|---|---|---|---|---|---|
| GIH20_7 | 858+63.16 | 10,681,887.14 | 1,743,344.69 | 15° 52' 30.00" LT | 11,500.00' | 0° 29' 53.61" | 1,603.43' | 3,186.32' | S 67° 38' 47.73" W | 3,176.13' | 842+59.73 | 874+46.05 | S 75° 35' 02.73" W | S 59° 42' 32.73" W |
| GIH20EB_7 | 858+58.14 | 10,681,853.52 | 1,743,358.52 | 15° 52' 30.00" LT | 11,464.00' | 0° 29' 59.24" | 1,598.41' | 3,176.34' | S 67° 38' 47.73" W | 3,166.19' | 842+59.73 | 874+36.07 | S 75° 35' 02.73" W | S 59° 42' 32.73" W |
| GIH20WB_7 | 858+68.18 | 10,681,920.75 | 1,743,330.87 | 15° 52' 30.00" LT | 11,536.00' | 0° 29' 48.01" | 1,608.45' | 3,196.29' | S 67° 38' 47.73" W | 3,186.08' | 842+59.73 | 874+56.02 | S 75° 35' 02.73" W | S 59° 42' 32.73" W |

GWBFR

| CURVE NO. | P.I. STATION | P.I. STATION - N | P.I. STATION - E | DELTA | RADIUS | DEGREE | TANGENT | LENGTH | CHORD BEARING | CHORD LENGTH | P.C. STATION | P.T. STATION | BACK TANGENT | AHEAD TANGENT |
|---|---|---|---|---|---|---|---|---|---|---|---|---|---|---|
| G20WBFR_9 | 1811+78.19 | 10,683,160.04 | 1,747,854.78 | 1° 34' 17.44" RT | 7,900.00' | 0° 43' 30.95" | 108.35' | 216.68' | S 76° 22' 11.45" W | 216.67' | 1810+69.85 | 1812+86.53 | S 75° 35' 02.73" W | S 77° 09' 20.16" W |
| G20WBFR_10 | 1815+42.81 | 10,683,078.98 | 1,747,499.27 | 1° 34' 17.44" LT | 18,686.83' | 0° 18' 23.80" | 256.29' | 512.54' | S 76° 22' 11.45" W | 512.53' | 1812+86.53 | 1817+99.07 | S 77° 09' 20.16" W | S 75° 35' 02.73" W |
| G20WBFR_13 | 1858+54.41 | 10,682,005.56 | 1,743,323.40 | 15° 52' 29.97" LT | 12,350.00' | 0° 27' 50.16" | 1,721.94' | 3,421.83' | S 67° 38' 47.71" W | 3,410.89' | 1841+32.46 | 1875+54.29 | S 75° 35' 02.70" W | S 59° 42' 32.73" W |

GEBFR

| CURVE NO. | P.I. STATION | P.I. STATION - N | P.I. STATION - E | DELTA | RADIUS | DEGREE | TANGENT | LENGTH | CHORD BEARING | CHORD LENGTH | P.C. STATION | P.T. STATION | BACK TANGENT | AHEAD TANGENT |
|---|---|---|---|---|---|---|---|---|---|---|---|---|---|---|
| G20EBFR_9 | 2814+57.95 | 10,682,875.38 | 1,747,639.09 | 1° 47' 21.38" LT | 1,800.00' | 3° 10' 59.16" | 28.11' | 56.21' | S 74° 41' 22.04" W | 56.21' | 2814+29.85 | 2814+86.06 | S 75° 35' 02.73" W | S 73° 47' 41.35" W |
| G20EBFR_12 | 2817+14.17 | 10,682,803.88 | 1,747,393.05 | 1° 47' 21.38" RT | 1,800.00' | 3° 10' 59.16" | 28.11' | 56.21' | S 74° 41' 22.04" W | 56.21' | 2816+86.06 | 2817+42.27 | S 73° 47' 41.35" W | S 75° 35' 02.73" W |
| G20EBFR_17 | 2858+75.80 | 10,681,767.80 | 1,743,362.45 | 15° 52' 30.00" LT | 10,800.00' | 0° 31' 49.86" | 1,505.83' | 2,992.37' | S 67° 38' 47.73" W | 2,982.80' | 2843+69.97 | 2873+62.34 | S 75° 35' 02.73" W | S 59° 42' 32.73" W |

GWBXRCFT

| CURVE NO. | P.I. STATION | P.I. STATION - N | P.I. STATION - E | DELTA | RADIUS | DEGREE | TANGENT | LENGTH | CHORD BEARING | CHORD LENGTH | P.C. STATION | P.T. STATION | BACK TANGENT | AHEAD TANGENT |
|---|---|---|---|---|---|---|---|---|---|---|---|---|---|---|
| GWBXRCFT_2 | 14+88.11 | 10,683,720.29 | 1,750,132.53 | 3° 05' 30.35" LT | 7,900.00' | 0° 43' 30.95" | 213.20' | 426.30' | S 77° 37' 05.05" W | 426.24' | 12+74.91 | 17+01.21 | S 79° 09' 50.22" W | S 76° 04' 19.87" W |
| GWBXRCFT_3 | 18+76.26 | 10,683,626.84 | 1,749,755.69 | 3° 31' 05.21" RT | 5,700.00' | 1° 00' 18.68" | 175.05' | 350.00' | S 77° 49' 52.47" W | 349.94' | 17+01.21 | 20+51.20 | S 76° 04' 19.87" W | S 79° 35' 25.08" W |
| GWBXRCFT_4 | 20+87.92 | 10,683,588.57 | 1,749,547.40 | 4° 00' 22.21" LT | 1,050.00' | 5° 27' 24.27" | 36.72' | 73.42' | S 77° 35' 13.97" W | 73.40' | 20+51.20 | 21+24.62 | S 79° 35' 25.08" W | S 75° 35' 02.87" W |

SUPERELEVATION TRANSITION TABLE

| ALIGNMENT | BEGIN STATION | BEGIN CROSS SLOPE | END STATION | END CROSS SLOPE |
|---|---|---|---|---|
| GIH20WB (RIGHT) | 840+460.00 | -2.00% | 843+00.00 | 2.00% |
| GIH20WB (RIGHT) | 874+00.00 | 2.00% | 876+40.00 | -2.00% |
| GIH20WB (LEFT) | 840+60.00 | -2.00% | 843+00.00 | 2.00% |
| GIH20WB (LEFT) | 874+00.00 | 2.00% | 876+40.00 | -2.00% |

GEBERCFT

| CURVE NO. | P.I. STATION | P.I. STATION - N | P.I. STATION - E | DELTA | RADIUS | DEGREE | TANGENT | LENGTH | CHORD BEARING | CHORD LENGTH | P.C. STATION | P.T. STATION | BACK TANGENT | AHEAD TANGENT |
|---|---|---|---|---|---|---|---|---|---|---|---|---|---|---|
| GEBERCFT_5 | 23+14.43 | 10,683,518.28 | 1,750,013.03 | 4° 11' 06.80" LT | 5,700.00' | 1° 00' 18.68" | 208.27' | 416.36' | S 73° 29' 29.47" W | 416.27' | 21+06.15 | 25+22.52 | S 75° 35' 02.87" W | S 71° 23' 56.07" W |
| GEBERCFT_6 | 25+60.88 | 10,683,439.61 | 1,749,779.27 | 4° 11' 06.80" RT | 1,050.00' | 5° 27' 24.27" | 38.37' | 76.70' | S 73° 29' 29.47" W | 76.68' | 25+22.52 | 25+99.21 | S 71° 23' 56.07" W | S 75° 35' 02.87" W |

GWBWEMKF

| CURVE NO. | P.I. STATION | P.I. STATION - N | P.I. STATION - E | DELTA | RADIUS | DEGREE | TANGENT | LENGTH | CHORD BEARING | CHORD LENGTH | P.C. STATION | P.T. STATION | BACK TANGENT | AHEAD TANGENT |
|---|---|---|---|---|---|---|---|---|---|---|---|---|---|---|
| GWBERMKF_1 | 10+38.38 | 10,683,310.53 | 1,748,474.92 | 4° 11' 12.97" LT | 1,050.00' | 5° 27' 24.27" | 38.38' | 76.73' | S 73° 14' 26.24" W | 76.71' | 10+00.00 | 10+76.73 | S 75° 20' 02.73" W | S 71° 08' 49.75" W |
| GWBERMKF_2 | 12+35.98 | 10,683,246.66 | 1,748,287.89 | 3° 12' 02.50" RT | 5,700.00' | 1° 00' 18.68" | 159.25' | 318.42' | S 72° 44' 51.00" W | 318.38' | 10+76.73 | 13+95.15 | S 71° 08' 49.75" W | S 74° 20' 52.25" W |
| GWBERMKF_3 | 15+48.73 | 10,683,162.26 | 1,747,986.66 | 2° 13' 39.05" LT | 7,900.00' | 0° 43' 30.95" | 153.59' | 307.13' | S 73° 14' 02.73" W | 307.11' | 13+95.15 | 17+02.28 | S 74° 20' 52.25" W | S 72° 07' 13.20" W |
| GWBERMKF_4 | 18+35.32 | 10,683,074.26 | 1,747,713.88 | 3° 27' 49.53" RT | 4,400.00' | 1° 18' 07.84" | 133.04' | 266.00' | S 73° 51' 07.96" W | 265.96' | 17+02.28 | 19+68.28 | S 72° 07' 13.20" W | S 75° 35' 02.73" W |

GEBXRMKF

| CURVE NO. | P.I. STATION | P.I. STATION - N | P.I. STATION - E | DELTA | RADIUS | DEGREE | TANGENT | LENGTH | CHORD BEARING | CHORD LENGTH | P.C. STATION | P.T. STATION | BACK TANGENT | AHEAD TANGENT |
|---|---|---|---|---|---|---|---|---|---|---|---|---|---|---|
| GEBXRMKF_1 | 10+39.82 | 10,683,131.47 | 1,748,588.57 | 4° 20' 37.20" RT | 1,050.00' | 5° 27' 24.27" | 39.82' | 79.60' | S 77° 30' 21.33" W | 79.58' | 10+00.00 | 10+79.60 | S 75° 20' 02.73" W | S 79° 40' 39.92" W |
| GEBXRMKF_2 | 12+55.00 | 10,683,092.90 | 1,748,376.83 | 3° 31' 30.26" LT | 5,700.00' | 1° 00' 18.68" | 175.40' | 350.69' | S 77° 54' 54.79" W | 350.63' | 10+79.60 | 14+30.29 | S 79° 40' 39.92" W | S 76° 09' 09.66" W |
| GEBXRMKF_3 | 16+91.98 | 10,682,988.29 | 1,747,952.45 | 3° 47' 40.04" RT | 7,900.00' | 0° 43' 30.95" | 261.69' | 523.18' | S 78° 02' 59.68" W | 523.09' | 14+30.29 | 19+53.47 | S 76° 09' 09.66" W | S 79° 56' 49.70" W |
| GEBXRMKF_4 | 21+21.08 | 10,682,913.35 | 1,747,529.74 | 4° 21' 46.98" LT | 4,400.00' | 1° 18' 07.84" | 167.61' | 335.06' | S 77° 45' 56.21" W | 334.98' | 19+53.47 | 22+88.53 | S 79° 56' 49.70" W | S 75° 35' 02.73" W |

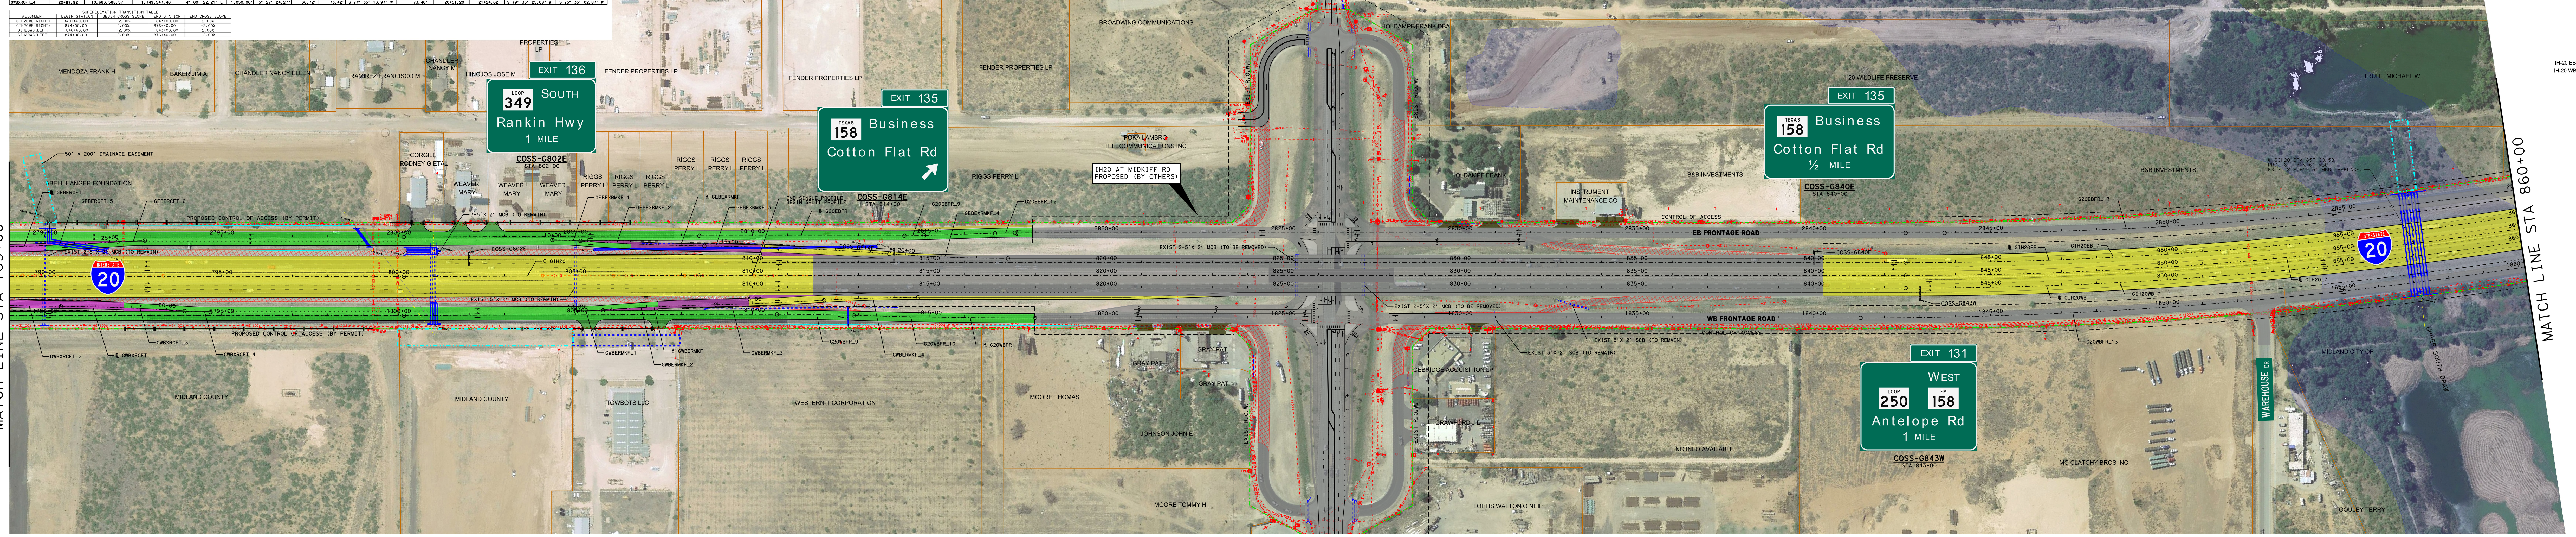


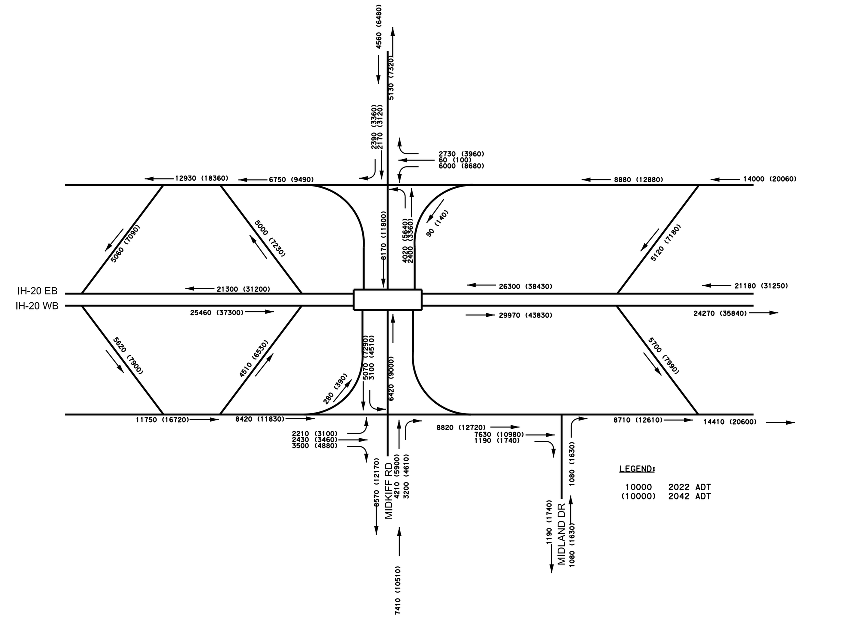


Horizontal : 1"=100'
Vertical : 1"=10'

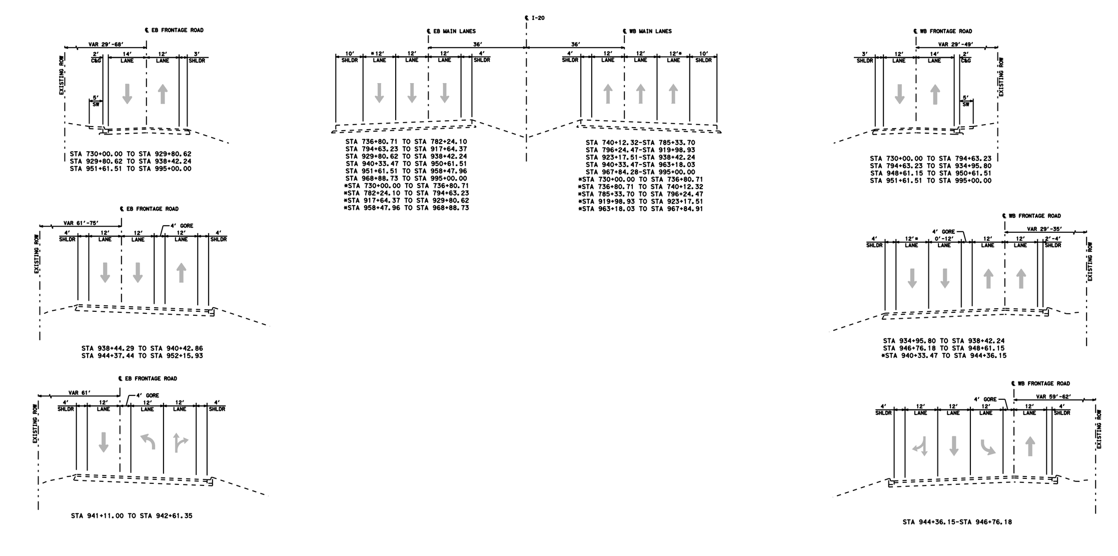

EXISTING TYPICAL SECTION

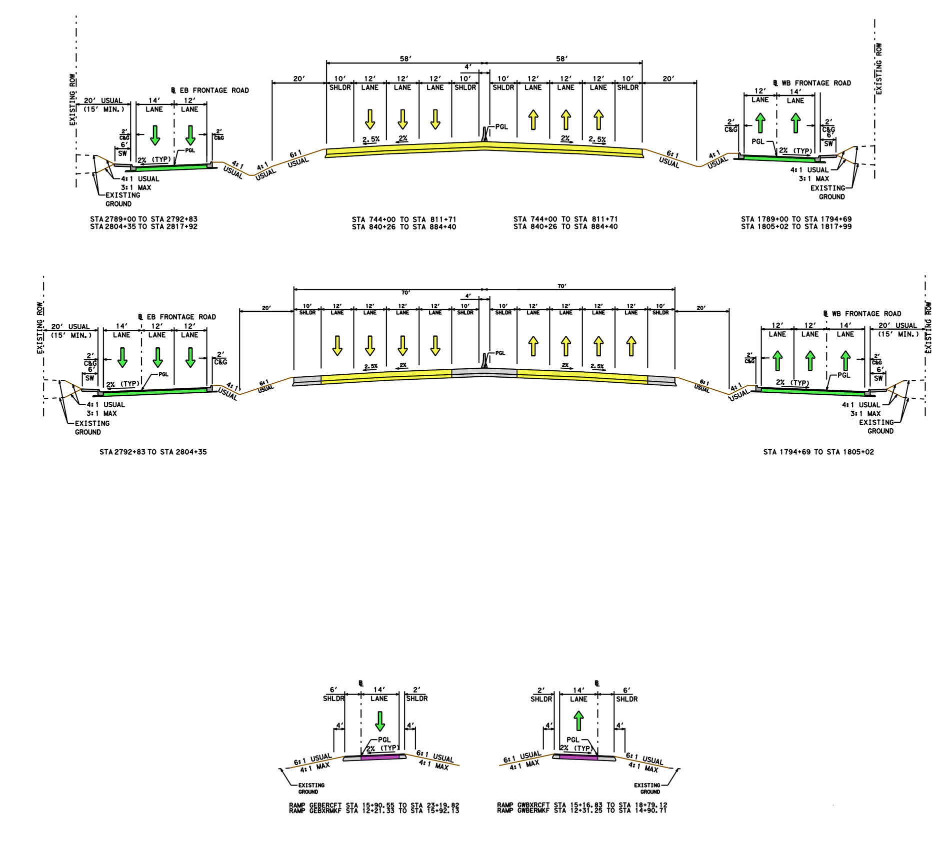

PROPOSED TYPICAL SECTION

ROLL: 3 OF 15

© 2020 BY TEXAS DEPARTMENT OF TRANSPORTATION
ALL RIGHTS RESERVED

Jacobs

PRELIMINARY FOR INTERIM REVIEW ONLY

THESE DOCUMENTS ARE FOR INTERIM REVIEW AND ARE NOT INTENDED FOR REGULATORY APPROVAL, PERMIT, BIDDING OR CONSTRUCTION PURPOSES. THEY WERE PREPARED BY OR UNDER THE SUPERVISION OF:

| NAME | P.E. NO. | DATE |
|---|---|---|
| WILL BARRESI, P.E. | 90856 | 4/10/2020 |
| GRANT WU, P.E. | 89529 | 4/10/2020 |

# TEXAS DEPARTMENT OF TRANSPORTATION
## ODESSA DISTRICT

DESIGN SCHEMATIC
JOHN R. SPEED, P.E., DISTRICT ENGINEER
ECTOR/MIDLAND COUNTY
IH 20

© 2020 By Texas Department of Transportation, All Rights Reserved

PROJECT LIMIT: FROM EAST OF SH349 TO EAST OF JBS PKWY

CONTROL: 0005-13-060, 0005-14-086, 0005-14-087, 0005-14-092, 0005-13-064, 0005-14-093, 0005-14-094

PROJECT LENGTH = 17.03 MILES (89,900.0 FT)

| ROADWAY TYPE | DESIGN SPEED | FUNCTIONAL CLASSIFICATION |
|---|---|---|
| FREEWAY | 70 MPH | URBAN FREEWAY |
| RAMPS | 50 MPH | URBAN PRINCIPAL ARTERIAL |
| FRONTAGE ROADS | 45 MPH | URBAN MAJOR COLLECTOR |
| CROSS STREETS/LOCAL STREETS | 35 MPH | URBAN LOCAL STREET |
| FM 1788 | 55 MPH | URBAN PRINCIPAL ARTERIAL |
| SH349 | 45 MPH | URBAN PRINCIPAL ARTERIAL |
| LOOP 250 W | 55 MPH | URBAN PRINCIPAL ARTERIAL |
| LOOP 338 E | 55 MPH | URBAN PRINCIPAL ARTERIAL |

**TRAFFIC DATA**

| TRAFFIC VOLUMES BASED ON YEAR 2042 PROJECTIONS APPROVED BY TXDOT TP&P DIVISION DATED $DATE$ | IH-20 FM 866 TO E LOOP 338 | IH-20 E LOOP 338 TO FM 1208 |
|---|---|---|
| DIRECTIONAL DISTRIBUTION | 52% | 52% |
| PERCENT TRUCKS OF DHV | 23.9% | 24.5% |
| K FACTOR | 9.1% | 9.1% |

**LEGEND:**

| | |
|---|---|
| GENERAL PURPOSE LANES (GP LANES) | DIRECTION OF TRAFFIC |
| RAMPS | DWBER338E ALIGNMENT NAME |
| FRONTAGE ROAD/CROSS STREETS | DWBER338_1 CURVE NO. LABEL |
| PROPOSED RAMP GORE AREA | PROPOSED RETAINING WALL |
| PRELIMINARY STRUCTURE LIMITS | METAL BEAM GUARD FENCE |
| PROPOSED BY OTHERS | MAJOR KNOWN UTILITY |
| DISPLACED STRUCTURE | EXISTING RIGHT-OF-WAY (R.O.W.) |
| DRIVEWAY | EXISTING CONTROL-OF-ACCESS (COA) |
| SIDEWALK | PROPOSED RIGHT-OF-WAY (R.O.W.) |
| 100 YR FLOODPLAIN | PROPOSED CONTROL-OF-ACCESS (BY PERMIT) |
| | OBS-F1029E PROPOSED SIGN NUMBER |
| | EXISTING PAVEMENT REMOVAL |
| | RIGHT-OF-WAY TAKE AREA |
| | PROPOSED DRAINAGE |
| | PROPOSED DRAINAGE EASEMENT |
| | EXISTING DRAINAGE |
| | EXISTING DITCH |

**NOTES:**

1. AERIAL IMAGES SHOWN WERE OBTAINED FROM TEXAS DEPARTMENT OF TRANSPORTATION (SEPTEMBER 19, 2017) AND TNRIS (DATE OF AERIAL IMAGERY).
2. EXISTING TOPOGRAPHY SHOWN WAS PROVIDED BY THE TEXAS DEPARTMENT OF TRANSPORTATION ON JANUARY 10, 2018.
3. EXISTING RIGHT OF WAY SHOWN WAS DEVELOPED FROM EXISTING RIGHT OF WAY MAPS OBTAINED FROM TEXAS DEPARTMENT OF TRANSPORTATION ON OCTOBER 27, 2017.
4. SUPERELEVATION AXIS OF ROTATION IS ABOUT THE PGL.
5. APPROXIMATE 100 YEAR FLOODPLAIN LIMITS ARE BASED UPON FEMA FLOOD INSURANCE RATE MAPS (ECTOR COUNTY, REVISED MARCH 15, 2012 AND MIDLAND COUNTY, REVISED SEPTEMBER 16, 2005).
6. OWNERSHIP INFORMATION SHOWN ON SCHEMATIC OBTAINED FROM CITIES OF MIDLAND AND ODESSA, TEXAS (SEPTEMBER 6, 2017).
7. FINAL DRIVEWAY LOCATIONS SHALL BE DETERMINED DURING FINAL DESIGN
8. EXISTING UTILITIES SHOWN WERE OBTAINED FROM SUE SURVEY BY HALFF ASSOCIATES, INC. (JULY, 2018)

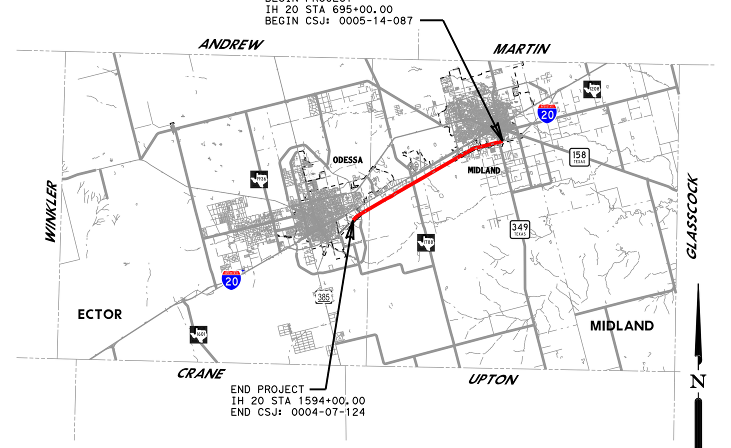


PROJECT LOCATION MAP
NTS

ROLL: 4 OF 15

**SHEET INDEX:**


ROLL 1: PLAN AND PROFILE-IH 20 STA 695+00 TO STA 700+00
ROLL 2: PLAN AND PROFILE-IH 20 STA 700+00 TO STA 789+00
ROLL 3: PLAN AND PROFILE-IH 20 STA 789+00 TO STA 860+00*
ROLL 4: PLAN AND PROFILE-IH 20 STA 860+00 TO STA 930+00*
ROLL 5: PLAN AND PROFILE-IH 20 STA 930+00 TO STA 1013+00
ROLL 6: PLAN AND PROFILE-IH 20 STA 1013+00 TO STA 1096+00*
ROLL 7: PLAN AND PROFILE-IH 20 STA 1096+00 TO STA 1183+00
ROLL 8: PLAN AND PROFILE-IH 20 STA 1183+00 TO STA 1250+00
ROLL 9: PLAN AND PROFILE-IH 20 STA 1250+00 TO STA 1330+00
ROLL 10: PLAN AND PROFILE-IH 20 STA 1330+00 TO STA 1415+00
ROLL 11: PLAN AND PROFILE-IH 20 STA 1415+00 TO STA 1495+00
ROLL 12: PLAN AND PROFILE-IH 20 STA 1495+00 TO STA 1580+00
ROLL 13: PLAN AND PROFILE-IH 20 STA 1580+00 TO STA 1594+00
ROLL 14: PROFILES-RAMPS, CROSS STREETS AND U-TURNS
ROLL 15: PROFILES-RAMPS, CROSS STREETS AND U-TURNS


* AREAS PROPOSED BY OTHERS:
STA 811+85 TO STA 877+05
STA 1022+78.87 TO STA 1063+70.67

Jacobs
1999 BRYAN ST, SUITE 1200
DALLAS, TX 75201-3136
Phone: +1 (214) 638-0145
Firm Registration: F-2966

**PRELIMINARY FOR INTERIM REVIEW ONLY**
THESE DOCUMENTS ARE FOR INTERIM REVIEW AND ARE NOT INTENDED FOR REGULATORY APPROVAL, PERMIT, BIDDING OR CONSTRUCTION PURPOSES. THEY WERE PREPARED BY OR UNDER THE SUPERVISION OF:

| NAME | P.E. NO. | DATE |
|---|---|---|
| WILL BARRESI, P.E. | 90856 | 4/10/2020 |
| GRANT WU, P.E. | 89529 | 4/10/2020 |

© 2020 BY TEXAS DEPARTMENT OF TRANSPORTATION
ALL RIGHTS RESERVED

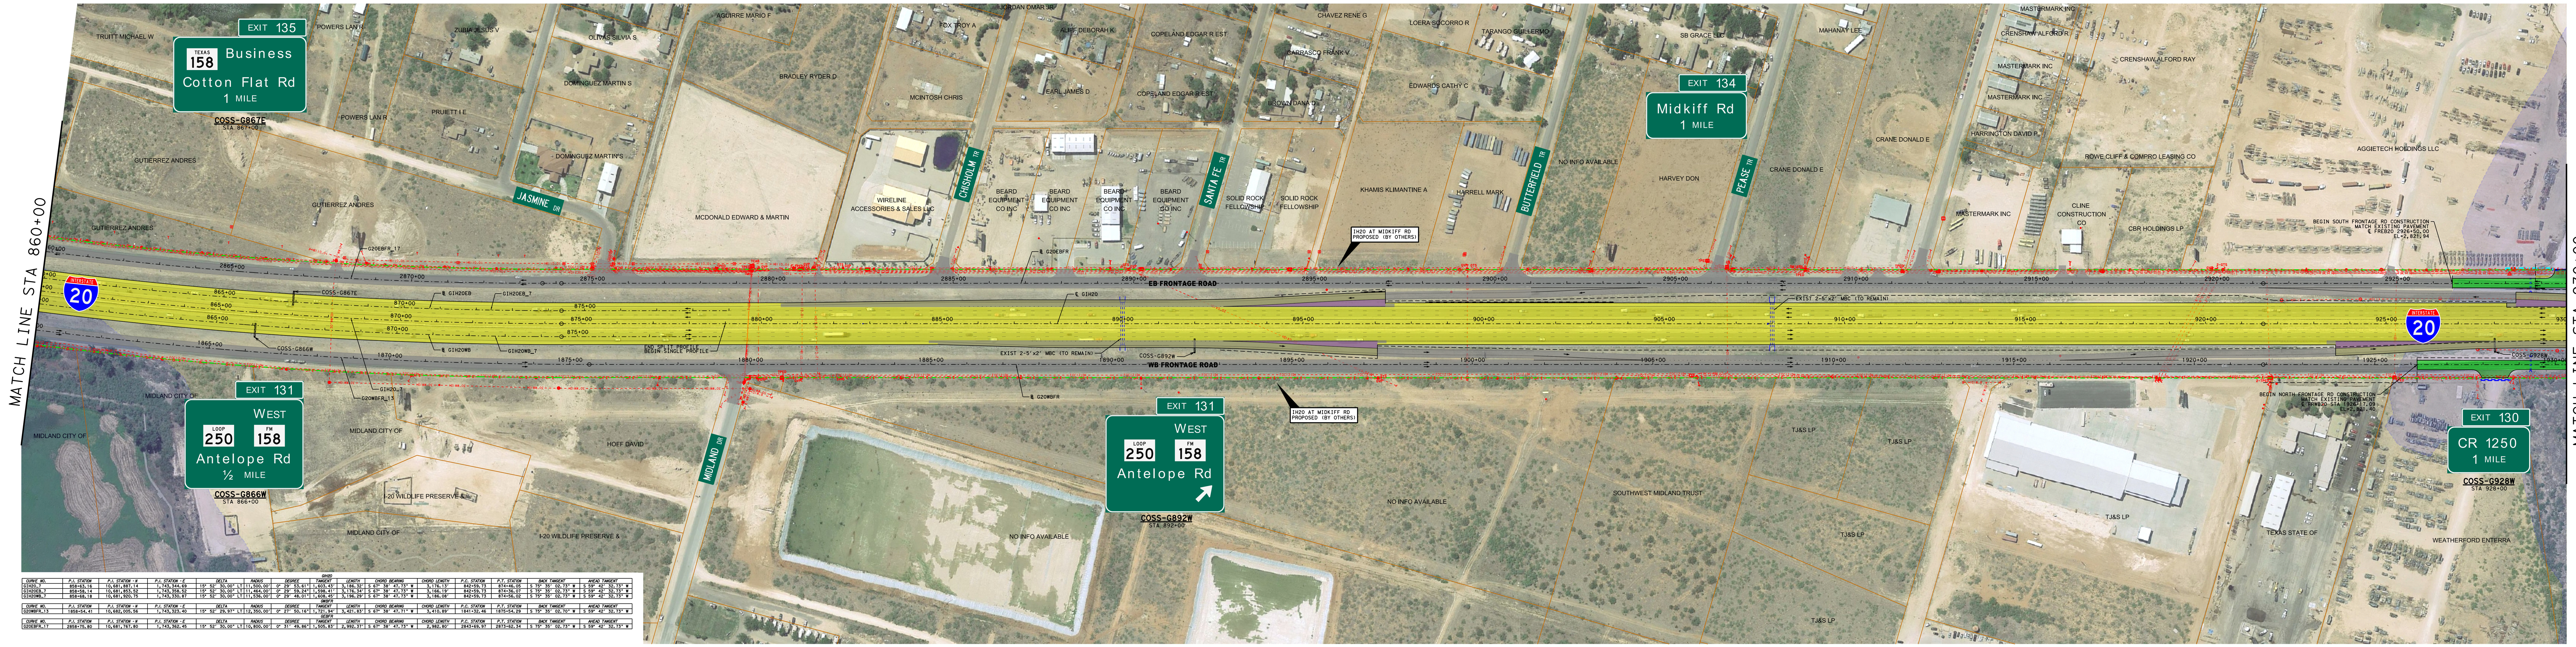


| CURVE NO. | P.I. STATION | P.I. STATION - N | P.I. STATION - E | DELTA | RADIUS | DEGREE | TANGENT | LENGTH | CHORD BEARING | CHORD LENGTH | P.C. STATION | P.T. STATION | BACK TANGENT | AHEAD TANGENT |
|---|---|---|---|---|---|---|---|---|---|---|---|---|---|---|
| GIH20 | | | | | | | | | | | | | | |
| GIH20_7 | 858+63.16 | 10,681,887.14 | 1,743,344.69 | 15° 52' 30.00" LT | 11,500.00' | 0° 29' 53.61" | 1,603.43' | 3,186.32' | S 67° 38' 47.73" W | 3,176.13' | 842+59.73 | 874+46.05 | S 75° 35' 02.73" W | S 59° 42' 32.73" W |
| GIH20EB_7 | 858+58.14 | 10,681,853.52 | 1,743,358.52 | 15° 52' 30.00" LT | 11,464.00' | 0° 29' 59.24" | 1,598.41' | 3,176.34' | S 67° 38' 47.73" W | 3,166.19' | 842+59.73 | 874+36.07 | S 75° 35' 02.73" W | S 59° 42' 32.73" W |
| GIH20WB_7 | 858+68.18 | 10,681,920.75 | 1,743,330.87 | 15° 52' 30.00" LT | 11,536.00' | 0° 29' 48.01" | 1,608.45' | 3,196.29' | S 67° 38' 47.73" W | 3,186.08' | 842+59.73 | 874+56.02 | S 75° 35' 02.73" W | S 59° 42' 32.73" W |
| GWBFR | | | | | | | | | | | | | | |
| G20WBFR_13 | 1858+54.41 | 10,682,005.56 | 1,743,323.40 | 15° 52' 29.97" LT | 12,350.00' | 0° 27' 50.16" | 1,721.94' | 3,421.83' | S 67° 38' 47.71" W | 3,410.89' | 1841+32.46 | 1875+54.29 | S 75° 35' 02.70" W | S 59° 42' 32.73" W |
| GEBFR | | | | | | | | | | | | | | |
| G20EBFR_17 | 2858+75.80 | 10,681,767.80 | 1,743,362.45 | 15° 52' 30.00" LT | 10,800.00' | 0° 31' 49.86" | 1,505.83' | 2,992.37' | S 67° 38' 47.73" W | 2,982.80' | 2843+69.97 | 2873+62.34 | S 75° 35' 02.73" W | S 59° 42' 32.73" W |

Horizontal: 1"=100'
Vertical: 1"=10'

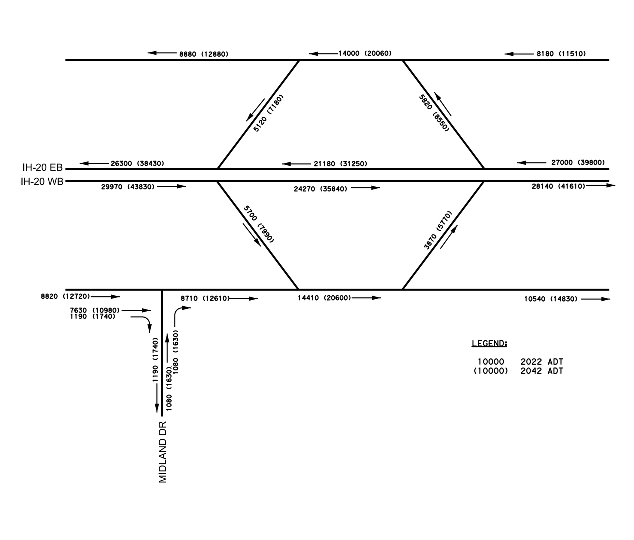

TEXAS DEPARTMENT OF TRANSPORTATION
ODESSA DISTRICT
DESIGN SCHEMATIC
JOHN R. SPEED, P.E., DISTRICT ENGINEER
ECTOR/MIDLAND COUNTY
IH 20
PROJECT LIMIT: FROM EAST OF SH349 TO EAST OF JBS PKWY
CONTROL: 0005-13-060, 0005-14-086, 0005-14-087, 0005-14-092, 0005-13-064, 0005-14-093, 0005-14-094
PROJECT LENGTH = 17.03 MILES (89,900.0 FT)

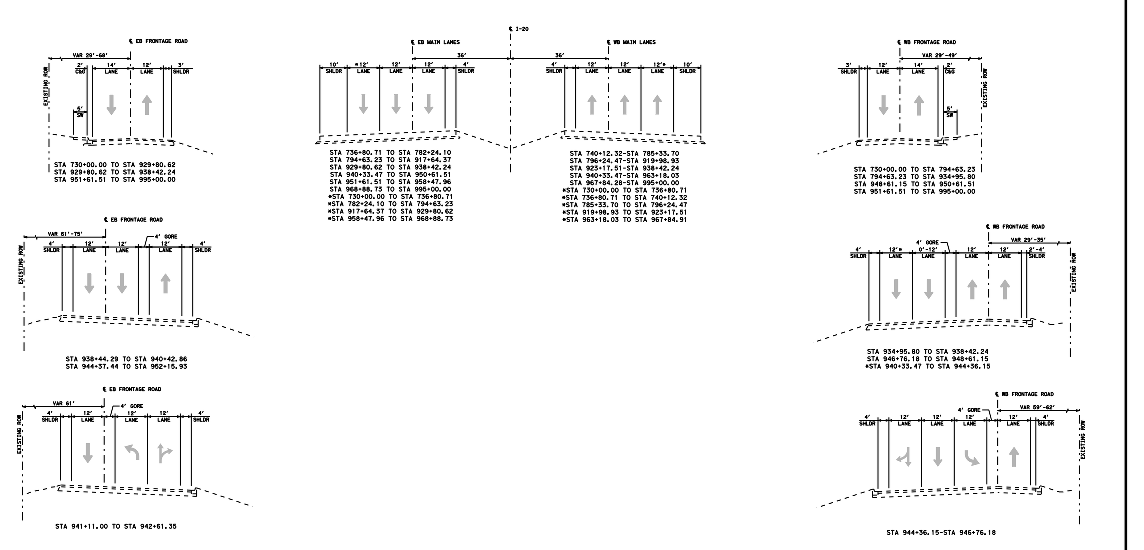

EXISTING TYPICAL SECTION

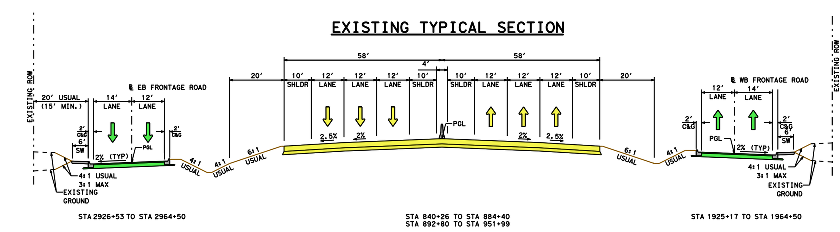

PROPOSED TYPICAL SECTION

ROLL: 4 OF 15

© 2020 BY TEXAS DEPARTMENT OF TRANSPORTATION
ALL RIGHTS RESERVED

# TEXAS DEPARTMENT OF TRANSPORTATION
## ODESSA DISTRICT

DESIGN SCHEMATIC
JOHN R. SPEED, P.E., DISTRICT ENGINEER
ECTOR/MIDLAND COUNTY
IH 20

PROJECT LIMIT: FROM EAST OF SH349 TO EAST OF JBS PKWY

CONTROL: 0005-13-060, 0005-14-086, 0005-14-087, 0005-14-092, 0005-13-064, 0005-14-093, 0005-14-094

PROJECT LENGTH = 17.03 MILES (89,900.0 FT)

| ROADWAY TYPE | DESIGN SPEED | FUNCTIONAL CLASSIFICATION |
|---|---|---|
| FREEWAY | 65 MPH | URBAN FREEWAY |
| FRONTAGE ROADS | 55 MPH | URBAN PRINCIPAL ARTERIAL |
| RAMP/CONNECTORS/LOCAL STREETS | 55 MPH | URBAN LOCAL STREET |
| CR/TWO WAY | 55 MPH | URBAN PRINCIPAL ARTERIAL |
| SH349 | 55 MPH | URBAN PRINCIPAL ARTERIAL |
| LOOP 338 E | 55 MPH | URBAN PRINCIPAL ARTERIAL |
| LOOP 338 W | 55 MPH | URBAN PRINCIPAL ARTERIAL |

**TRAFFIC DATA**

TRAFFIC VOLUMES BASED ON TRAFFIC SURVEYS PERFORMED BY: JACOBS
PROJECTED AADT FOR YEAR: 2042
DATED MONTH

| | CR 1250 | CR 1250 |
|---|---|---|
| | FM 866 TO E LOOP 338 | E LOOP 338 TO FM 1208 |
| DIRECTIONAL DISTRIBUTION | 52% | 52% |
| PERCENT TRUCKS OF DHV | 23.9% | 24.5% |
| K FACTOR | 9.1% | 9.1% |

LEGEND:

- GENERAL PURPOSE LANES (GP LANES)
- RAMPS
- FRONTAGE ROAD/CROSS STREETS
- PROPOSED RAMP GORE AREA
- PRELIMINARY STRUCTURE LIMITS
- PROPOSED BY OTHERS
- EXPLORED STRUCTURE
- DRIVEWAY
- SIDEWALK
- 100 YR FLOODPLAIN
- DIRECTION OF TRAFFIC
- UNDERSTRIKE ALIGNMENT NAME
- UNDERSCRIPT CURVE NO. LABEL
- PROPOSED RETAINING WALL
- METAL BEAM GUARD FENCE
- MAJOR KNOWN UTILITY
- EXISTING RIGHT-OF-WAY (R.O.W.)
- EXISTING CONTROL-OF-ACCESS (CSA)
- PROPOSED RIGHT-OF-WAY (R.O.W.)
- PROPOSED CONTROL-OF-ACCESS (PCPNAT)
- UNDERGORE PROPOSED SIGN NUMBER
- EXISTING PAVEMENT REMOVAL
- RIGHT-OF-WAY TAKE AREA
- PROPOSED DRAINAGE
- PROPOSED DRAINAGE EASEMENT
- EXISTING DRAINAGE
- EXISTING DITCH

NOTES:

1. AERIAL IMAGES SHOWN WERE OBTAINED FROM TEXAS DEPARTMENT OF TRANSPORTATION (SEPTEMBER 16, 2017) AND PARTS SUPPLY OF ORTHAL IMAGERY.
2. EXISTING TOPOGRAPHY WAS OBTAINED FROM THE TEXAS DEPARTMENT OF TRANSPORTATION ON JANUARY 15, 2018.
3. EXISTING RIGHT-OF-WAY SHOWN WAS DEVELOPED FROM EXISTING RIGHT OF WAY MAPS OBTAINED FROM TEXAS DEPARTMENT OF TRANSPORTATION ON OCTOBER 27, 2015.
4. SUPERELEVATION AXIS OF ROTATION IS ABOUT THE PGL.
5. APPROXIMATE 100 YEAR FLOODPLAIN LIMITS ARE BASED UPON FEMA FLOOD INSURANCE RATE MAPS SECTION COUNTY, REVISED MARCH 19, 2012 AND MIDLAND COUNTY, REVISED SEPTEMBER 16, 2009.
6. BRIDGE CONFIGURATION SHOWN ON SCHEMATIC DERIVED FROM CITIES OF MIDLAND AND ODESSA, BRIDGE INFORMATION.
7. FINAL DRIVEWAY LOCATIONS SHALL BE DETERMINED DURING FINAL DESIGN
8. EXISTING UTILITIES SHOWN WERE OBTAINED FROM SUE SURVEY BY HALFF ASSOCIATES, INC. (JUL7, 2016)



PROJECT LOCATION MAP
NTS

ROLL: 5 OF 15





Jacobs

PRELIMINARY FOR DESIGN REVIEW ONLY


© 2020 BY TEXAS DEPARTMENT OF TRANSPORTATION
ALL RIGHTS RESERVED


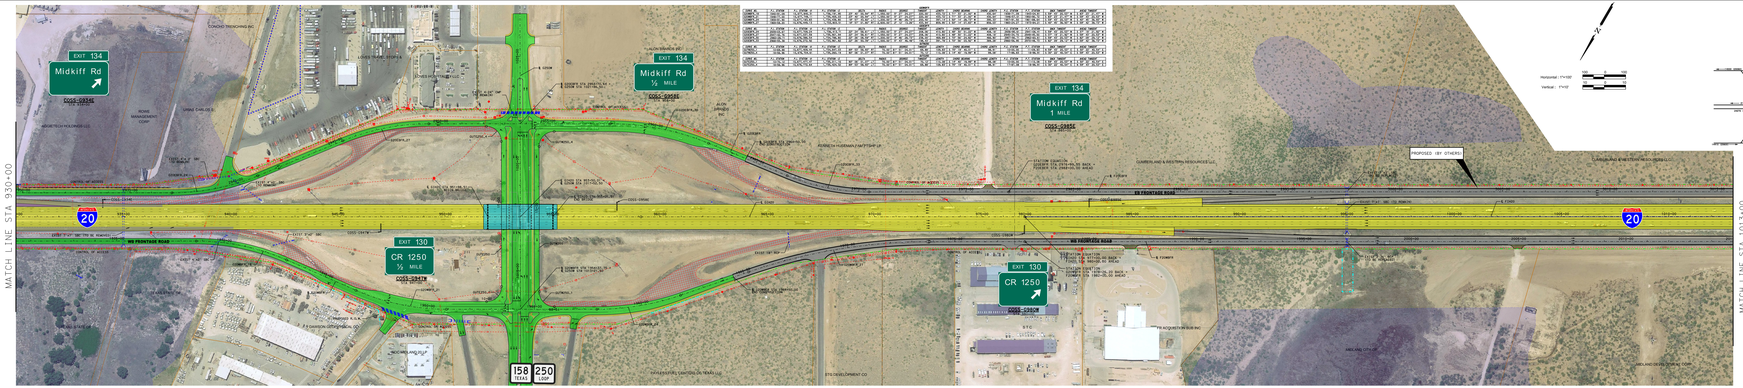


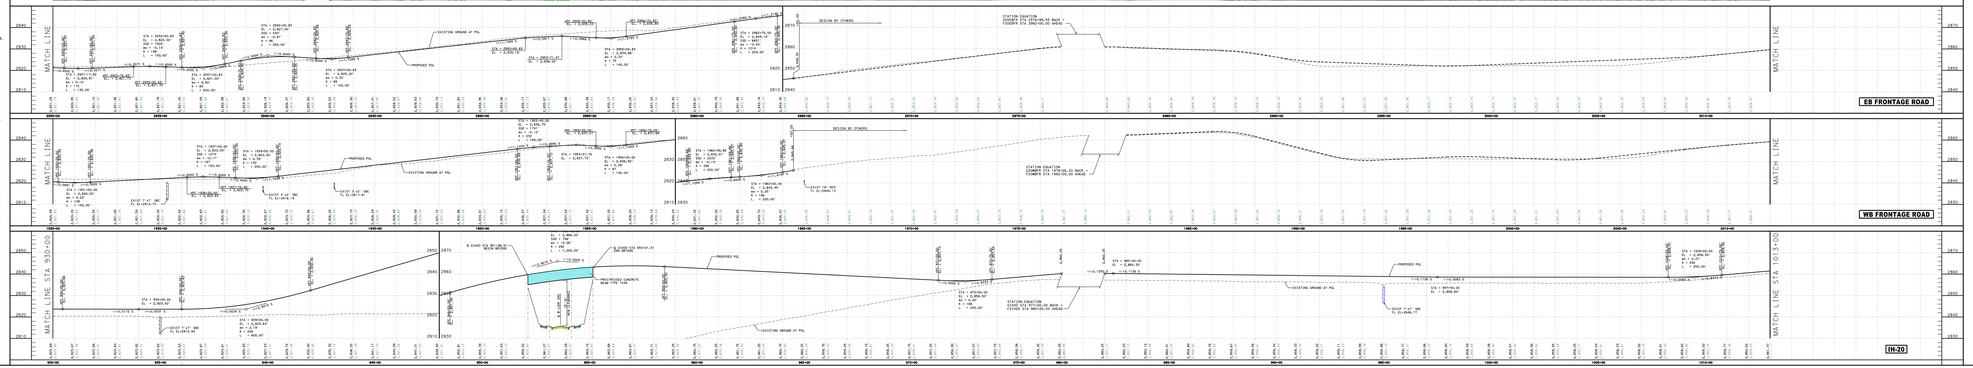



© 2020 BY TEXAS DEPARTMENT OF TRANSPORTATION
ALL RIGHTS RESERVED



# TEXAS DEPARTMENT OF TRANSPORTATION
## ODESSA DISTRICT

DESIGN SCHEMATIC
JOHN R. SPEED, P.E., DISTRICT ENGINEER
ECTOR/MIDLAND COUNTY
IH 20

PROJECT LIMIT: FROM EAST OF SH349 TO EAST OF JBS PKWY

CONTROL: 0005-13-060, 0005-14-086, 0005-14-087, 0005-14-092, 0005-13-064, 0005-14-093, 0005-14-094

PROJECT LENGTH = 17.03 MILES (89,900.0 FT)

| ROADWAY TYPE | DESIGN SPEED | FUNCTIONAL CLASSIFICATION |
|---|---|---|
| FREEWAY | 65 MPH | URBAN FREEWAY |
| FRONTAGE ROADS | 55 MPH | URBAN PRINCIPAL ARTERIAL |
| RAMP/CONNECTORS/LOCAL STREETS | 55 MPH | URBAN LOCAL STREET |
| CR/TWO WAY | 55 MPH | URBAN PRINCIPAL ARTERIAL |
| SH349 | 55 MPH | URBAN PRINCIPAL ARTERIAL |
| LOOP 338 E | 55 MPH | URBAN PRINCIPAL ARTERIAL |
| LOOP 338 W | 55 MPH | URBAN PRINCIPAL ARTERIAL |


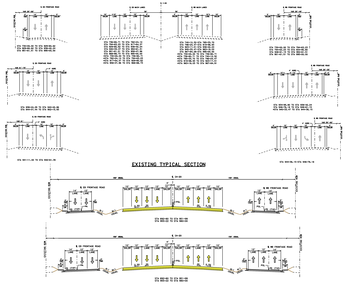



Jacobs

PRELIMINARY FOR DESIGN REVIEW ONLY


ROLL: 5 OF 15


© 2020 BY TEXAS DEPARTMENT OF TRANSPORTATION
ALL RIGHTS RESERVED

# TEXAS DEPARTMENT OF TRANSPORTATION
# ODESSA DISTRICT

DESIGN SCHEMATIC
JOHN R. SPEED, P.E., DISTRICT ENGINEER
ECTOR/MIDLAND COUNTY
IH 20

Texas Department of Transportation

© 2020 By Texas Department of Transportation, All Rights Reserved

PROJECT LIMIT: FROM EAST OF SH349 TO EAST OF JBS PKWY

CONTROL: 0005-13-060, 0005-14-086, 0005-14-087, 0005-14-092, 0005-13-064, 0005-14-093, 0005-14-094

PROJECT LENGTH = 17.03 MILES (89,900.0 FT)

| ROADWAY TYPE | DESIGN SPEED | FUNCTIONAL CLASSIFICATION |
|---|---|---|
| FREEWAY | 70 MPH | URBAN FREEWAY |
| RAMPS | 50 MPH | URBAN PRINCIPAL ARTERIAL |
| FRONTAGE ROADS | 45 MPH | URBAN MAJOR COLLECTOR |
| CROSS STREETS/LOCAL STREETS | 35 MPH | URBAN LOCAL STREET |
| FM 1788 | 55 MPH | URBAN PRINCIPAL ARTERIAL |
| SH349 | 45 MPH | URBAN PRINCIPAL ARTERIAL |
| LOOP 250 W | 55 MPH | URBAN PRINCIPAL ARTERIAL |
| LOOP 338 E | 55 MPH | URBAN PRINCIPAL ARTERIAL |

**TRAFFIC DATA**

| TRAFFIC VOLUMES BASED ON YEAR 2042 PROJECTIONS APPROVED BY TXDOT TP&P DIVISION DATED $DATE$ | IH-20 FM 866 TO E LOOP 338 | IH-20 E LOOP 338 TO FM 1208 |
|---|---|---|
| DIRECTIONAL DISTRIBUTION | 52% | 52% |
| PERCENT TRUCKS OF DHV | 23.9% | 24.5% |
| K FACTOR | 9.1% | 9.1% |

**LEGEND:**

| | |
|---|---|
| GENERAL PURPOSE LANES (GP LANES) | DIRECTION OF TRAFFIC |
| RAMPS | DWBER338E — ALIGNMENT NAME |
| FRONTAGE ROAD/CROSS STREETS | DWBER338_1 — CURVE NO. LABEL |
| PROPOSED RAMP GORE AREA | PROPOSED RETAINING WALL |
| PRELIMINARY STRUCTURE LIMITS | METAL BEAM GUARD FENCE |
| PROPOSED BY OTHERS | MAJOR KNOWN UTILITY |
| DISPLACED STRUCTURE | EXISTING RIGHT-OF-WAY (R.O.W.) |
| DRIVEWAY | EXISTING CONTROL-OF-ACCESS (COA) |
| SIDEWALK | PROPOSED RIGHT-OF-WAY (R.O.W.) |
| 100 YR FLOODPLAIN | PROPOSED CONTROL-OF-ACCESS (BY PERMIT) |
| | OBS-F1029E — PROPOSED SIGN NUMBER |
| | EXISTING PAVEMENT REMOVAL |
| | RIGHT-OF-WAY TAKE AREA |
| | PROPOSED DRAINAGE |
| | PROPOSED DRAINAGE EASEMENT |
| | EXISTING DRAINAGE |
| | EXISTING DITCH |

**NOTES:**

1. AERIAL IMAGES SHOWN WERE OBTAINED FROM TEXAS DEPARTMENT OF TRANSPORTATION (SEPTEMBER 19, 2017) AND TNRIS (DATE OF AERIAL IMAGERY).
2. EXISTING TOPOGRAPHY SHOWN WAS PROVIDED BY THE TEXAS DEPARTMENT OF TRANSPORTATION ON JANUARY 10, 2018.
3. EXISTING RIGHT OF WAY SHOWN WAS DEVELOPED FROM EXISTING RIGHT OF WAY MAPS OBTAINED FROM TEXAS DEPARTMENT OF TRANSPORTATION ON OCTOBER 27, 2017.
4. SUPERELEVATION AXIS OF ROTATION IS ABOUT THE PGL.
5. APPROXIMATE 100 YEAR FLOODPLAIN LIMITS ARE BASED UPON FEMA FLOOD INSURANCE RATE MAPS (ECTOR COUNTY, REVISED MARCH 15, 2012 AND MIDLAND COUNTY, REVISED SEPTEMBER 16, 2005).
6. OWNERSHIP INFORMATION SHOWN ON SCHEMATIC OBTAINED FROM CITIES OF MIDLAND AND ODESSA, TEXAS (SEPTEMBER 6, 2017).
7. FINAL DRIVEWAY LOCATIONS SHALL BE DETERMINED DURING FINAL DESIGN.
8. EXISTING UTILITIES SHOWN WERE OBTAINED FROM SUE SURVEY BY HALFF ASSOCIATES, INC. (JULY, 2018)

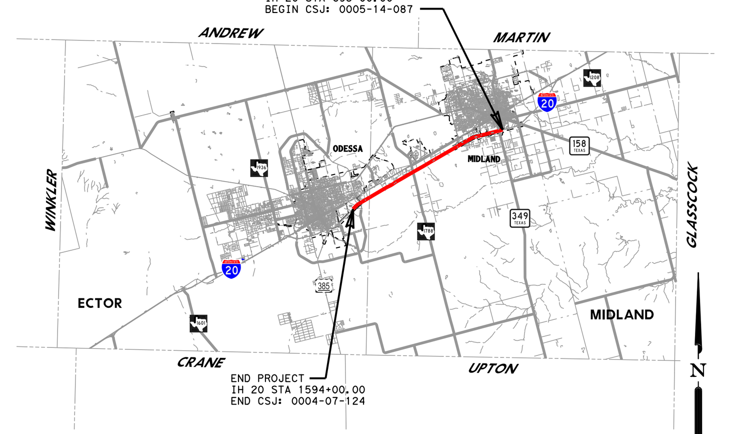


PROJECT LOCATION MAP
NTS

ROLL: 6 OF 15

**SHEET INDEX:**

ROLL 1: PLAN AND PROFILE-IH 20 STA 695+00 TO STA 700+00
ROLL 2: PLAN AND PROFILE-IH 20 STA 700+00 TO STA 789+00
ROLL 3: PLAN AND PROFILE-IH 20 STA 789+00 TO STA 860+00*
ROLL 4: PLAN AND PROFILE-IH 20 STA 860+00 TO STA 930+00*
ROLL 5: PLAN AND PROFILE-IH 20 STA 930+00 TO STA 1013+00
ROLL 6: PLAN AND PROFILE-IH 20 STA 1013+00 TO STA 1096+00*
ROLL 7: PLAN AND PROFILE-IH 20 STA 1096+00 TO STA 1183+00
ROLL 8: PLAN AND PROFILE-IH 20 STA 1183+00 TO STA 1250+00
ROLL 9: PLAN AND PROFILE-IH 20 STA 1250+00 TO STA 1330+00
ROLL 10: PLAN AND PROFILE-IH 20 STA 1330+00 TO STA 1415+00
ROLL 11: PLAN AND PROFILE-IH 20 STA 1415+00 TO STA 1495+00
ROLL 12: PLAN AND PROFILE-IH 20 STA 1495+00 TO STA 1580+00
ROLL 13: PLAN AND PROFILE-IH 20 STA 1580+00 TO STA 1594+00
ROLL 14: PROFILES-RAMPS, CROSS STREETS AND U-TURNS
ROLL 15: PROFILES-RAMPS, CROSS STREETS AND U-TURNS

* AREAS PROPOSED BY OTHERS:
STA 811+85 TO STA 877+05
STA 1022+78.87 TO STA 1063+70.67

Jacobs
1999 BRYAN ST, SUITE 1200
DALLAS, TX 75201-3136
Phone: +1 (214) 638-0145
Firm Registration: F-2966

**PRELIMINARY FOR INTERIM REVIEW ONLY**

THESE DOCUMENTS ARE FOR INTERIM REVIEW AND ARE NOT INTENDED FOR REGULATORY APPROVAL, PERMIT, BIDDING OR CONSTRUCTION PURPOSES. THEY WERE PREPARED BY OR UNDER THE SUPERVISION OF:

| NAME | P.E. NO. | DATE |
|---|---|---|
| WILL BARRESI, P.E. | 90856 | 4/10/2020 |
| GRANT WU, P.E. | 89529 | 4/10/2020 |

© 2020 BY TEXAS DEPARTMENT OF TRANSPORTATION
ALL RIGHTS RESERVED

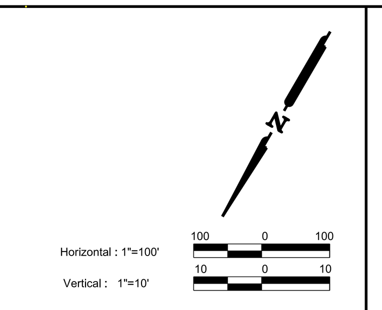

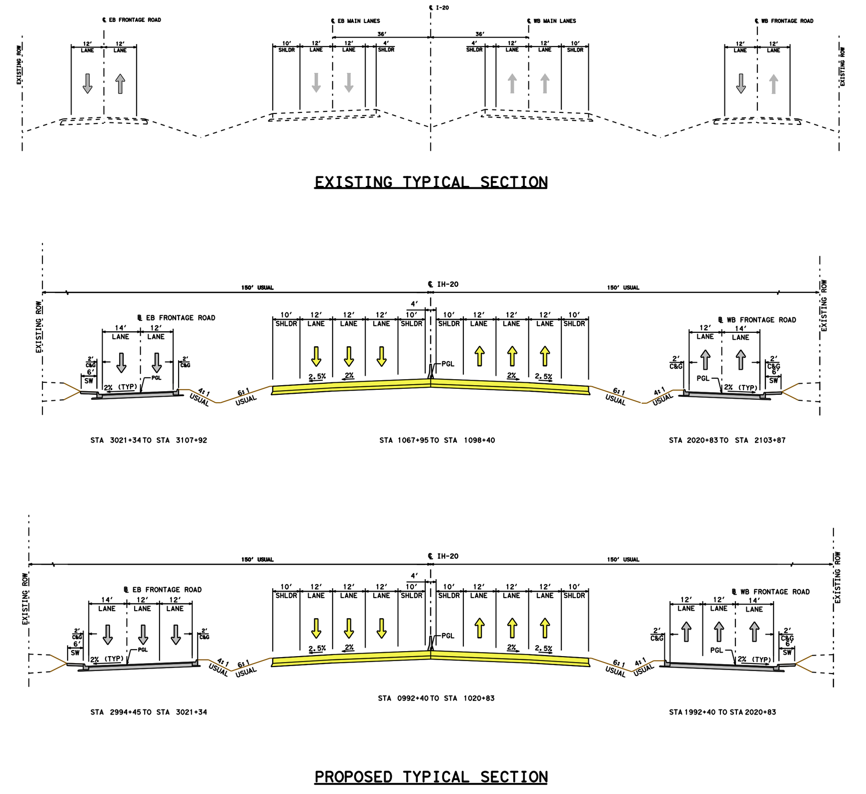


TEXAS DEPARTMENT OF TRANSPORTATION
ODESSA DISTRICT
DESIGN SCHEMATIC
JOHN R. SPEED, P.E., DISTRICT ENGINEER
ECTOR/MIDLAND COUNTY
IH 20
PROJECT LIMIT: FROM EAST OF SH349 TO EAST OF JBS PKWY
CONTROL: 0005-13-060, 0005-14-086, 0005-14-087, 0005-14-092, 0005-13-064, 0005-14-093, 0005-14-094
PROJECT LENGTH = 17.03 MILES (89,900.0 FT)



© 2020 BY TEXAS DEPARTMENT OF TRANSPORTATION
ALL RIGHTS RESERVED

# TEXAS DEPARTMENT OF TRANSPORTATION
## ODESSA DISTRICT

DESIGN SCHEMATIC
JOHN R. SPEED, P.E., DISTRICT ENGINEER
ECTOR/MIDLAND COUNTY
IH 20

Texas Department of Transportation
© 2020 by Texas Department of Transportation
All Rights Reserved

PROJECT LIMIT: FROM EAST OF SH349 TO EAST OF JBS PKWY

CONTROL: 0005-13-060, 0005-14-086, 0005-14-087, 0005-14-092, 0005-13-064, 0005-14-093, 0005-14-094

PROJECT LENGTH = 17.03 MILES (89,900.0 FT)


**TRAFFIC DATA**


| | LOC 01 FM 866 TO E LOOP 338 | LOC 02 E LOOP 338 TO FM 1208 |
|---|---|---|
| DIRECTIONAL DISTRIBUTION | 52% | 52% |
| PERCENT TRUCKS OF DHV | 23.9% | 24.5% |
| K FACTOR | 9.1% | 9.1% |

**LEGEND:**

- GENERAL PURPOSE LANES (GP LANES)
- RAMPS
- FRONTAGE ROAD/CROSS STREETS
- PROPOSED RAMP GORE AREA
- PRELIMINARY STRUCTURE LIMITS
- PROPOSED BY OTHERS
- DISPLACED STRUCTURE
- DRIVEWAY
- SIDEWALK
- 100 YR FLOODPLAIN
- DIRECTION OF TRAFFIC
- ONGOISTONE ALIGNMENT NAME
- UNDERCOLL. CURVE NO. LABEL
- PROPOSED RETAINING WALL
- METAL BEAM GUARD FENCE
- MAJOR KNOWN UTILITY
- EXISTING RIGHT-OF-WAY (R.O.W.)
- EXISTING CONTROL-OF-ACCESS (CSA)
- PROPOSED RIGHT-OF-WAY (R.O.W.)
- PROPOSED CONTROL-OF-ACCESS (BY PERMIT)
- UNIFIGORE PROPOSED SIGN NUMBER
- EXISTING PAVEMENT REMOVAL
- RIGHT-OF-WAY TAKE AREA
- PROPOSED DRAINAGE
- PROPOSED DRAINAGE EASEMENT
- EXISTING DRAINAGE
- EXISTING DITCH

**NOTES:**

1. AERIAL IMAGES SHOWN WERE OBTAINED FROM TEXAS DEPARTMENT OF TRANSPORTATION (SEPTEMBER 16, 2017) AND PARTS SHOWN OF ANTRAL UNIVERSITY.
2. EXISTING TOPOGRAPHY WAS OBTAINED FROM TEXAS DEPARTMENT OF TRANSPORTATION ON JANUARY 15, 2018.
3. EXISTING RIGHT-OF-WAY WAS OBTAINED FROM TEXAS DEPARTMENT OF TRANSPORTATION ON OCTOBER 27, 2015.
4. SUPERELEVATION AXIS OF ROTATION IS ABOUT THE PGL.
5. APPROXIMATE 100 YEAR FLOODPLAIN LIMITS WERE BASED UPON FEMA FLOOD INSURANCE RATE MAPS SECTION COUNTY, REVISED MARCH 19, 2012 AND MIDLAND COUNTY, REVISED SEPTEMBER 16, 2009.
6. EXISTING UTILITIES WERE OBTAINED FROM ON SCHEMATIC OBTAINED FROM CITIES OF MIDLAND AND ODESSA, TEXAS (SEPTEMBER 16, 2016).
7. FINAL DRIVEWAY LOCATIONS SHALL BE DETERMINED DURING FINAL DESIGN
8. EXISTING UTILITIES SHOWN WERE OBTAINED FROM SUE SURVEY BY HALFF ASSOCIATES, INC. (JULY, 2016)

PROJECT LOCATION MAP
NTS

ROLL: 7 OF 15

SHEET INDEX:


Jacobs

PRELIMINARY FOR DESIGN REVIEW ONLY


© 2020 BY TEXAS DEPARTMENT OF TRANSPORTATION
ALL RIGHTS RESERVED


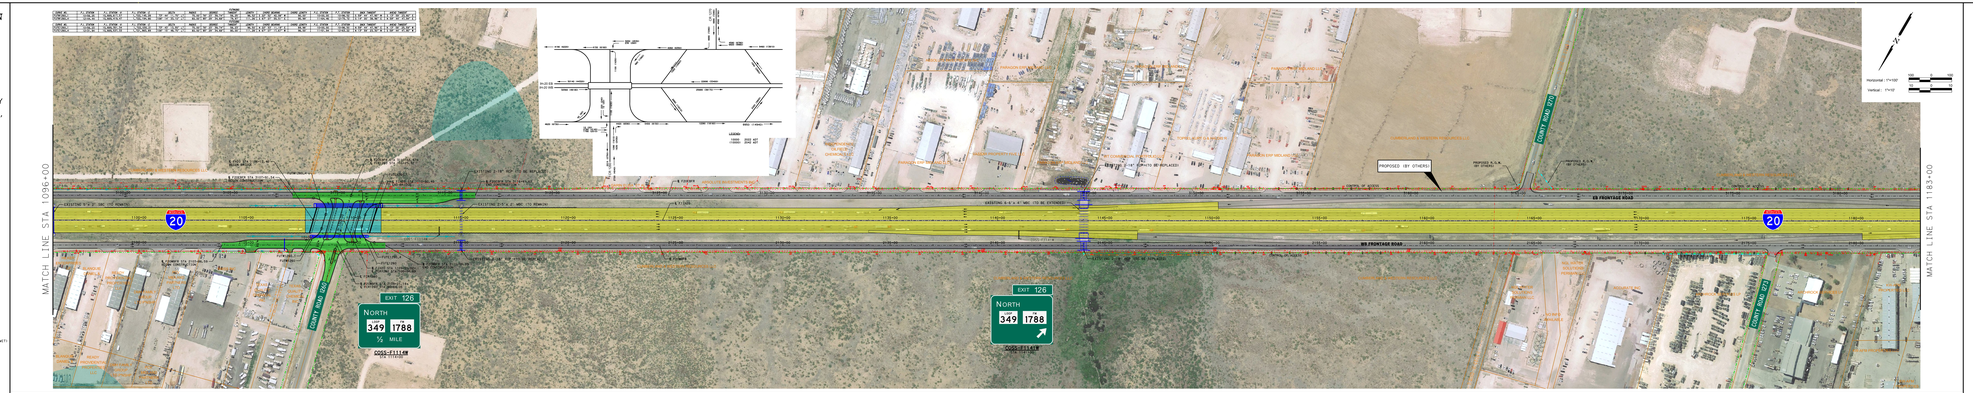


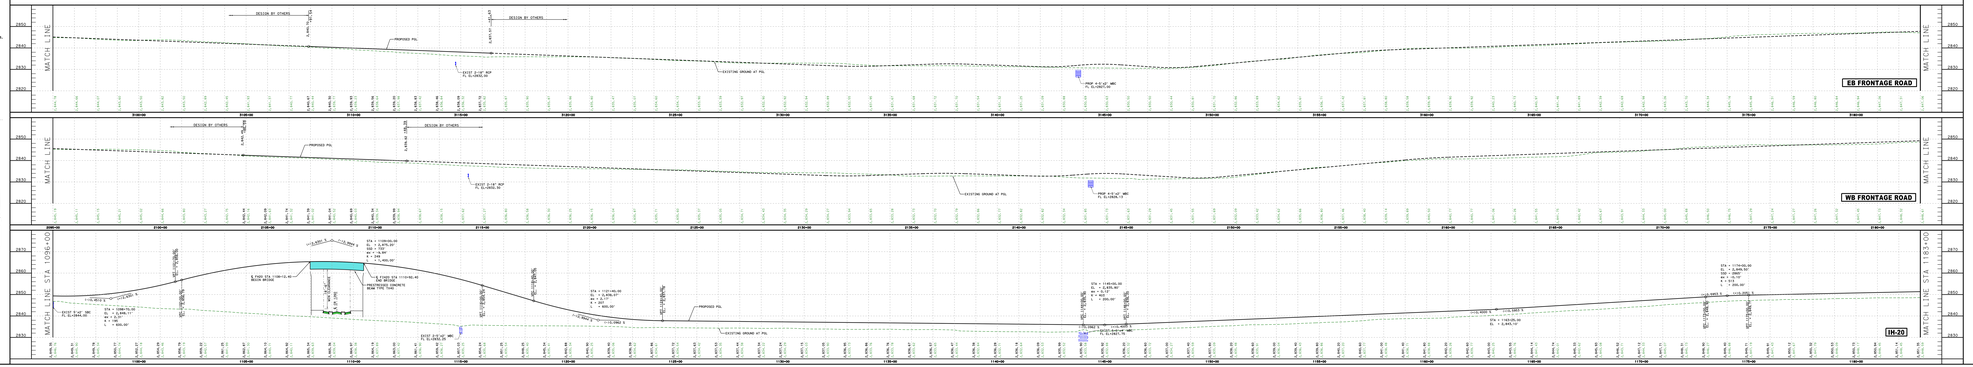



# TEXAS DEPARTMENT OF TRANSPORTATION
## ODESSA DISTRICT

DESIGN SCHEMATIC
JOHN R. SPEED, P.E., DISTRICT ENGINEER
ECTOR/MIDLAND COUNTY
IH 20

Texas Department of Transportation
© 2020 by Texas Department of Transportation
All Rights Reserved

PROJECT LIMIT: FROM EAST OF SH349 TO EAST OF JBS PKWY

CONTROL: 0005-13-060, 0005-14-086, 0005-14-087, 0005-14-092, 0005-13-064, 0005-14-093, 0005-14-094

PROJECT LENGTH = 17.03 MILES (89,900.0 FT)

| ROADWAY TYPE | DESIGN SPEED | FUNCTIONAL CLASSIFICATION |
|---|---|---|
| FREEWAY | 55 MPH | URBAN PRIMARY |
| FRONTAGE ROADS | 55 MPH | URBAN PRINCIPAL ARTERIAL |
| RAMP CONNECTORS/LOCAL STREETS | 45 MPH | URBAN LOCAL STREET |
| ON/ OFF RAMPS | 45 MPH | URBAN PRINCIPAL ARTERIAL |
| SHOAL | 45 MPH | URBAN PRINCIPAL ARTERIAL |
| LOOP 338 W | 55 MPH | URBAN PRINCIPAL ARTERIAL |
| LOOP 338 E | 55 MPH | URBAN PRINCIPAL ARTERIAL |


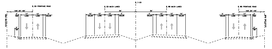

EXISTING TYPICAL SECTION

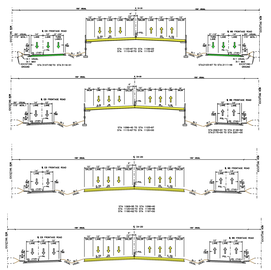

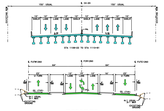

PROPOSED TYPICAL SECTION


ROLL: 7 OF 15



Jacobs

PRELIMINARY FOR DESIGN REVIEW ONLY

© 2020 BY TEXAS DEPARTMENT OF TRANSPORTATION
ALL RIGHTS RESERVED

# TEXAS DEPARTMENT OF TRANSPORTATION
## ODESSA DISTRICT

DESIGN SCHEMATIC
JOHN R. SPEED, P.E., DISTRICT ENGINEER
ECTOR/MIDLAND COUNTY
IH 20

Texas Department of Transportation

PROJECT LIMIT: FROM EAST OF SH349 TO EAST OF JBS PKWY

CONTROL: 0005-13-060, 0005-14-086, 0005-14-087, 0005-14-092, 0005-13-064, 0005-14-093, 0005-14-094

PROJECT LENGTH = 17.03 MILES (89,900.0 FT)

| ROADWAY TYPE | DESIGN SPEED | FUNCTIONAL CLASSIFICATION |
|---|---|---|

**TRAFFIC DATA**


| DIRECTIONAL DISTRIBUTION | 52% | 52% |
| PERCENT TRUCKS OF DHV | 23.9% | 24.5% |
| K FACTOR | 9.1% | 9.1% |

LEGEND:

- GENERAL PURPOSE LANES (GP LANES)
- RAMPS
- FRONTAGE ROAD/CROSS STREETS
- PROPOSED RAMP GORE AREA
- PRELIMINARY STRUCTURE LIMITS
- PROPOSED BY OTHERS
- EXEMPLARY STRUCTURE
- DRIVEWAY
- SIDEWALK
- 100 YR FLOODPLAIN
- DIRECTION OF TRAFFIC
- ONGOISTONE ALIGNMENT NAME
- DMBSR20L.1 CURVE NO. LABEL
- PROPOSED RETAINING WALL
- METAL BEAM GUARD FENCE
- MAJOR EXISTING UTILITY
- EXISTING RIGHT-OF-WAY (R.O.W.)
- EXISTING CONTROL-OF-ACCESS (COA)
- PROPOSED RIGHT-OF-WAY (R.O.W.)
- PROPOSED CONTROL-OF-ACCESS (BY PERMIT)
- UNIFORM PROPOSED SIGN NUMBER
- EXISTING PAVEMENT REMOVAL
- RIGHT-OF-WAY TAKE AREA
- PROPOSED DRAINAGE
- PROPOSED DRAINAGE EASEMENT
- EXISTING DRAINAGE
- EXISTING DITCH

NOTES:

1. AERIAL IMAGES SHOWN WERE OBTAINED FROM TEXAS DEPARTMENT OF TRANSPORTATION (SEPTEMBER 16, 2017) AND PARTS SUPPLY BY ARTERIAL IMAGERY.
2. EXISTING TOPOGRAPHY WAS OBTAINED FROM THE TEXAS DEPARTMENT OF TRANSPORTATION ON JANUARY 15, 2016.
3. EXISTING RIGHT-OF-WAY SHOWN WAS DEVELOPED FROM EXISTING RIGHT OF WAY MAPS OBTAINED FROM TEXAS DEPARTMENT OF TRANSPORTATION ON OCTOBER 27, 2016.
4. SUPERELEVATION AXIS OF ROTATION IS ABOUT THE POL.
5. APPROXIMATE 100 YEAR FLOODPLAIN LIMITS ARE BASED UPON FEMA FLOOD INSURANCE RATE MAPS SECTION COUNTY, REVISED MARCH 19, 2012 AND MIDLAND COUNTY, REVISED SEPTEMBER 26, 2008.
6. EXISTING UTILITIES SHOWN WERE OBTAINED FROM ON SCHEMATIC OBTAINED FROM CITIES OF MIDLAND AND ODESSA, TEXAS.
7. FINAL DRIVEWAY LOCATIONS SHALL BE DETERMINED DURING FINAL DESIGN
8. EXISTING UTILITIES SHOWN WERE OBTAINED FROM SUE SURVEY BY HALFF ASSOCIATES, INC. (JUL7, 2016)

PROJECT LOCATION MAP
NTS

ROLL: 8 OF 15

SHEET INDEX:




Jacobs





© 2020 BY TEXAS DEPARTMENT OF TRANSPORTATION
ALL RIGHTS RESERVED


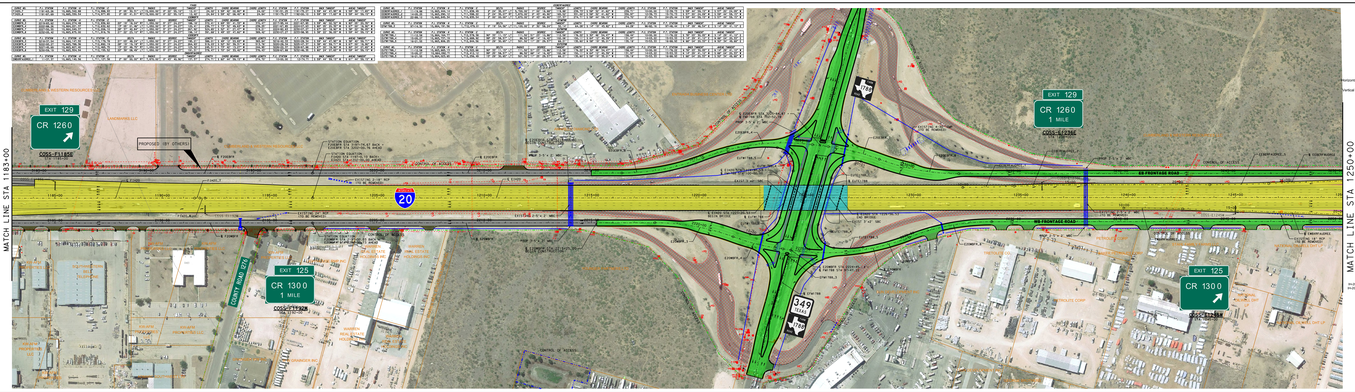


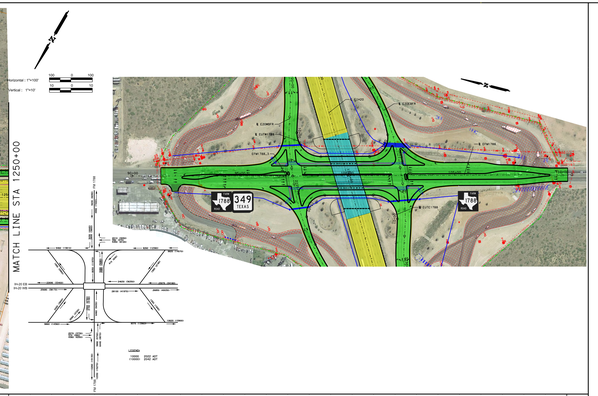


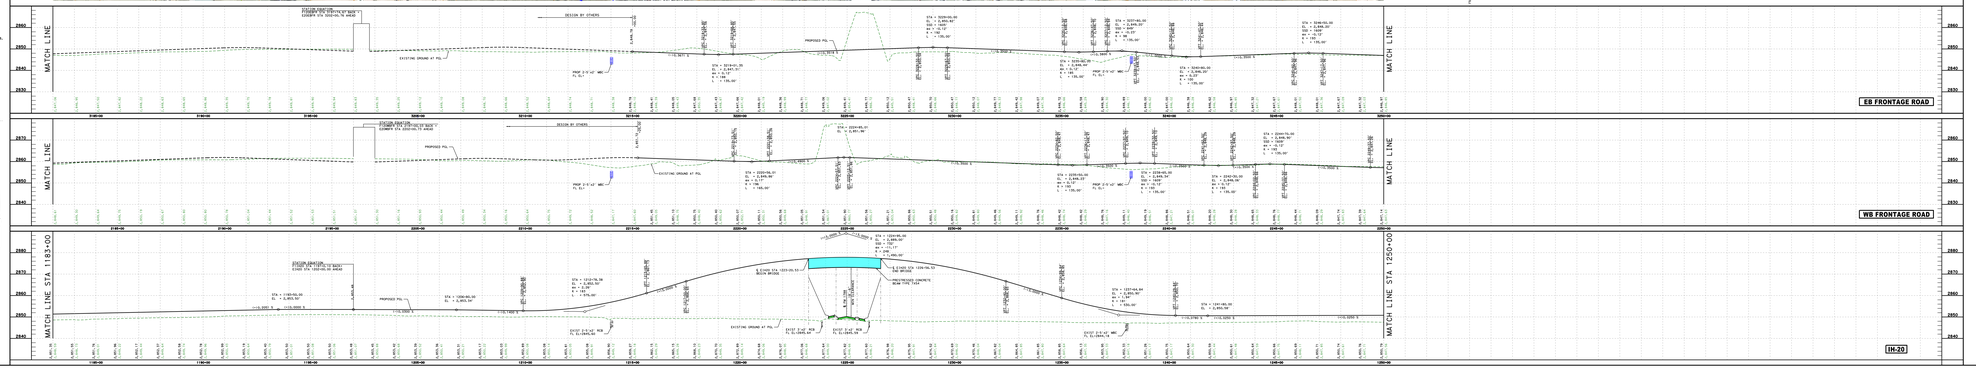



# TEXAS DEPARTMENT OF TRANSPORTATION
## ODESSA DISTRICT

DESIGN SCHEMATIC
JOHN R. SPEED, P.E., DISTRICT ENGINEER
ECTOR/MIDLAND COUNTY
IH 20

Texas Department of Transportation

PROJECT LIMIT: FROM EAST OF SH349 TO EAST OF JBS PKWY

CONTROL: 0005-13-060, 0005-14-086, 0005-14-087, 0005-14-092, 0005-13-064, 0005-14-093, 0005-14-094

PROJECT LENGTH = 17.03 MILES (89,900.0 FT)

| ROADWAY TYPE | DESIGN SPEED | FUNCTIONAL CLASSIFICATION |
|---|---|---|


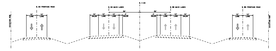

EXISTING TYPICAL SECTION

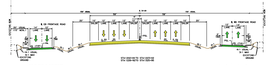

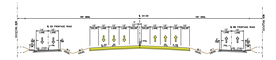

PROPOSED EASTBOUND RAMP

PROPOSED WESTBOUND RAMP

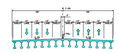

PROPOSED I20 TYPICAL SECTIONS

PROPOSED FM1788 TYPICAL SECTION


Jacobs





ROLL: 8 OF 15


© 2020 BY TEXAS DEPARTMENT OF TRANSPORTATION
ALL RIGHTS RESERVED

# TEXAS DEPARTMENT OF TRANSPORTATION
## ODESSA DISTRICT

DESIGN SCHEMATIC
JOHN R. SPEED, P.E., DISTRICT ENGINEER
ECTOR/MIDLAND COUNTY
IH 20

© 2020 By Texas Department of Transportation, All Rights Reserved

PROJECT LIMIT: FROM EAST OF SH349 TO EAST OF JBS PKWY

CONTROL: 0005-13-060, 0005-14-086, 0005-14-087, 0005-14-092, 0005-13-064, 0005-14-093, 0005-14-094

PROJECT LENGTH = 17.03 MILES (89,900.0 FT)

| ROADWAY TYPE | DESIGN SPEED | FUNCTIONAL CLASSIFICATION |
|---|---|---|
| FREEWAY | 70 MPH | URBAN FREEWAY |
| RAMPS | 50 MPH | URBAN PRINCIPAL ARTERIAL |
| FRONTAGE ROADS | 45 MPH | URBAN MAJOR COLLECTOR |
| CROSS STREETS/LOCAL STREETS | 35 MPH | URBAN LOCAL STREET |
| FM 1788 | 55 MPH | URBAN PRINCIPAL ARTERIAL |
| SH349 | 45 MPH | URBAN PRINCIPAL ARTERIAL |
| LOOP 250 W | 55 MPH | URBAN PRINCIPAL ARTERIAL |
| LOOP 338 E | 55 MPH | URBAN PRINCIPAL ARTERIAL |

**TRAFFIC DATA**

| TRAFFIC VOLUMES BASED ON YEAR 2042 PROJECTIONS APPROVED BY TXDOT TP&P DIVISION DATED $DATE$ | IH-20 FM 866 TO E LOOP 338 | IH-20 E LOOP 338 TO FM 1208 |
|---|---|---|
| DIRECTIONAL DISTRIBUTION | 52% | 52% |
| PERCENT TRUCKS OF DHV | 23.9% | 24.5% |
| K FACTOR | 9.1% | 9.1% |

**LEGEND:**

| Symbol | Description |
|---|---|
| (yellow) | GENERAL PURPOSE LANES (GP LANES) |
| (purple) | RAMPS |
| (green) | FRONTAGE ROAD/CROSS STREETS |
| (magenta wedge) | PROPOSED RAMP GORE AREA |
| (cyan) | PRELIMINARY STRUCTURE LIMITS |
| (grey) | PROPOSED BY OTHERS |
| (brown) | DISPLACED STRUCTURE |
| (dark green) | DRIVEWAY |
| (olive) | SIDEWALK |
| (lavender) | 100 YR FLOODPLAIN |
| → | DIRECTION OF TRAFFIC |
| DWBER338E | ALIGNMENT NAME |
| DWBER338_1 | CURVE NO. LABEL |
| (line) | PROPOSED RETAINING WALL |
| (line) | METAL BEAM GUARD FENCE |
| E1(D) | MAJOR KNOWN UTILITY |
| (line) | EXISTING RIGHT-OF-WAY (R.O.W.) |
| (line) | EXISTING CONTROL-OF-ACCESS (COA) |
| (line) | PROPOSED RIGHT-OF-WAY (R.O.W.) |
| (line) | PROPOSED CONTROL-OF-ACCESS (BY PERMIT) |
| OBS-F1029E | PROPOSED SIGN NUMBER |
| (hatched) | EXISTING PAVEMENT REMOVAL |
| (box) | RIGHT-OF-WAY TAKE AREA |
| (line) | PROPOSED DRAINAGE |
| (line) | PROPOSED DRAINAGE EASEMENT |
| (line) | EXISTING DRAINAGE |
| (line) | EXISTING DITCH |

**NOTES:**

1. AERIAL IMAGES SHOWN WERE OBTAINED FROM TEXAS DEPARTMENT OF TRANSPORTATION (SEPTEMBER 19, 2017) AND TNRIS (DATE OF AERIAL IMAGERY).
2. EXISTING TOPOGRAPHY SHOWN WAS PROVIDED BY THE TEXAS DEPARTMENT OF TRANSPORTATION ON JANUARY 10, 2018.
3. EXISTING RIGHT OF WAY SHOWN WAS DEVELOPED FROM EXISTING RIGHT OF WAY MAPS OBTAINED FROM TEXAS DEPARTMENT OF TRANSPORTATION ON OCTOBER 27, 2017.
4. SUPERELEVATION AXIS OF ROTATION IS ABOUT THE PGL.
5. APPROXIMATE 100 YEAR FLOODPLAIN LIMITS ARE BASED UPON FEMA FLOOD INSURANCE RATE MAPS (ECTOR COUNTY, REVISED MARCH 15, 2012 AND MIDLAND COUNTY, REVISED SEPTEMBER 16, 2005).
6. OWNERSHIP INFORMATION SHOWN ON SCHEMATIC OBTAINED FROM CITIES OF MIDLAND AND ODESSA, TEXAS (SEPTEMBER 6, 2017).
7. FINAL DRIVEWAY LOCATIONS SHALL BE DETERMINED DURING FINAL DESIGN
8. EXISTING UTILITIES SHOWN WERE OBTAINED FROM SUE SURVEY BY HALFF ASSOCIATES, INC. (JULY, 2018)

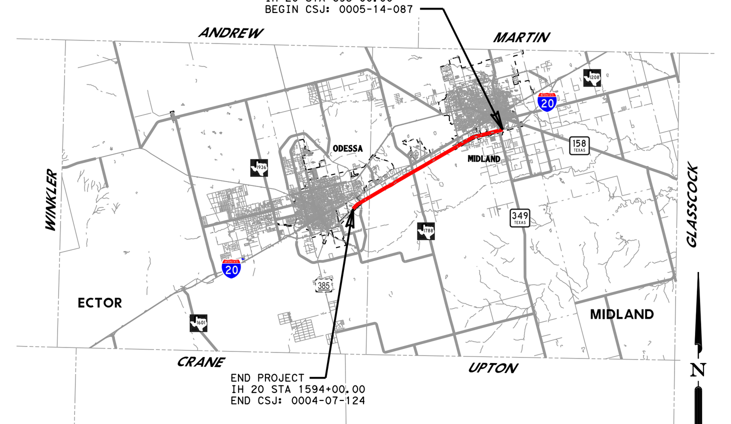


PROJECT LOCATION MAP
NTS

ROLL: 9 OF 15

**SHEET INDEX:**

ROLL 1: PLAN AND PROFILE-IH 20 STA 695+00 TO STA 700+00
ROLL 2: PLAN AND PROFILE-IH 20 STA 700+00 TO STA 789+00
ROLL 3: PLAN AND PROFILE-IH 20 STA 789+00 TO STA 860+00*
ROLL 4: PLAN AND PROFILE-IH 20 STA 860+00 TO STA 930+00*
ROLL 5: PLAN AND PROFILE-IH 20 STA 930+00 TO STA 1013+00
ROLL 6: PLAN AND PROFILE-IH 20 STA 1013+00 TO STA 1096+00*
ROLL 7: PLAN AND PROFILE-IH 20 STA 1096+00 TO STA 1183+00
ROLL 8: PLAN AND PROFILE-IH 20 STA 1183+00 TO STA 1250+00
ROLL 9: PLAN AND PROFILE-IH 20 STA 1250+00 TO STA 1330+00
ROLL 10: PLAN AND PROFILE-IH 20 STA 1330+00 TO STA 1415+00
ROLL 11: PLAN AND PROFILE-IH 20 STA 1415+00 TO STA 1495+00
ROLL 12: PLAN AND PROFILE-IH 20 STA 1495+00 TO STA 1580+00
ROLL 13: PLAN AND PROFILE-IH 20 STA 1580+00 TO STA 1594+00
ROLL 14: PROFILES-RAMPS, CROSS STREETS AND U-TURNS
ROLL 15: PROFILES-RAMPS, CROSS STREETS AND U-TURNS

* AREAS PROPOSED BY OTHERS:
STA 811+85 TO STA 877+05
STA 1022+78.87 TO STA 1063+70.67


Jacobs
1999 BRYAN ST, SUITE 1200
DALLAS, TX 75201-3136
Phone: +1 (214) 638-0145
Firm Registration: F-2966


**PRELIMINARY FOR INTERIM REVIEW ONLY**

THESE DOCUMENTS ARE FOR INTERIM REVIEW AND ARE NOT INTENDED FOR REGULATORY APPROVAL, PERMIT, BIDDING OR CONSTRUCTION PURPOSES. THEY WERE PREPARED BY OR UNDER THE SUPERVISION OF:

| NAME | P.E. NO. | DATE |
|---|---|---|
| WILL BARRESI, P.E. | 90856 | 4/10/2020 |
| GRANT WU, P.E. | 89529 | 4/10/2020 |

© 2020 BY TEXAS DEPARTMENT OF TRANSPORTATION
ALL RIGHTS RESERVED

TEXAS DEPARTMENT OF TRANSPORTATION
ODESSA DISTRICT
DESIGN SCHEMATIC
JOHN R. SPEED, P.E., DISTRICT ENGINEER
ECTOR/MIDLAND COUNTY
IH 20
PROJECT LIMIT: FROM EAST OF SH349 TO EAST OF JBS PKWY
CONTROL: 0005-13-060, 0005-14-086, 0005-14-087, 0005-14-092, 0005-13-064, 0005-14-093, 0005-14-094
PROJECT LENGTH = 17.03 MILES (89,900.0 FT)


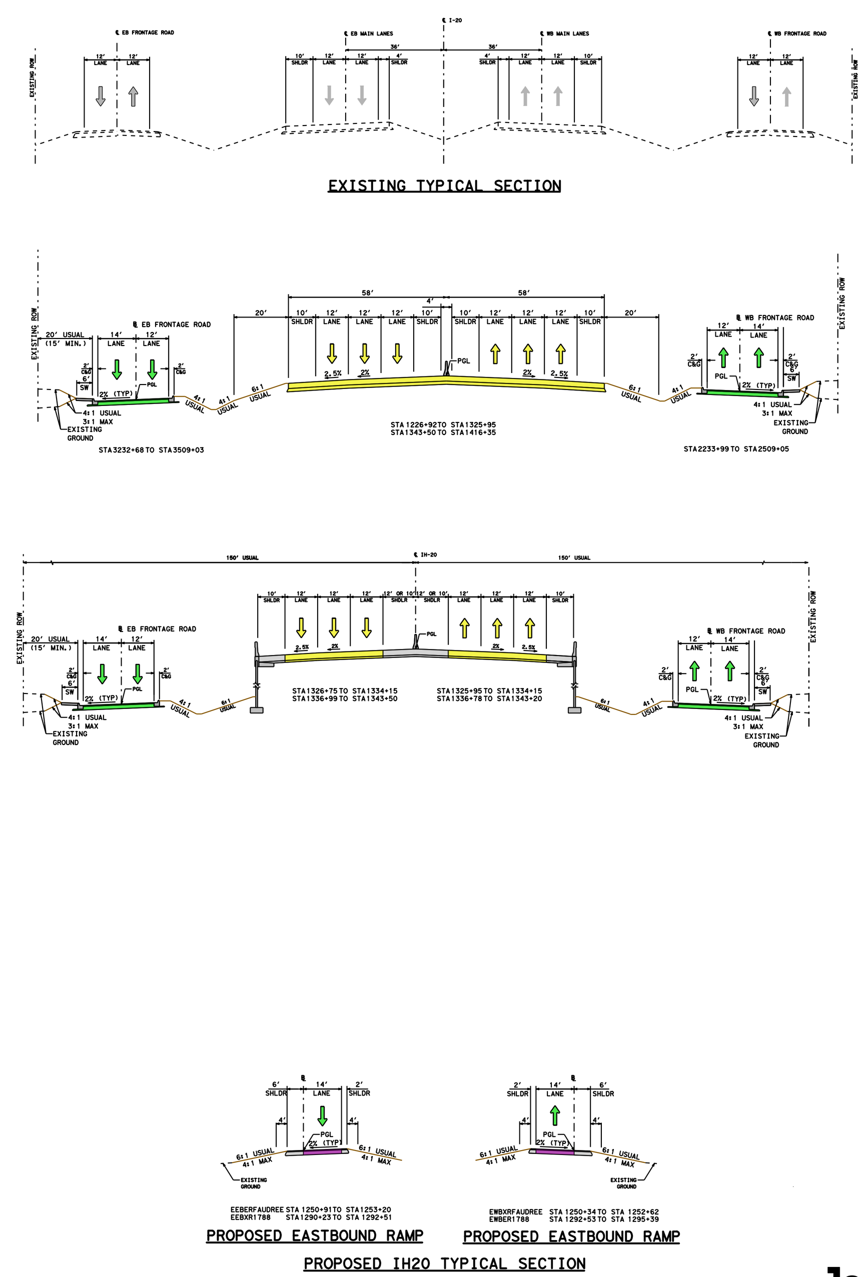


EXISTING TYPICAL SECTION

PROPOSED EASTBOUND RAMP

PROPOSED EASTBOUND RAMP

PROPOSED IH20 TYPICAL SECTION


Jacobs
PRELIMINARY FOR INTERIM REVIEW ONLY
ROLL: 9 OF 15
© 2020 BY TEXAS DEPARTMENT OF TRANSPORTATION
ALL RIGHTS RESERVED

# TEXAS DEPARTMENT OF TRANSPORTATION
## ODESSA DISTRICT

DESIGN SCHEMATIC
JOHN R. SPEED, P.E., DISTRICT ENGINEER
ECTOR/MIDLAND COUNTY
IH 20

PROJECT LIMIT: FROM EAST OF SH349 TO EAST OF JBS PKWY

CONTROL: 0005-13-060, 0005-14-086, 0005-14-087, 0005-14-092, 0005-13-064, 0005-14-093, 0005-14-094

PROJECT LENGTH = 17.03 MILES (89,900.0 FT)

| ROADWAY TYPE | DESIGN SPEED | FUNCTIONAL CLASSIFICATION |
|---|---|---|
| FREEWAY | 70 MPH | URBAN FREEWAY |
| FRONTAGE ROADS | 55 MPH | URBAN PRINCIPAL ARTERIAL |
| RAMPS/CROSSROADS/LOCAL STREETS | 30 MPH | URBAN LOCAL STREET |
| ON/OFF | 40 MPH | URBAN LOCAL STREET |
| SERVICE | 45 MPH | URBAN PRINCIPAL ARTERIAL |
| LOOP 338 W | 55 MPH | URBAN PRINCIPAL ARTERIAL |
| LOOP 338 E | 55 MPH | URBAN PRINCIPAL ARTERIAL |

**TRAFFIC DATA**

TRAFFIC VOLUMES BASED ON TRAFFIC STUDY PERFORMED BY PARSONS BRINCKERHOFF DATED MARCH 2017

| | SH 349 TO FM 866 | SH 349 TO E LOOP 338 | E LOOP 338 TO FM 1208 |
|---|---|---|---|
| DIRECTIONAL DISTRIBUTION | 52% | 52% | 52% |
| PERCENT TRUCKS OF DHV | 23.9% | 24.5% | |
| K FACTOR | 9.1% | 9.1% | |

LEGEND:

- GENERAL PURPOSE LANES (GP LANES)
- RAMPS
- FRONTAGE ROAD/CROSS STREETS
- PROPOSED RAMP GORE AREA
- PRELIMINARY STRUCTURE LIMITS
- PROPOSED BY OTHERS
- EXCAVATED STRUCTURE
- DRIVEWAY
- SIDEWALK
- 100 YR FLOODPLAIN
- DIRECTION OF TRAFFIC
- ONEMILESTONE ALIGNMENT NAME
- ONEMILESTONE CURVE NO. LABEL
- PROPOSED RETAINING WALL
- METAL BEAM GUARD FENCE
- MAJOR KNOWN UTILITY
- EXISTING RIGHT-OF-WAY (R.O.W.)
- EXISTING CONTROL-OF-ACCESS (COA)
- PROPOSED RIGHT-OF-WAY (R.O.W.)
- PROPOSED CONTROL-OF-ACCESS (C OF PCNAT)
- ONE-FIGURE PROPOSED SIGN NUMBER
- EXISTING PAVEMENT MARKING
- RIGHT-OF-WAY TAKE AREA
- PROPOSED DRAINAGE
- PROPOSED DRAINAGE EASEMENT
- EXISTING DRAINAGE
- EXISTING DITCH

NOTES:

1. AERIAL IMAGES SHOWN WERE OBTAINED FROM TEXAS DEPARTMENT OF TRANSPORTATION (SEPTEMBER 16, 2017) AND PARTIAL SURVEY OF AERIAL IMAGERY.
2. EXISTING RIGHT-OF-WAY WAS OBTAINED FROM THE TEXAS DEPARTMENT OF TRANSPORTATION ON JANUARY 15, 2014; TEXAS DEPARTMENT OF TRANSPORTATION ON OCTOBER 2, 2014; AND TEXAS DEPARTMENT OF TRANSPORTATION ON OCTOBER 27, 2015.
3. SUPERELEVATION AXIS OF ROTATION IS ABOUT THE POL.
4. APPROXIMATE 100 YEAR FLOODPLAIN LIMITS ARE BASED UPON FEMA FLOOD INSURANCE RATE MAPS SECTION COUNTY, REVISED MARCH 19, 2012 AND MIDLAND COUNTY, REVISED SEPTEMBER 16, 2009.
5. BRIDGE CLEARANCE DIMENSIONS SHOWN ON SCHEMATIC OBTAINED FROM CITIES OF MIDLAND AND ODESSA, TEXAS AND TEXAS DOT RECORDS.
7. FINAL DRIVEWAY LOCATIONS SHALL BE DETERMINED DURING FINAL DESIGN
8. EXISTING UTILITIES SHOWN WERE OBTAINED FROM SUE SURVEY BY HALFF ASSOCIATES, INC. (JUL7, 2016)

PROJECT LOCATION MAP
NTS

ROLL: 10 OF 15

SHEET INDEX:


SHEET 1 - COVER SHEET
SHEET 2 - SCHEMATIC
SHEET 3 - SCHEMATIC
SHEET 4 - SCHEMATIC
SHEET 5 - SCHEMATIC
SHEET 6 - SCHEMATIC
SHEET 7 - SCHEMATIC
SHEET 8 - SCHEMATIC
SHEET 9 - SCHEMATIC
SHEET 10 - SCHEMATIC
SHEET 11 - SCHEMATIC
SHEET 12 - SCHEMATIC
SHEET 13 - SCHEMATIC
SHEET 14 - SCHEMATIC
SHEET 15 - SCHEMATIC


Jacobs

PRELIMINARY FOR SYSTEM REVIEW ONLY

© 2020 BY TEXAS DEPARTMENT OF TRANSPORTATION
ALL RIGHTS RESERVED

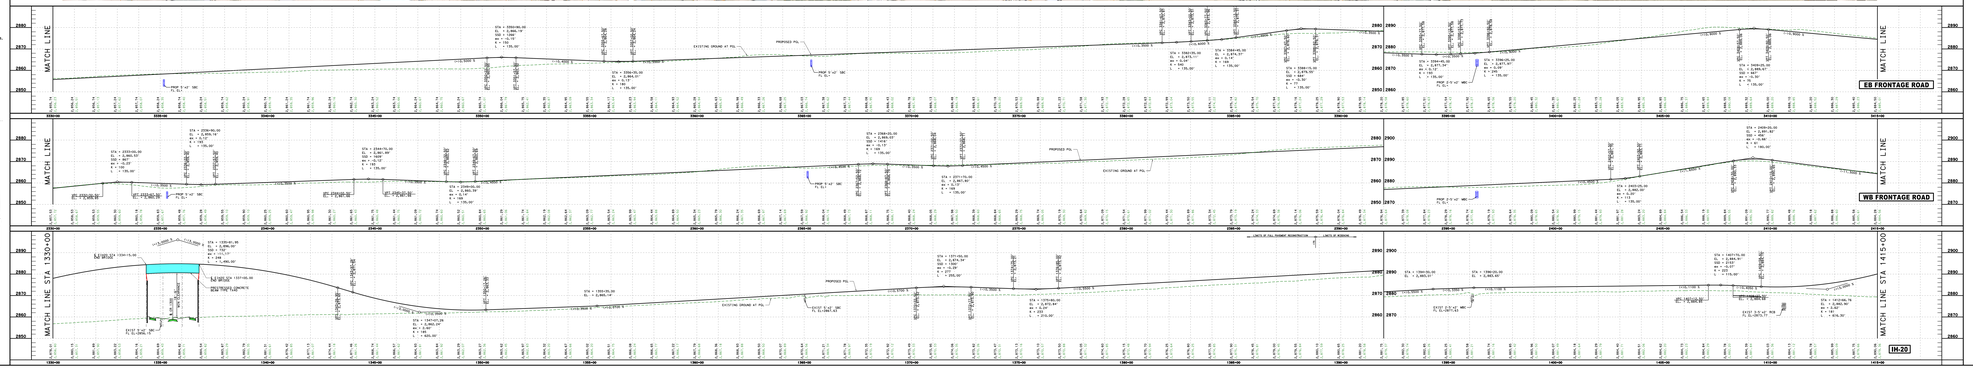



# TEXAS DEPARTMENT OF TRANSPORTATION
## ODESSA DISTRICT

DESIGN SCHEMATIC
JOHN R. SPEED, P.E., DISTRICT ENGINEER
ECTOR/MIDLAND COUNTY
IH 20

PROJECT LIMIT: FROM EAST OF SH349 TO EAST OF JBS PKWY

CONTROL: 0005-13-060, 0005-14-086, 0005-14-087, 0005-14-092, 0005-13-064, 0005-14-093, 0005-14-094

PROJECT LENGTH = 17.03 MILES (89,900.0 FT)

| ROADWAY TYPE | DESIGN SPEED | FUNCTIONAL CLASSIFICATION |
|---|---|---|
| FREEWAY | 70 MPH | URBAN FREEWAY |
| FRONTAGE ROADS | 55 MPH | URBAN PRINCIPAL ARTERIAL |
| RAMPS/CROSSROADS/LOCAL STREETS | 30 MPH | URBAN LOCAL STREET |
| ON/OFF | 40 MPH | URBAN LOCAL STREET |
| SERVICE | 45 MPH | URBAN PRINCIPAL ARTERIAL |
| LOOP 338 W | 55 MPH | URBAN PRINCIPAL ARTERIAL |
| LOOP 338 E | 55 MPH | URBAN PRINCIPAL ARTERIAL |


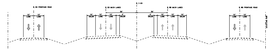

EXISTING TYPICAL SECTION

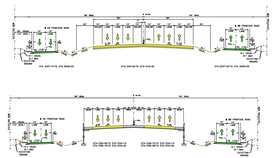

PROPOSED I-20 TYPICAL SECTION

PROPOSED CR130.0 TYPICAL SECTION

Jacobs

PRELIMINARY FOR SYSTEM REVIEW ONLY

ROLL: 10 OF 15

© 2020 BY TEXAS DEPARTMENT OF TRANSPORTATION
ALL RIGHTS RESERVED

# TEXAS DEPARTMENT OF TRANSPORTATION
## ODESSA DISTRICT

DESIGN SCHEMATIC
JOHN R. SPEED, P.E., DISTRICT ENGINEER
ECTOR/MIDLAND COUNTY
IH 20

PROJECT LIMIT: FROM EAST OF SH349 TO EAST OF JBS PKWY

CONTROL: 0005-13-060, 0005-14-086, 0005-14-087, 0005-14-092, 0005-13-064, 0005-14-093, 0005-14-094

PROJECT LENGTH = 17.03 MILES (89,900.0 FT)

| ROADWAY TYPE | DESIGN SPEED | FUNCTIONAL CLASSIFICATION |
|---|---|---|
| FREEWAY | 70 MPH | URBAN FREEWAY |
| FRONTAGE ROADS | 55 MPH | URBAN PRINCIPAL ARTERIAL |
| CROSS STREETS/LOCAL STREETS | 45 MPH | URBAN LOCAL STREET |
| ON/ OFF RAMPS | 45 MPH | URBAN PRINCIPAL ARTERIAL |
| SHAWN | 45 MPH | URBAN PRINCIPAL ARTERIAL |
| LOOP 338 W | 55 MPH | URBAN PRINCIPAL ARTERIAL |
| LOOP 338 E | 55 MPH | URBAN PRINCIPAL ARTERIAL |

**TRAFFIC DATA**

TRAFFIC VOLUMES BASED ON TRAFFIC STUDY PERFORMED BY PARSONS BRINCKERHOFF DATED MARCH 2014

| | LOOP 338 | LOOP 338 |
|---|---|---|
| | FM 866 TO E LOOP 338 | E LOOP 338 TO FM 1208 |
| DIRECTIONAL DISTRIBUTION | 52% | 52% |
| PERCENT TRUCKS OF DHV | 23.9% | 24.5% |
| K FACTOR | 9.1% | 9.1% |

LEGEND:

- GENERAL PURPOSE LANES (UP LANES)
- RAMPS
- FRONTAGE ROAD/CROSS STREETS
- PROPOSED RAMP GORE AREA
- PRELIMINARY STRUCTURE LIMITS
- PROPOSED BY OTHERS
- EXISTING STRUCTURE
- DRIVEWAY
- SIDEWALK
- 100 YR FLOODPLAIN
- DIRECTION OF TRAFFIC
- SMOOTHING ALIGNMENT NAME
- SMOOTHING CURVE NO. LABEL
- PROPOSED RETAINING WALL
- METAL BEAM GUARD FENCE
- MAJOR KNOWN UTILITY
- EXISTING RIGHT-OF-WAY (R.O.W.)
- EXISTING CONTROL-OF-ACCESS (CSA)
- PROPOSED RIGHT-OF-WAY (R.O.W.)
- PROPOSED CONTROL-OF-ACCESS (BY PERMIT)
- 1MP-F100W PROPOSED SIGN NUMBER
- EXISTING PAVEMENT REMOVAL
- RIGHT-OF-WAY TAKE AREA
- PROPOSED DRAINAGE
- PROPOSED DRAINAGE EASEMENT
- EXISTING DRAINAGE
- EXISTING DITCH

NOTES:

1. AERIAL IMAGES SHOWN WERE OBTAINED FROM TEXAS DEPARTMENT OF TRANSPORTATION (SEPTEMBER 16, 2017) AND PARTS SHOWN BY AERIAL IMAGERY.
2. EXISTING TOPOGRAPHY WAS OBTAINED FROM THE TEXAS DEPARTMENT OF TRANSPORTATION ON JANUARY 19, 2016. EXISTING ROAD SURFACE AND ROW WERE DEVELOPED FROM EXISTING RIGHT OF WAY MAPS OBTAINED FROM TEXAS DEPARTMENT OF TRANSPORTATION ON OCTOBER 27, 2015.
4. SUPERELEVATION AXIS OF ROTATION IS ABOUT THE POL.
5. APPROXIMATE 100 YEAR FLOODPLAIN LIMITS ARE BASED UPON FEMA FLOOD INSURANCE DATE MAPS SECTION COUNTY, REVISED MARCH 19, 2012 AND MIDLAND COUNTY, REVISED SEPTEMBER 16, 2009.
6. EXISTING UTILITIES SHOWN WERE OBTAINED FROM SUE SURVEY BY HALFF ASSOCIATES, INC. (JUL7, 2016)

BEGIN PROJECT
BP CSJ STA 1415+00.00
BP CSJ STA 1503+13.87

END PROJECT
EP CSJ STA 1495+00.00
EP CSJ STA 1600+13.13

PROJECT LOCATION MAP
NTS

ROLL: 11 OF 15

SHEET INDEX:


SHEET 1 DESIGN SCHEMATIC
SHEET 2 DESIGN SCHEMATIC
SHEET 3 DESIGN SCHEMATIC
SHEET 4 DESIGN SCHEMATIC
SHEET 5 DESIGN SCHEMATIC
SHEET 6 DESIGN SCHEMATIC
SHEET 7 DESIGN SCHEMATIC
SHEET 8 DESIGN SCHEMATIC
SHEET 9 DESIGN SCHEMATIC
SHEET 10 DESIGN SCHEMATIC
SHEET 11 DESIGN SCHEMATIC
SHEET 12 DESIGN SCHEMATIC
SHEET 13 DESIGN SCHEMATIC
SHEET 14 DESIGN SCHEMATIC
SHEET 15 DESIGN SCHEMATIC


Jacobs

PRELIMINARY FOR DESIGN REVIEW ONLY


© 2020 BY TEXAS DEPARTMENT OF TRANSPORTATION
ALL RIGHTS RESERVED


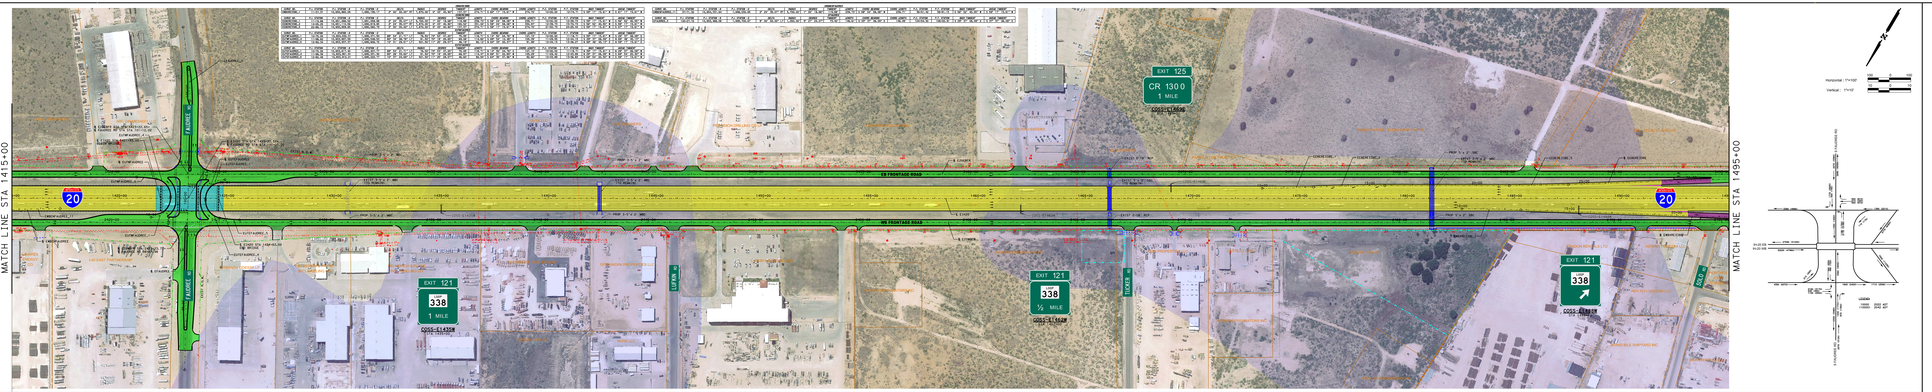


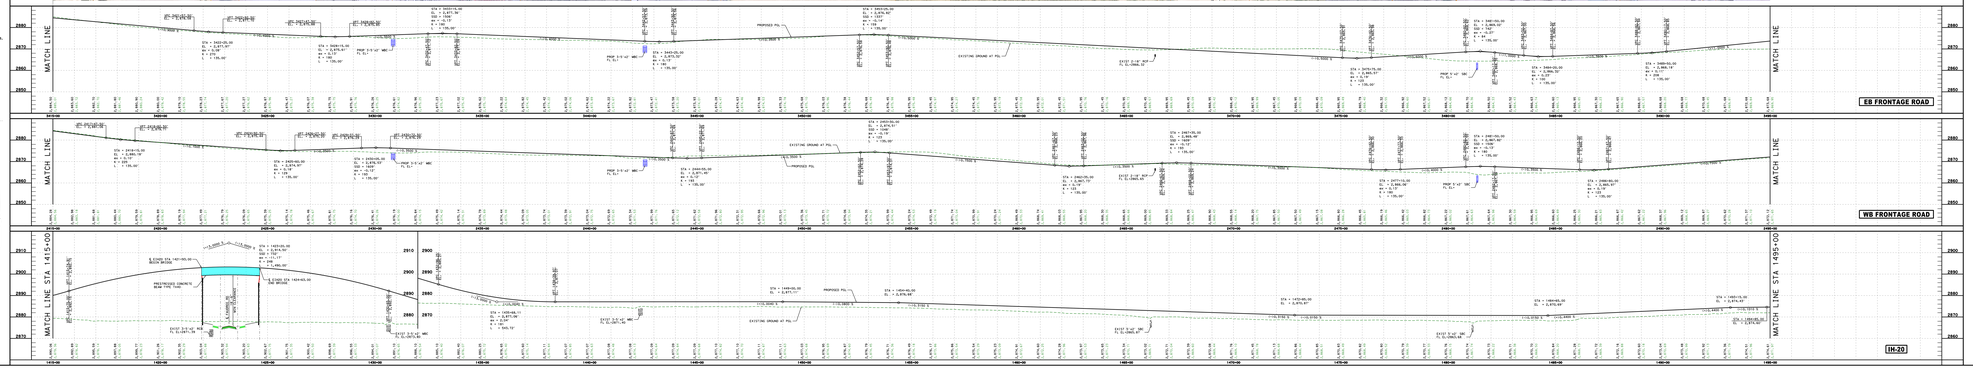




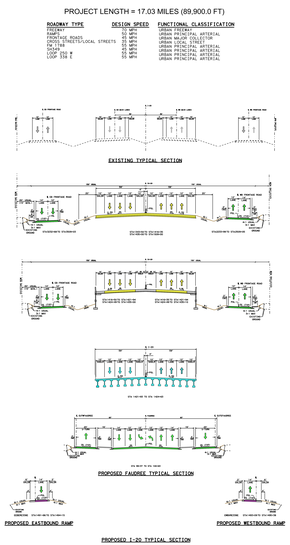



# TEXAS DEPARTMENT OF TRANSPORTATION
## ODESSA DISTRICT

DESIGN SCHEMATIC
JOHN R. SPEED, P.E., DISTRICT ENGINEER
ECTOR/MIDLAND COUNTY
IH 20

PROJECT LIMIT: FROM EAST OF SH349 TO EAST OF JBS PKWY

CONTROL: 0005-13-060, 0005-14-086, 0005-14-087, 0005-14-092, 0005-13-064, 0005-14-093, 0005-14-094

PROJECT LENGTH = 17.03 MILES (89,900.0 FT)

| ROADWAY TYPE | DESIGN SPEED | FUNCTIONAL CLASSIFICATION |
|---|---|---|
| FREEWAY | 70 MPH | URBAN FREEWAY |
| FRONTAGE ROADS | 55 MPH | URBAN PRINCIPAL ARTERIAL |
| CROSS STREETS/LOCAL STREETS | 45 MPH | URBAN LOCAL STREET |
| ON/ OFF RAMPS | 45 MPH | URBAN PRINCIPAL ARTERIAL |
| SHAWN | 45 MPH | URBAN PRINCIPAL ARTERIAL |
| LOOP 338 W | 55 MPH | URBAN PRINCIPAL ARTERIAL |
| LOOP 338 E | 55 MPH | URBAN PRINCIPAL ARTERIAL |

Jacobs

PRELIMINARY FOR DESIGN REVIEW ONLY


ROLL: 11 OF 15


© 2020 BY TEXAS DEPARTMENT OF TRANSPORTATION
ALL RIGHTS RESERVED

# TEXAS DEPARTMENT OF TRANSPORTATION
## ODESSA DISTRICT

DESIGN SCHEMATIC
JOHN R. SPEED, P.E., DISTRICT ENGINEER
ECTOR/MIDLAND COUNTY
IH 20

© 2020 By Texas Department of Transportation
All Rights Reserved

PROJECT LIMIT: FROM EAST OF SH349 TO EAST OF JBS PKWY

CONTROL: 0005-13-060, 0005-14-086, 0005-14-087, 0005-14-092, 0005-13-064, 0005-14-093, 0005-14-094

PROJECT LENGTH = 17.03 MILES (89,900.0 FT)

| ROADWAY TYPE | DESIGN SPEED | FUNCTIONAL CLASSIFICATION |
|---|---|---|

TRAFFIC DATA


| | FM 866 TO E LOOP 338 | E LOOP 338 TO FM 1208 |
|---|---|---|
| DIRECTIONAL DISTRIBUTION | 52% | 52% |
| PERCENT TRUCKS OF DHV | 23.9% | 24.5% |
| K FACTOR | 9.1% | 9.1% |

LEGEND:

- GENERAL PURPOSE LANES (GP LANES)
- RAMPS
- FRONTAGE ROAD/CROSS STREETS
- PROPOSED RAMP GORE AREA
- PRELIMINARY STRUCTURE LIMITS
- PROPOSED BY OTHERS
- EXISTING STRUCTURE
- DRIVEWAY
- SIDEWALK
- 100 YR FLOODPLAIN
- DIRECTION OF TRAFFIC
- ONEWAYONE ALIGNMENT NAME
- CURVE NO. LABEL
- PROPOSED RETAINING WALL
- METAL BEAM GUARD FENCE
- MAJOR KNOWN UTILITY
- EXISTING RIGHT-OF-WAY (R.O.W.)
- EXISTING CONTROL-OF-ACCESS (CNA)
- PROPOSED RIGHT-OF-WAY (R.O.W.)
- PROPOSED CONTROL-OF-ACCESS (PC POINT)
- ONEWAYONE PROPOSED SIGN NUMBER
- EXISTING PAVEMENT REMOVAL
- RIGHT-OF-WAY TAKE AREA
- PROPOSED DRAINAGE
- PROPOSED DRAINAGE EASEMENT
- EXISTING DRAINAGE
- EXISTING DITCH

NOTES:

1. AERIAL IMAGES SHOWN WERE OBTAINED FROM TEXAS DEPARTMENT OF TRANSPORTATION (SEPTEMBER 16, 2017) AND PARCEL DATA OF ANTRIM, UNIVERSITY.
2. EXISTING TOPOGRAPHY WAS OBTAINED FROM THE TEXAS DEPARTMENT OF TRANSPORTATION ON JANUARY 15, 2014.
3. EXISTING RIGHT-OF-WAY SHOWN WAS DEVELOPED FROM EXISTING RIGHT OF WAY MAPS OBTAINED FROM TEXAS DEPARTMENT OF TRANSPORTATION ON OCTOBER 21, 2019.
4. SUPERELEVATION AXIS OF ROTATION IS ABOUT THE PGL.
5. APPROXIMATE 100 YEAR FLOODPLAIN LIMITS ARE BASED UPON FEMA FLOOD INSURANCE RATE MAPS SECTION COUNTY, REVISED MARCH 19, 2012 AND MIDLAND COUNTY, REVISED SEPTEMBER 16, 2009.
6. ROADWAY CROSS SLOPES SHOWN ON SCHEMATIC OBTAINED FROM CITIES OF MIDLAND AND ODESSA, BASED ON FIELD SURVEY.
7. FINAL DRIVEWAY LOCATIONS SHALL BE DETERMINED DURING FINAL DESIGN
8. EXISTING UTILITIES SHOWN WERE OBTAINED FROM SUE SURVEY BY HALFF ASSOCIATES, INC. (JUL7, 2018)

DESIGN PROJECT
IH 20 STA 1495+00
IH 20 STA 1580+00

PROJECT LOCATION MAP
NTS

ROLL: 12 OF 15

SHEET INDEX:




Jacobs

PRELIMINARY FOR DESIGN REVIEW ONLY

© 2020 BY TEXAS DEPARTMENT OF TRANSPORTATION
ALL RIGHTS RESERVED

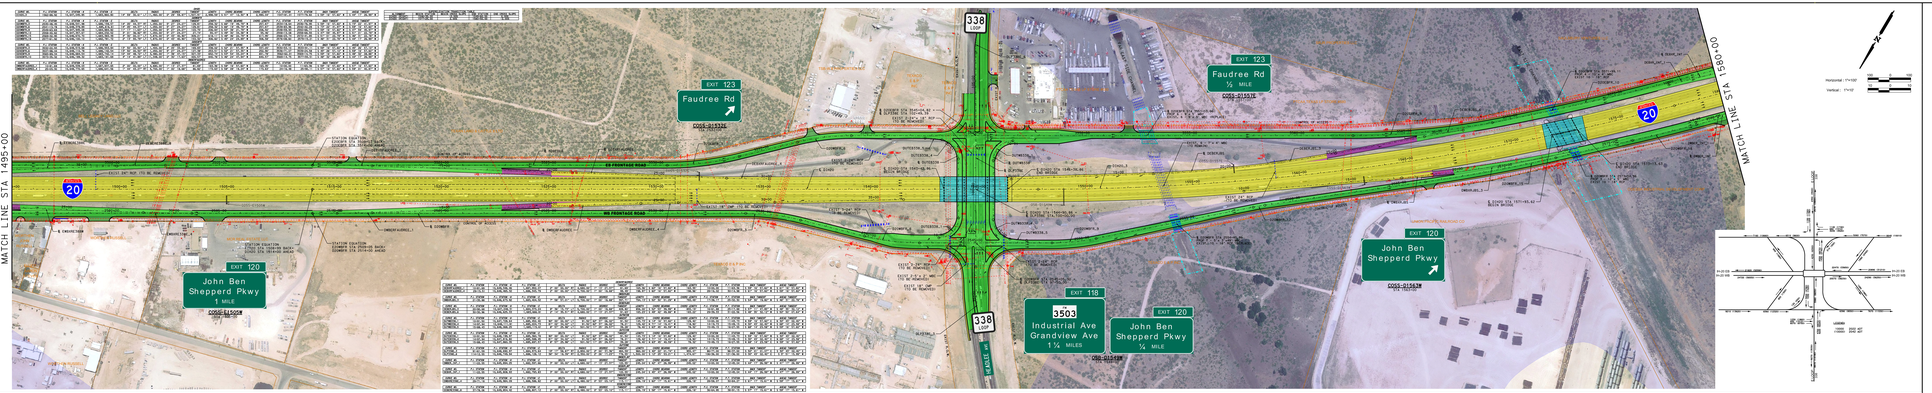








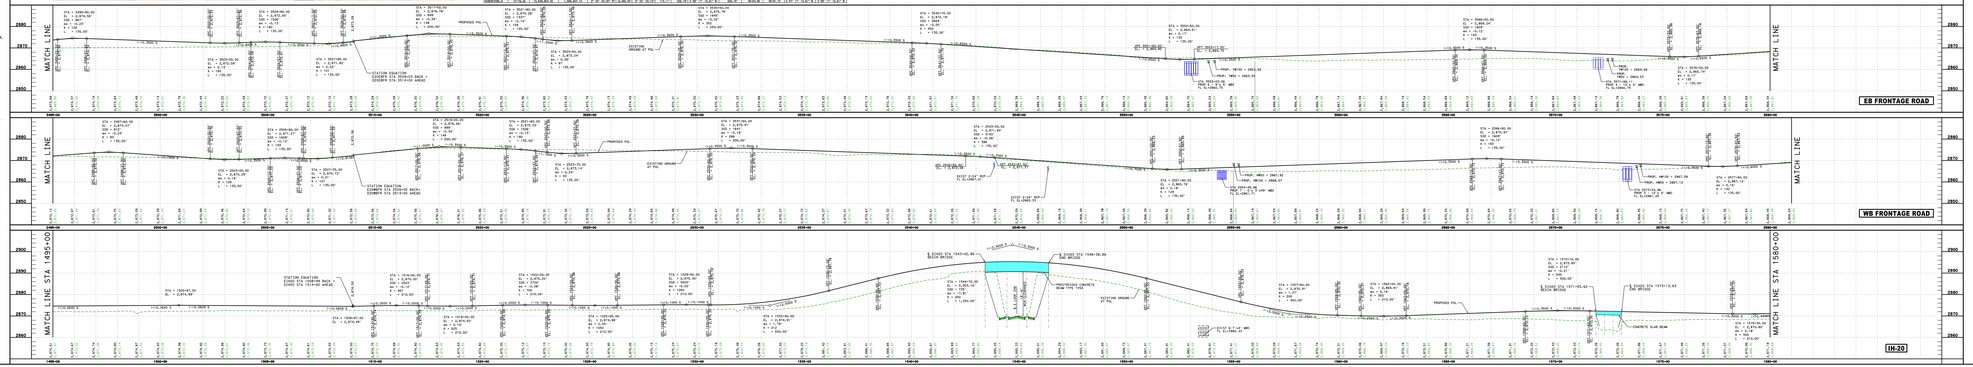


# TEXAS DEPARTMENT OF TRANSPORTATION
## ODESSA DISTRICT

DESIGN SCHEMATIC
JOHN R. SPEED, P.E., DISTRICT ENGINEER
ECTOR/MIDLAND COUNTY
IH 20

© 2020 By Texas Department of Transportation
All Rights Reserved

PROJECT LIMIT: FROM EAST OF SH349 TO EAST OF JBS PKWY

CONTROL: 0005-13-060, 0005-14-086, 0005-14-087, 0005-14-092, 0005-13-064, 0005-14-093, 0005-14-094

PROJECT LENGTH = 17.03 MILES (89,900.0 FT)

| ROADWAY TYPE | DESIGN SPEED | FUNCTIONAL CLASSIFICATION |
|---|---|---|
| FREEWAY | 55 MPH | URBAN FREEWAY |
| FRONTAGE ROADS | 45 MPH | URBAN PRINCIPAL ARTERIAL |

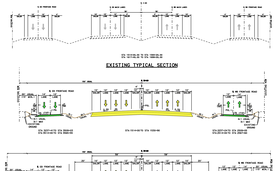


Jacobs

PRELIMINARY FOR DESIGN REVIEW ONLY

© 2020 BY TEXAS DEPARTMENT OF TRANSPORTATION
ALL RIGHTS RESERVED

ROLL: 12 OF 15

# TEXAS DEPARTMENT OF TRANSPORTATION
## ODESSA DISTRICT

DESIGN SCHEMATIC
JOHN R. SPEED, P.E., DISTRICT ENGINEER
ECTOR/MIDLAND COUNTY
IH 20

PROJECT LIMIT: FROM EAST OF SH349 TO EAST OF JBS PKWY

CONTROL: 0005-13-060, 0005-14-086, 0005-14-087, 0005-14-092, 0005-13-064, 0005-14-093, 0005-14-094

PROJECT LENGTH = 17.03 MILES (89,900.0 FT)

| ROADWAY TYPE | DESIGN SPEED | FUNCTIONAL CLASSIFICATION |
|---|---|---|
| FREEWAY | 70 MPH | URBAN FREEWAY |
| RAMPS | 55 MPH | URBAN PRINCIPAL ARTERIAL |
| FRONTAGE ROADS | 55 MPH | URBAN PRINCIPAL ARTERIAL |
| CROSS STREETS/LOCAL STREETS | 35 MPH | URBAN LOCAL STREET |
| FM 1788 | 45 MPH | URBAN PRINCIPAL ARTERIAL |
| SH349 | 45 MPH | URBAN PRINCIPAL ARTERIAL |
| LOOP 338 W | 55 MPH | URBAN PRINCIPAL ARTERIAL |
| LOOP 338 E | 55 MPH | URBAN PRINCIPAL ARTERIAL |

**TRAFFIC DATA**

TRAFFIC VOLUMES BASED ON TRAFFIC SURVEYS PERFORMED BY HALFF ASSOCIATES, INC. DATED MARCH 2017

| | IH-20 | LOOP 338 |
|---|---|---|
| | FM 866 TO E LOOP 338 | E LOOP 338 TO FM 1208 |
| DIRECTIONAL DISTRIBUTION | 52% | 52% |
| PERCENT TRUCKS OF DHV | 23.9% | 24.5% |
| K FACTOR | 9.1% | 9.1% |

**LEGEND:**

- GENERAL PURPOSE LANES (GP LANES)
- RAMPS
- FRONTAGE ROAD/CROSS STREETS
- PROPOSED RAMP GORE AREA
- PRELIMINARY STRUCTURE LIMITS
- PROPOSED BY OTHERS
- EXCAVATED STRUCTURE
- DRIVEWAY
- SIDEWALK
- 100 YR FLOODPLAIN
- DIRECTION OF TRAFFIC
- ONEMINSTONE ALIGNMENT NAME
- ONEMIRCON_L CURVE NO. LABEL
- PROPOSED RETAINING WALL
- METAL BEAM GUARD FENCE
- MAJOR KNOWN UTILITY
- EXISTING RIGHT-OF-WAY (R.O.W.)
- EXISTING CONTROL-OF-ACCESS (CSA)
- PROPOSED RIGHT-OF-WAY (R.O.W.)
- PROPOSED CONTROL-OF-ACCESS (BY PERMIT)
- 1MV-F100W PROPOSED SIGN NUMBER
- EXISTING PAVEMENT REMOVAL
- RIGHT-OF-WAY TAKE AREA
- PROPOSED DRAINAGE
- PROPOSED DRAINAGE EASEMENT
- EXISTING DRAINAGE
- EXISTING DITCH

**NOTES:**

1. AERIAL IMAGES SHOWN WERE OBTAINED FROM TEXAS DEPARTMENT OF TRANSPORTATION (SEPTEMBER 16, 2017) AND PARCEL DATA OF ANTRAL UNIVERSITY.
2. EXISTING TOPOGRAPHY WAS OBTAINED BY THE TEXAS DEPARTMENT OF TRANSPORTATION ON JANUARY 15, 2016.
3. EXISTING RIGHT-OF-WAY SHOWN WAS DEVELOPED FROM EXISTING RIGHT OF WAY MAPS OBTAINED FROM TEXAS DEPARTMENT OF TRANSPORTATION ON OCTOBER 27, 2015.
4. SUPERELEVATION AXIS OF ROTATION IS ABOUT THE PGL.
5. APPROXIMATE 100 YEAR FLOODPLAIN LIMITS ARE BASED UPON FEMA FLOOD INSURANCE RATE MAPS SECTION COUNTY, REVISED MARCH 19, 2012 AND MIDLAND COUNTY, REVISED SEPTEMBER 16, 2009.
6. BRIDGE CONSTRUCTION SHOWN ON SCHEMATIC OBTAINED FROM CITIES OF MIDLAND AND ODESSA, BRIDGE INSPECTOR'S REPORT.
7. FINAL DRIVEWAY LOCATIONS SHALL BE DETERMINED DURING FINAL DESIGN
8. EXISTING UTILITIES SHOWN WERE OBTAINED FROM SUE SURVEY BY HALFF ASSOCIATES, INC. (JUL7, 2016)

PROJECT LOCATION MAP
NTS

ROLL: 13 OF 15






Jacobs

PRELIMINARY FOR DESIGN REVIEW ONLY


© 2020 BY TEXAS DEPARTMENT OF TRANSPORTATION
ALL RIGHTS RESERVED


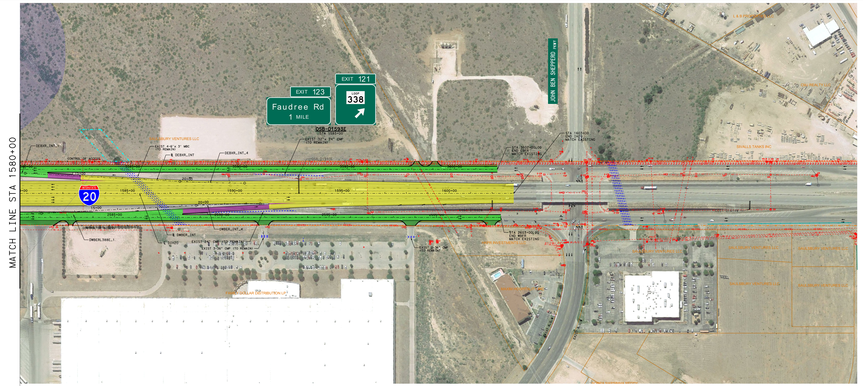

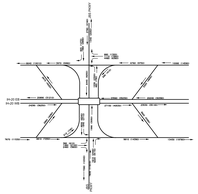

# TEXAS DEPARTMENT OF TRANSPORTATION
## ODESSA DISTRICT

DESIGN SCHEMATIC
JOHN R. SPEED, P.E., DISTRICT ENGINEER
ECTOR/MIDLAND COUNTY
IH 20

PROJECT LIMIT: FROM EAST OF SH349 TO EAST OF JBS PKWY

CONTROL: 0005-13-060, 0005-14-086, 0005-14-087, 0005-14-092, 0005-13-064, 0005-14-093, 0005-14-094

PROJECT LENGTH = 17.03 MILES (89,900.0 FT)

| ROADWAY TYPE | DESIGN SPEED | FUNCTIONAL CLASSIFICATION |
|---|---|---|
| FREEWAY | 70 MPH | URBAN FREEWAY |
| RAMPS | 55 MPH | URBAN PRINCIPAL ARTERIAL |
| FRONTAGE ROADS | 55 MPH | URBAN PRINCIPAL ARTERIAL |
| CROSS STREETS/LOCAL STREETS | 35 MPH | URBAN LOCAL STREET |
| FM 1788 | 45 MPH | URBAN PRINCIPAL ARTERIAL |
| SH349 | 45 MPH | URBAN PRINCIPAL ARTERIAL |
| LOOP 338 W | 55 MPH | URBAN PRINCIPAL ARTERIAL |
| LOOP 338 E | 55 MPH | URBAN PRINCIPAL ARTERIAL |

EXISTING TYPICAL SECTION

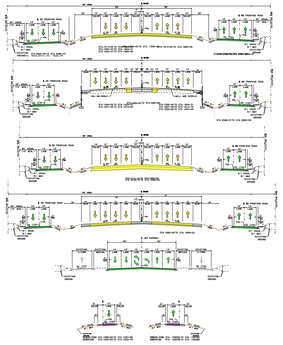

PROPOSED TYPICAL SECTION


Jacobs

PRELIMINARY FOR DESIGN REVIEW ONLY

ROLL: 13 OF 15

© 2020 BY TEXAS DEPARTMENT OF TRANSPORTATION
ALL RIGHTS RESERVED

# TEXAS DEPARTMENT OF TRANSPORTATION
## ODESSA DISTRICT

DESIGN SCHEMATIC
JOHN R. SPEED, P.E., DISTRICT ENGINEER
ECTOR/MIDLAND COUNTY
IH 20


PROJECT LIMIT: FROM EAST OF SH349 TO EAST OF JBS PKWY

CONTROL: 0004-07-124, 0004-07-125, 0005-13-059,
0004-07-128, 0005-14-084, 0005-067,
0005-14-086 , 0005-13-060, 0005-14-087

PROJECT LENGTH = 17.03 MILES (89,900.0 FT)

| ROADWAY TYPE | DESIGN SPEED | FUNCTIONAL CLASSIFICATION |
|---|---|---|
| FREEWAY | 55 MPH | URBAN FREEWAY |
| RAMPS | 55 MPH | URBAN PRINCIPAL ARTERIAL |
| FRONTAGE ROADS | 35 MPH | URBAN PRINCIPAL ARTERIAL |
| CROSS STREETS/LOCAL STREETS | 35 MPH | URBAN LOCAL STREETS |
| FM 1788 | 45 MPH | URBAN PRINCIPAL ARTERIAL |
| SH349 | 45 MPH | URBAN PRINCIPAL ARTERIAL |

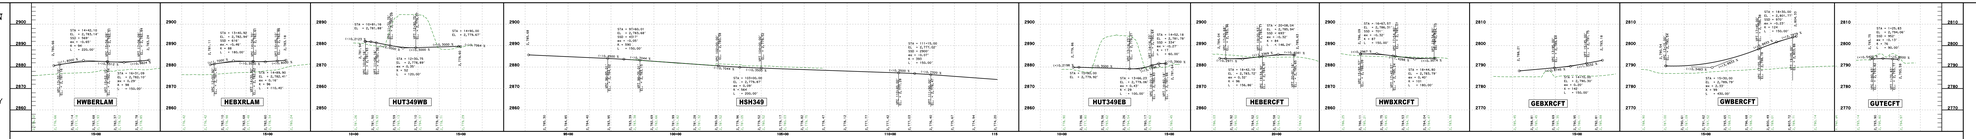


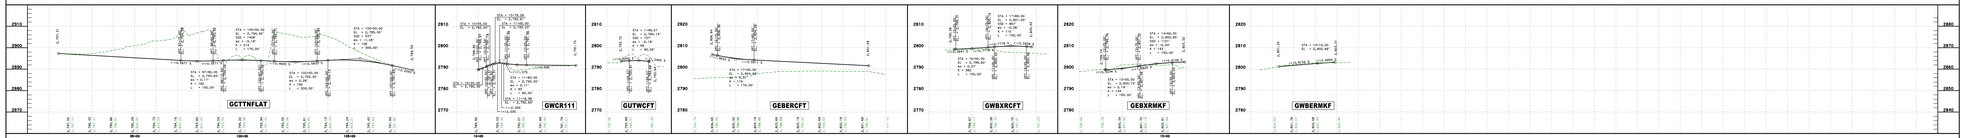


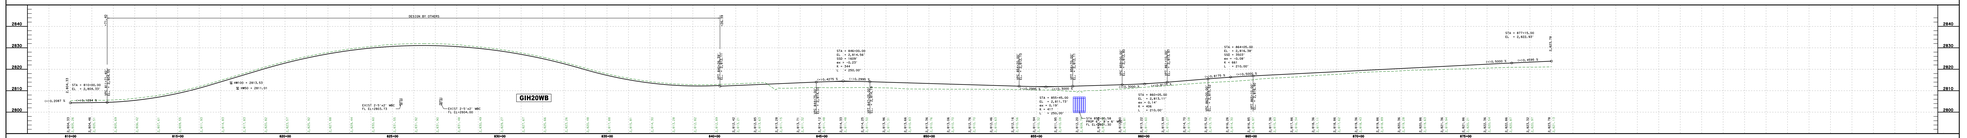


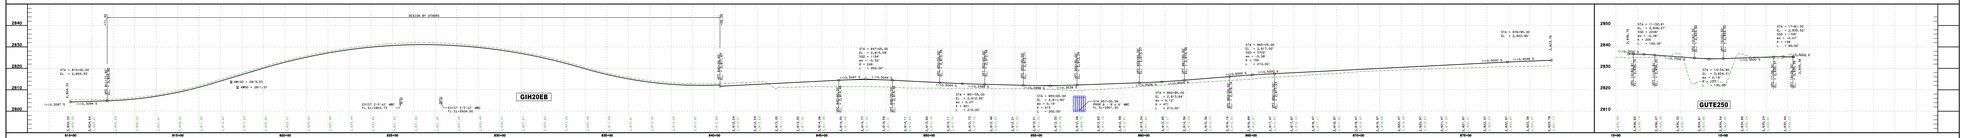


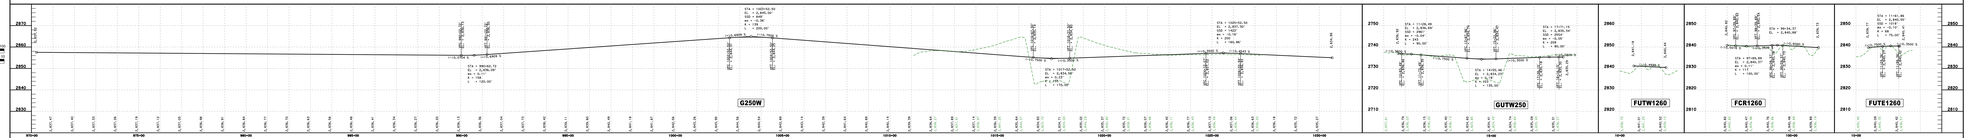

PROJECT LOCATION MAP
NTS

ROLL: 14 OF 15

SHEET INDEX


SHEET 1 - TITLE SHEET
SHEET 2 - TYP SECTIONS
SHEET 3 - TYP SECTIONS
Horizontal: 1"=100'
Vertical: 1"=10'

Jacobs

PRELIMINARY FOR DIVISION REVIEW ONLY

PRELIMINARY FOR DIVISION REVIEW ONLY
THIS DOCUMENT IS ISSUED FOR THE PURPOSE OF REVIEW BY THE PERSONS TO WHOM IT IS ADDRESSED. IT WAS PREPARED BY OR UNDER THE DIRECT SUPERVISION OF:



© 2020 BY TEXAS DEPARTMENT OF TRANSPORTATION
ALL RIGHTS RESERVED



TEXAS DEPARTMENT OF TRANSPORTATION
ODESSA DISTRICT
DESIGN SCHEMATIC
JOHN R. SPEED, P.E., DISTRICT ENGINEER
ECTOR/MIDLAND COUNTY
IH 20


PROJECT LIMIT: FROM EAST OF SH349 TO EAST OF JBS PKWY

CONTROL: 0004-07-124, 0004-07-125, 0005-13-059,
0004-07-128, 0005-14-084, 0005-067,
0005-14-086 , 0005-13-060, 0005-14-087

PROJECT LENGTH = 17.03 MILES (89,900.0 FT)

| ROADWAY TYPE | DESIGN SPEED | FUNCTIONAL CLASSIFICATION |
|---|---|---|
| FREEWAY | 55 MPH | URBAN FREEWAY |
| RAMPS | 55 MPH | URBAN PRINCIPAL ARTERIAL |
| FRONTAGE ROADS | 35 MPH | URBAN PRINCIPAL ARTERIAL |
| CROSS STREETS/LOCAL STREETS | 35 MPH | URBAN LOCAL STREETS |
| FM 1788 | 45 MPH | URBAN PRINCIPAL ARTERIAL |
| SH349 | 45 MPH | URBAN PRINCIPAL ARTERIAL |

Jacobs

PRELIMINARY FOR DIVISION REVIEW ONLY

PRELIMINARY FOR DIVISION REVIEW ONLY
THIS DOCUMENT IS ISSUED FOR THE PURPOSE OF REVIEW BY THE PERSONS TO WHOM IT IS ADDRESSED. IT WAS PREPARED BY OR UNDER THE DIRECT SUPERVISION OF:


ROLL: 14 OF 15

© 2020 BY TEXAS DEPARTMENT OF TRANSPORTATION
ALL RIGHTS RESERVED

# TEXAS DEPARTMENT OF TRANSPORTATION
## ODESSA DISTRICT

DESIGN SCHEMATIC
JOHN R. SPEED, P.E., DISTRICT ENGINEER
ECTOR/MIDLAND COUNTY
IH 20


PROJECT LIMIT: FROM EAST OF SH349 TO EAST OF JBS PKWY

CONTROL: 0004-07-124, 0004-07-125, 0005-13-059,
0004-07-128, 0005-14-084, 0005-067,
0005-14-086 , 0005-13-060, 0005-14-087

PROJECT LENGTH = 17.03 MILES (89,900.0 FT)

| ROADWAY TYPE | DESIGN SPEED | FUNCTIONAL CLASSIFICATION |
|---|---|---|
| FREEWAY | 55 MPH | URBAN FREEWAY |
| RAMPS | 55 MPH | URBAN PRINCIPAL ARTERIAL |
| FRONTAGE ROADS | 55 MPH | URBAN PRINCIPAL ARTERIAL |
| CROSS STREETS/LOCAL STREETS | 35 MPH | URBAN LOCAL STREETS |
| FM 1788 | 45 MPH | URBAN PRINCIPAL ARTERIAL |
| SH349 | 45 MPH | URBAN PRINCIPAL ARTERIAL |

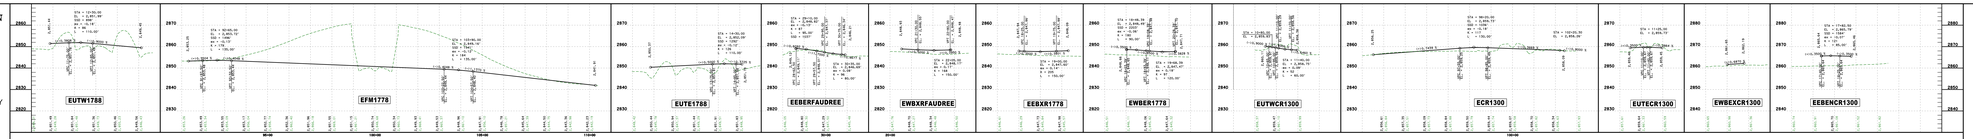


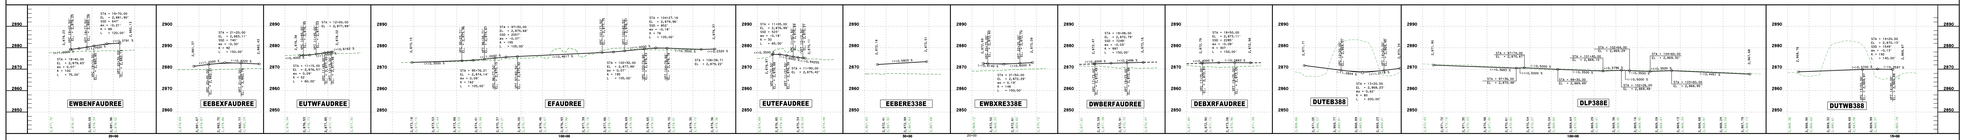


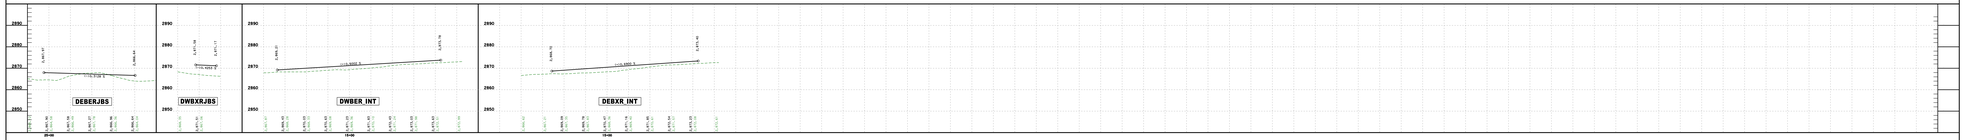


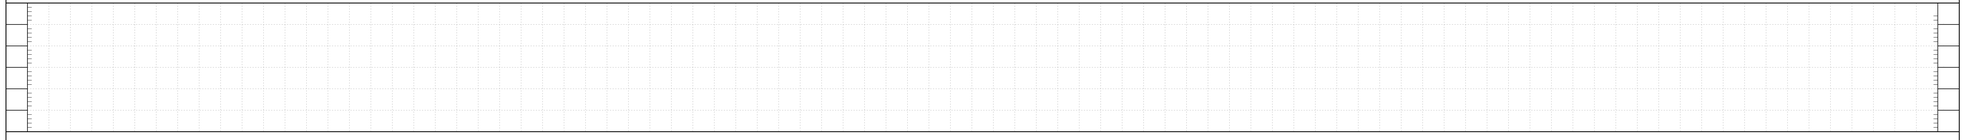

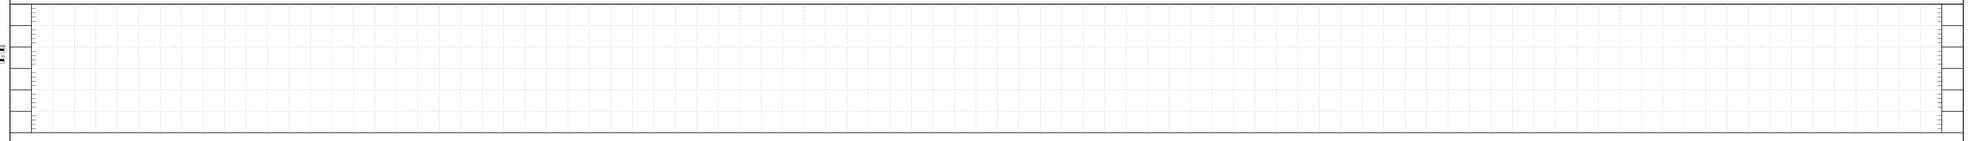

PROJECT LOCATION MAP
NTS

ROLL: 15 OF 15

SHEET INDEX




Horizontal: 1"=100'
Vertical: 1"=10'

Jacobs

PRELIMINARY FOR DESIGN REVIEW ONLY


© 2020 BY TEXAS DEPARTMENT OF TRANSPORTATION
ALL RIGHTS RESERVED



TEXAS DEPARTMENT OF TRANSPORTATION
ODESSA DISTRICT
DESIGN SCHEMATIC
JOHN R. SPEED, P.E., DISTRICT ENGINEER
ECTOR/MIDLAND COUNTY
IH 20


PROJECT LIMIT: FROM EAST OF SH349 TO EAST OF JBS PKWY

CONTROL: 0004-07-124, 0004-07-125, 0005-13-059,
0004-07-128, 0005-14-084, 0005-067,
0005-14-086 , 0005-13-060, 0005-14-087

PROJECT LENGTH = 17.03 MILES (89,900.0 FT)

| ROADWAY TYPE | DESIGN SPEED | FUNCTIONAL CLASSIFICATION |
|---|---|---|
| FREEWAY | 55 MPH | URBAN FREEWAY |
| RAMPS | 55 MPH | URBAN PRINCIPAL ARTERIAL |
| FRONTAGE ROADS | 55 MPH | URBAN PRINCIPAL ARTERIAL |
| CROSS STREETS/LOCAL STREETS | 35 MPH | URBAN LOCAL STREETS |
| FM 1788 | 45 MPH | URBAN PRINCIPAL ARTERIAL |
| SH349 | 45 MPH | URBAN PRINCIPAL ARTERIAL |

Jacobs

PRELIMINARY FOR DESIGN REVIEW ONLY

© 2020 BY TEXAS DEPARTMENT OF TRANSPORTATION
ALL RIGHTS RESERVED


ROLL: 15 OF 15