©2020 Texas Department of Transportation

PARIS DISTRICT
NOEL PARAMANATHAM, P.E. - DISTRICT ENGINEER

60% DESIGN SCHEMATIC
LOOP 286

CSJ's:
1690-01-123
1690-01-124
1690-01-125

NET LENGTH OF PROJECT: 81632 FEET - 15.5 MILES
- ROADWAY 76,020 FEET - 14.4 MILES
- BRIDGE 5,612 FEET - 1.1 MILES

TRAFFIC DATA

	US82W TO US271N	US271N TO US82E	US82E TO US82W
2018 ADT	11,800	30,000	3,200
2038 ADT	16,400	36,500	9,900

ROADWAY	FUNCTIONAL CLASS.	DESIGN SPEED	eMAX
LOOP 286	URBAN FREEWAY	50 MPH	6%
RAMPS	RAMPS	40 MPH	6%
FRONTAGE ROAD	URBAN COLLECTOR	40 MPH	2%
CROSS STREETS	URBAN MINOR ARTERIAL	30 MPH	2%
	URBAN COLLECTOR	30 MPH	2%
TURNAROUNDS	URBAN MINOR COLLECTOR	25 MPH	2%

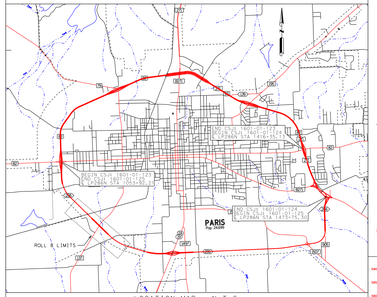

LOCATION MAP : N.T.S.

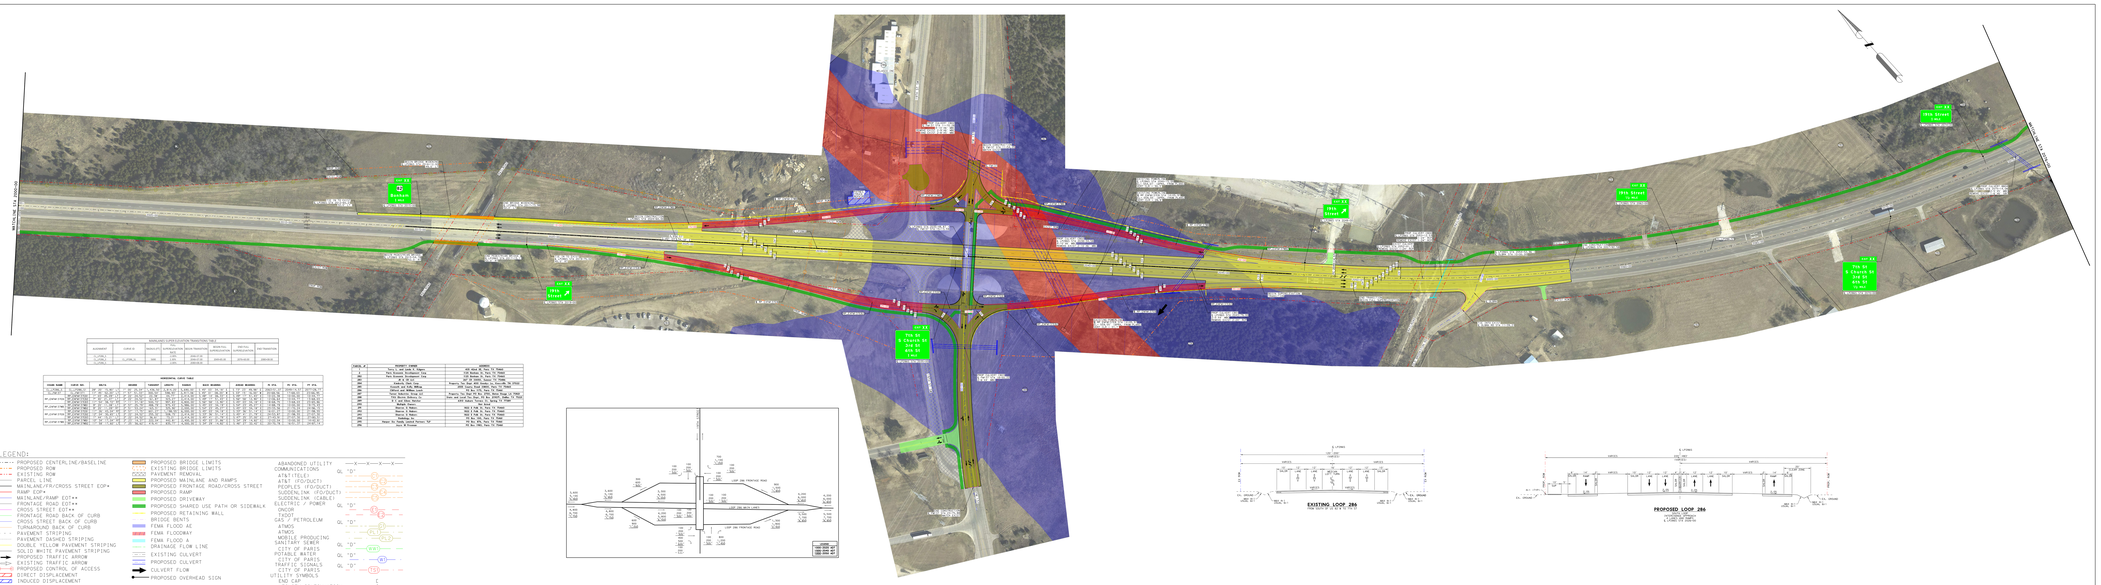
LOOP 286
Bonham Rd
Clay St
Lamar St
19th Street
